WAR DEPARTMENT

CORPS OF ENGINEERS

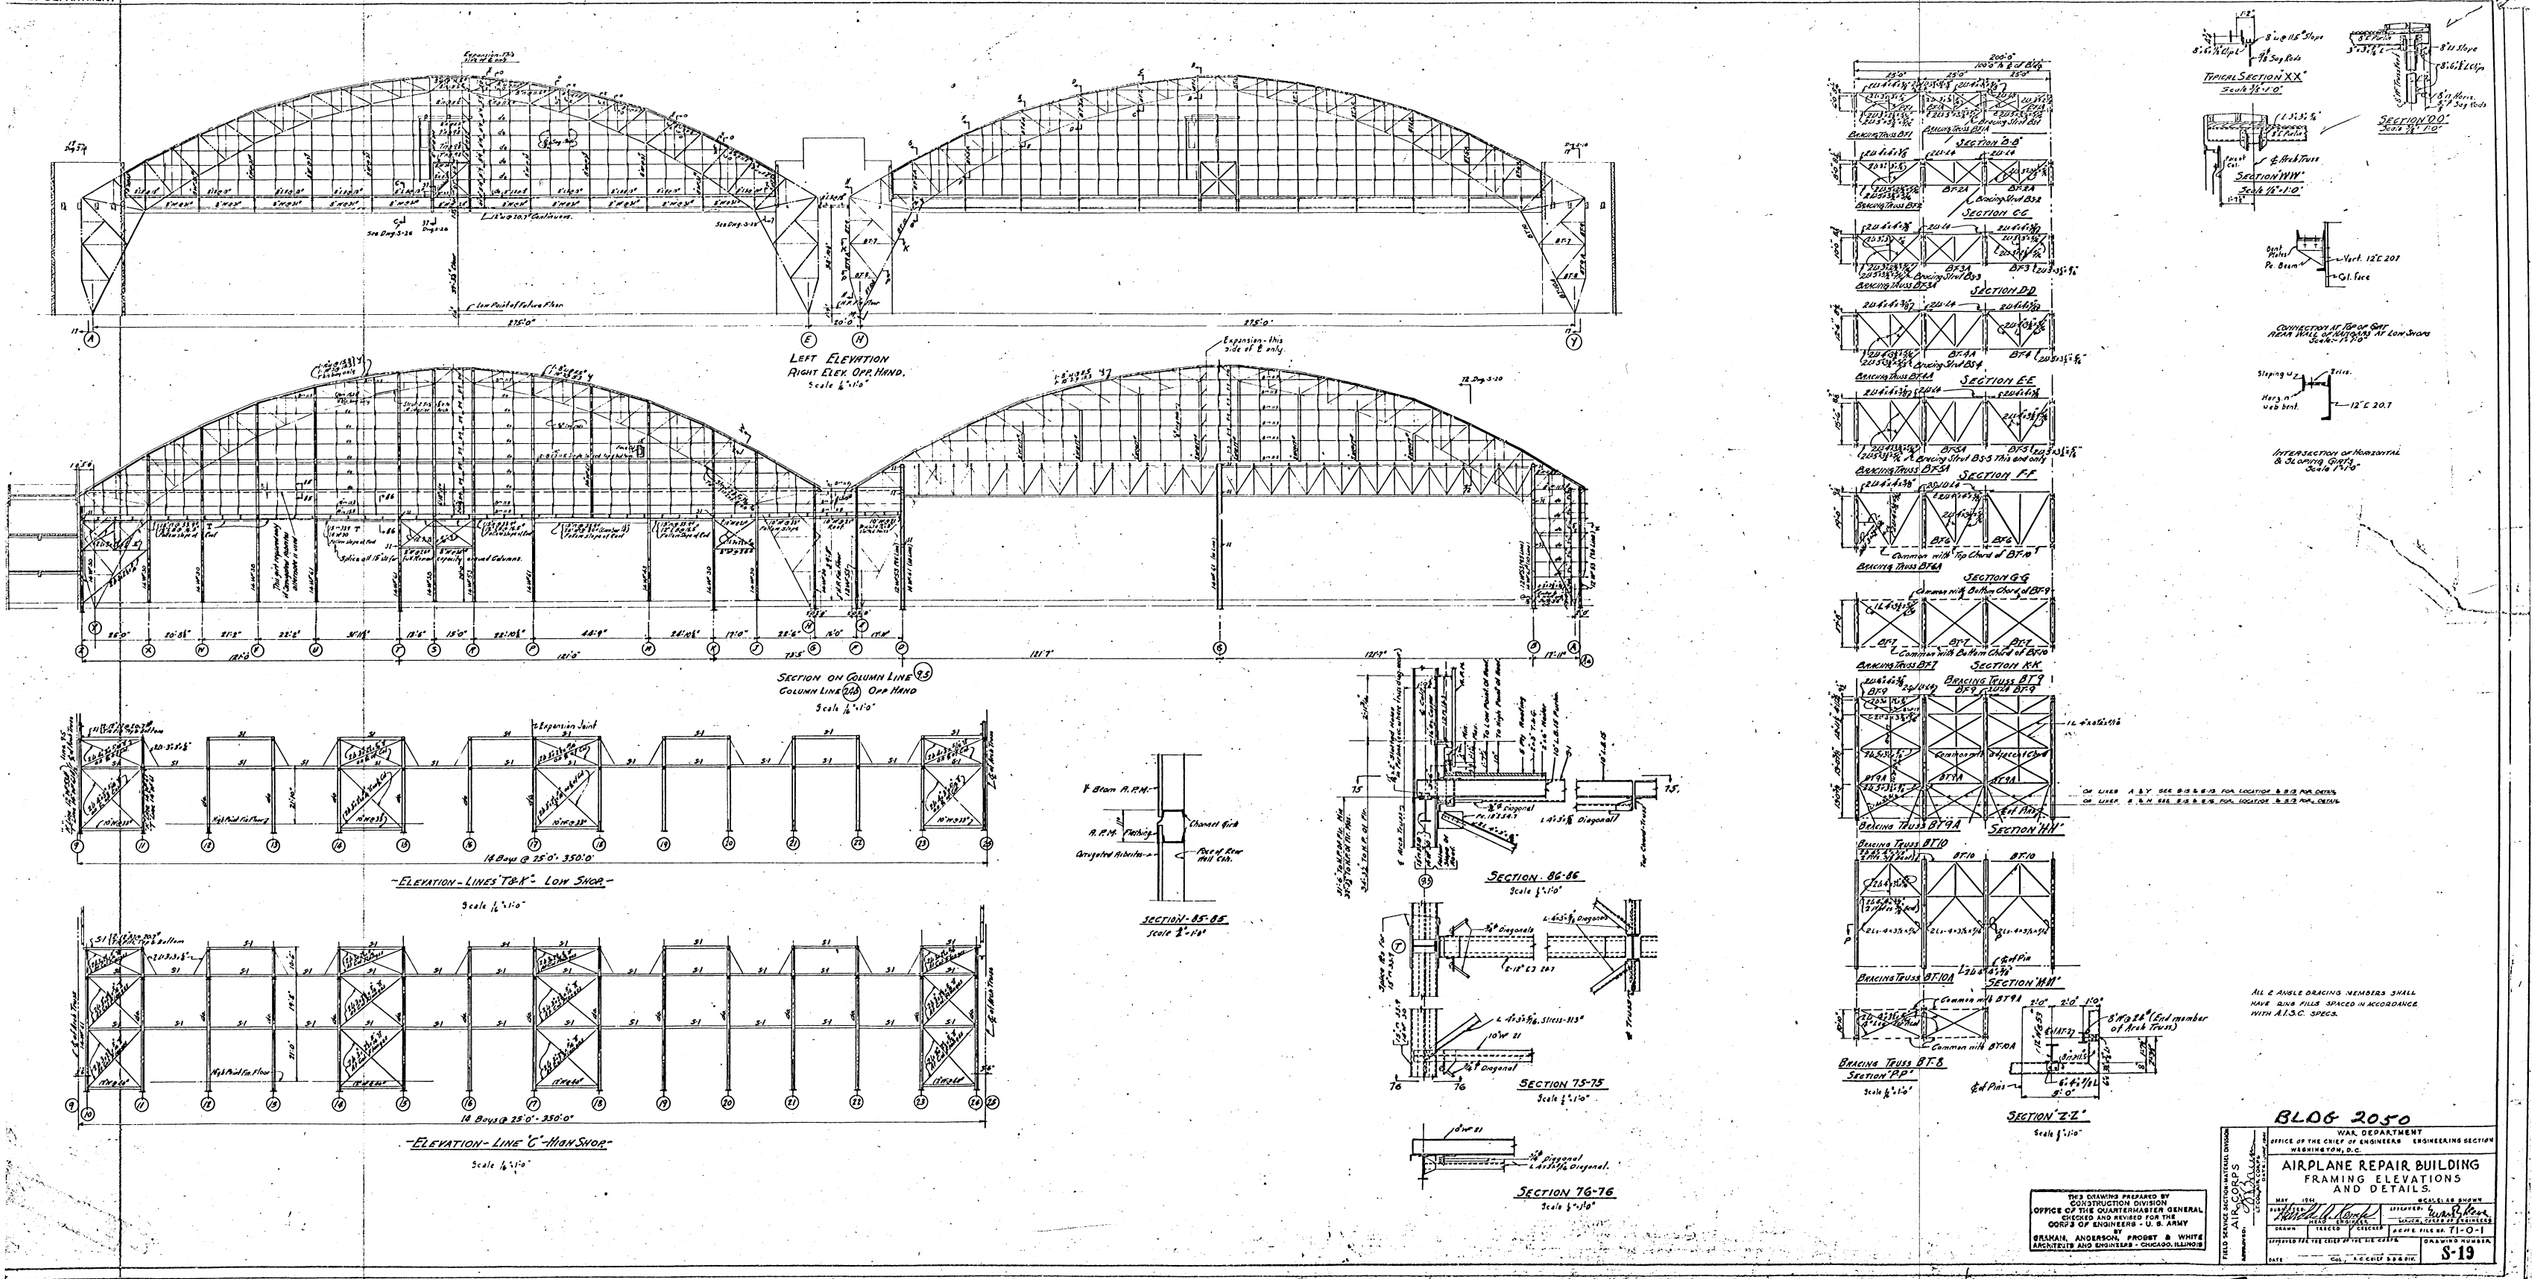

THIS DRAWING PREPARED BY CONSTRUCTION DIVISION OFFICE OF THE QUARTERMASTER GENERAL CHECKED AND REVISED FOR THE CORPS OF ENGINEERS - U. S. ARMY BY GRAHAM, ANDERSON, PROBST & WHITE ARCHITECTS AND ENGINEERS - CHICAGO, ILLINOIS

BLDG 2050

WAR DEPARTMENT
OFFICE OF THE CHIEF OF ENGINEERS ENGINEERING SECTION
WASHINGTON, D.C.

FIELD SERVICE SECTION, MATERIEL DIVISION
A.I.S.C.
A.S.C.E.
A.S.T.M.
A.W.S.
A.R.E.A.
A.S.C.A.
SUBMITTED:

AIRPLANE REPAIR BUILDING
FRAMING ELEVATIONS AND DETAILS.

MAY 1941 SCALES AS SHOWN

RECOMMENDED: Herbert L. Cook, Chief, Engineering Section
APPROVED: Eugene Reno, Colonel, Corps of Engineers

DRAWN | TRACED | CHECKED | WORK FILE NO. 7-0-1

APPROVED FOR THE CHIEF OF ENGINEERS
DATE Col., A.C. Chief S.D. & Eng.

DRAWING NUMBER S-19

REDUCED 50%

35-2050-2.23