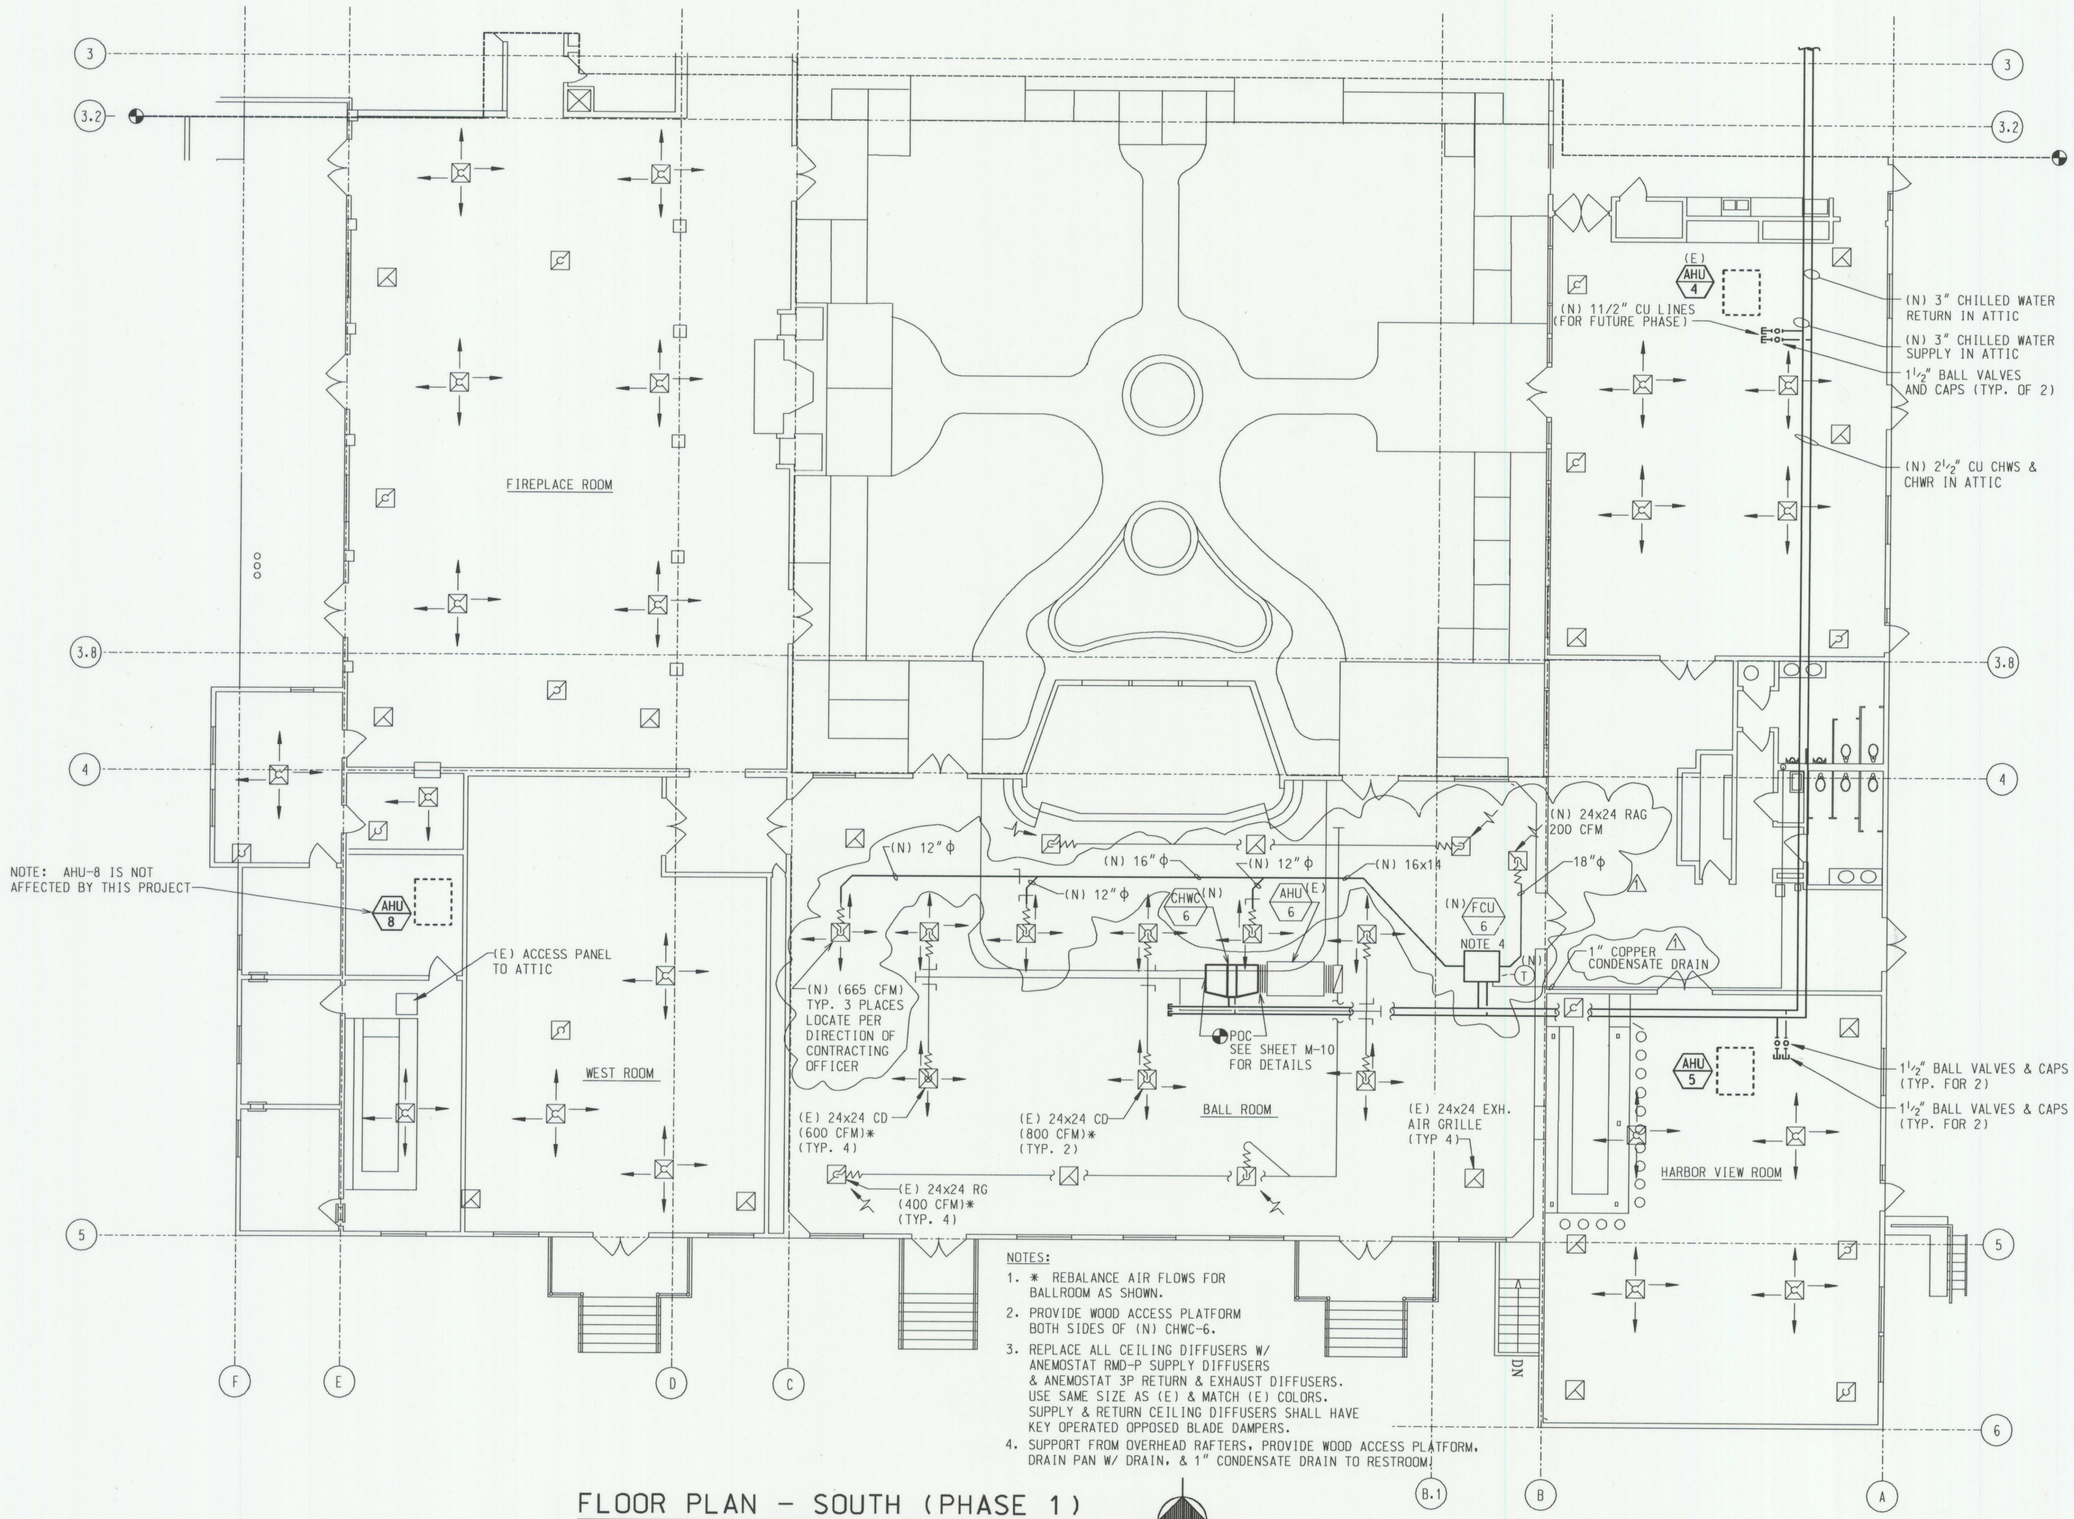

NOTES:

1. * REBALANCE AIR FLOWS FOR BALLROOM AS SHOWN.
2. PROVIDE WOOD ACCESS PLATFORM BOTH SIDES OF (N) CHWC-6.
3. REPLACE ALL CEILING DIFFUSERS W/ ANEMOSTAT RMD-P SUPPLY DIFFUSERS & ANEMOSTAT 3P RETURN & EXHAUST DIFFUSERS. USE SAME SIZE AS (E) & MATCH (E) COLORS. SUPPLY & RETURN CEILING DIFFUSERS SHALL HAVE KEY OPERATED OPPOSED BLADE DAMPERS.
4. SUPPORT FROM OVERHEAD RAFTERS, PROVIDE WOOD ACCESS PLATFORM, DRAIN PAN W/ DRAIN, & 1" CONDENSATE DRAIN TO RESTROOM.

FLOOR PLAN - SOUTH (PHASE 1)

SCALE: 1/8"=1'-0"

REV. NO.	DATE	DESCRIPTION	AGENCY	BY
1	9-3-97	ADDED FAN COIL UNIT		

PROJECT MANAGER — DATE
SECURITY — DATE
ENVIRONMENTAL — DATE
SAFETY DIVISION — DATE
CHIEF FIRE PROTECTION — DATE
COMMUNICATIONS ENGINEER — DATE
BIOENVIRONMENTAL ENGINEER — DATE
CHIEF OPERATION & MAINTENANCE — DATE

APPROVED: USING AGENCY — DATE; BASE CIVIL ENGINEER — DATE; CONTRACT MGT. — DATE

COORDINATED: SAFETY — 5-19-97; CHIEF FIRE PROTECTION — 5-19-97; COMMUNICATIONS ENGINEER — 5-19-97; BIOENVIRONMENTAL ENGINEER — 5-19-97

JOB No. 10-50104-18B

JOHN WILLIAMS — DESIGNED BY
JOSE IRAHETA — DRAWN BY
JOHN WILLIAMS — CHECKED BY
JOHN WILLIAMS — SUBMITTED BY

MERIT ENGINEERING, INC.
129 SOUTH SAN FERNANDO BL VD.
BURBANK, CA. 91502
(818) 842-2808 FAX (818) 842-2419

REGISTERED PROFESSIONAL ENGINEER — JOHN S. HOLLAND — No. M-20930 — MECHANICAL — STATE OF CALIFORNIA

UNITED STATES AIR FORCE
61 AIR BASE GROUP (ABG)
LOS ANGELES AIR FORCE BASE

PROJECT TITLE: BLDG 403 HVAC (PHASE 1)
COMMUNITY CENTER
FORT MacARTHUR

SHEET TITLE: FLOOR PLAN - SOUTH

DRAWING NO. HHEK - 95-0019

DATE: 5-19-97

SCALE: 1/8" = 1'-0"

M-6

SHEET: -- OF --