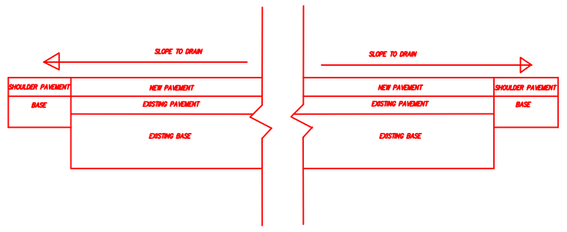

ROADWAY CROSS SECTION
NOT TO SCALE

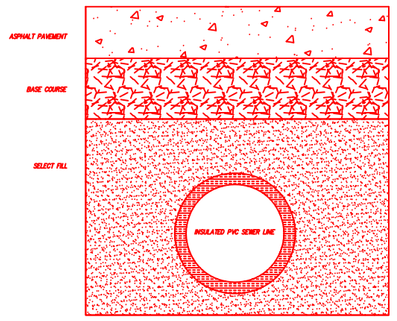

OPTION 1 – NEW SEWERLINE CROSS SECTION

NOT TO SCALE

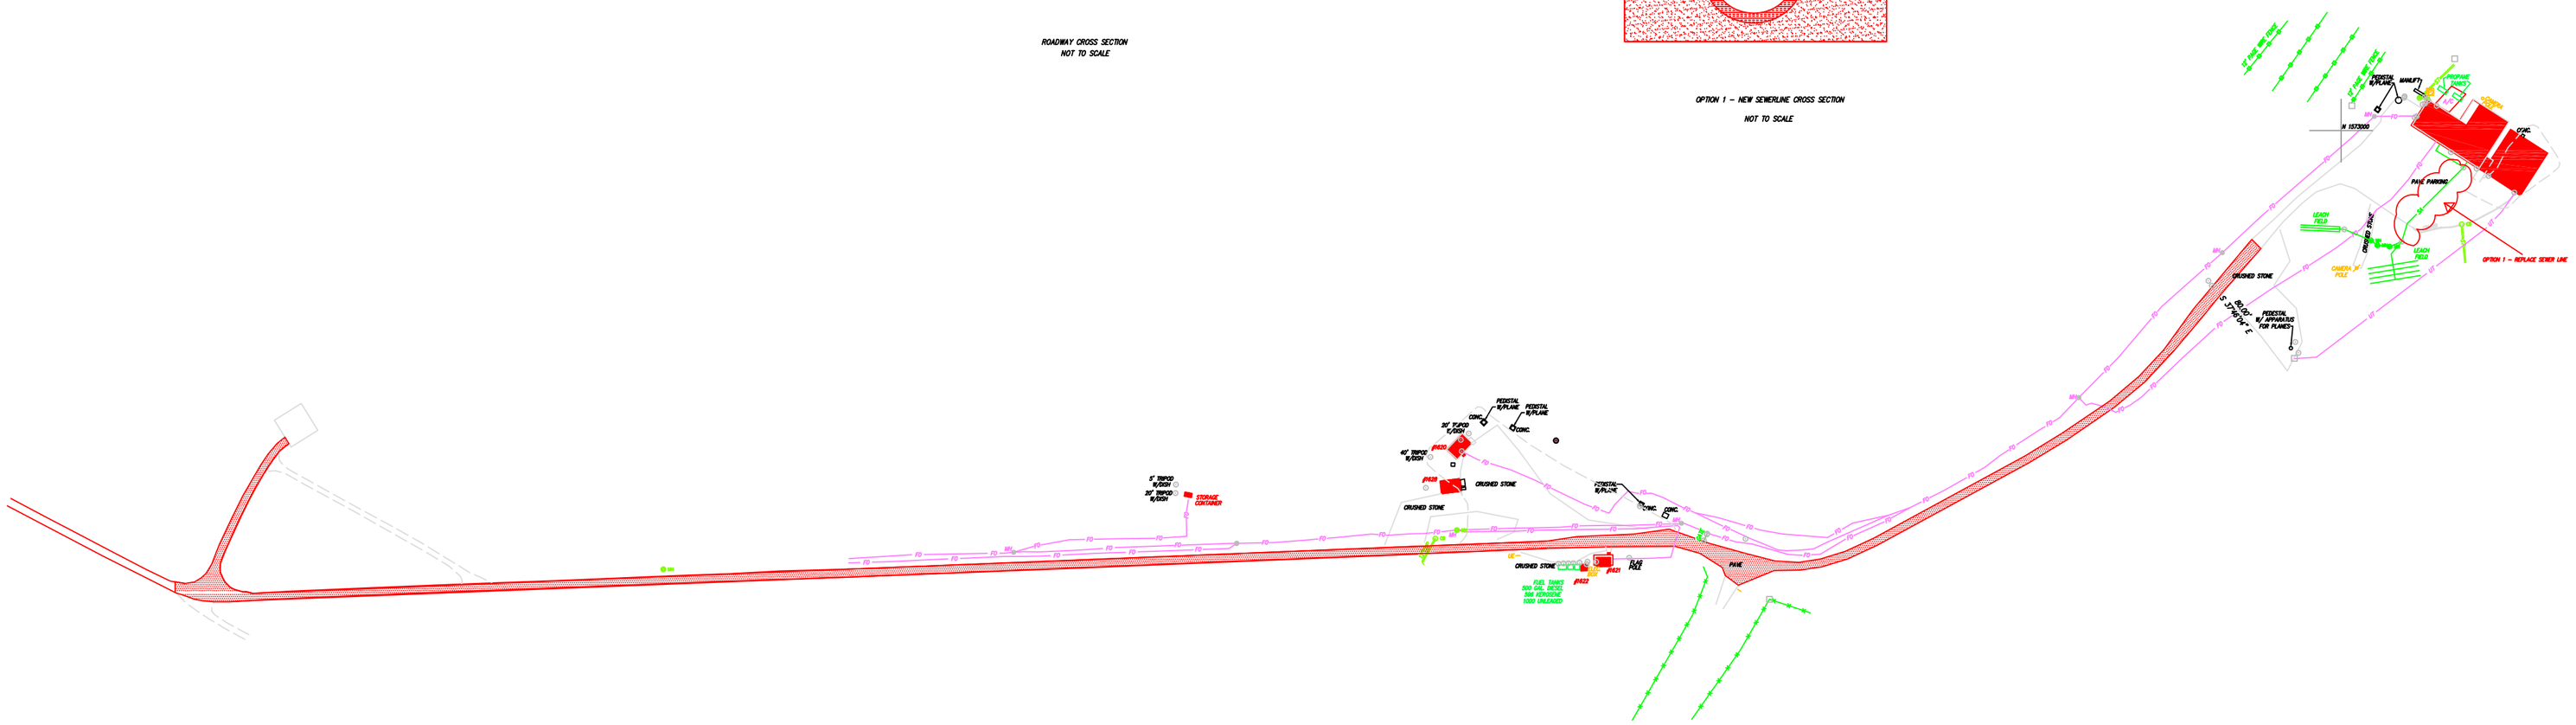

GRAPHIC SCALE

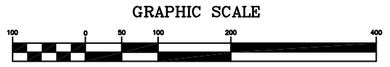

(IN FEET)
1 inch = 100 ft.

LEGEND

– PAVEMENTS TO BE REPLACED

UE – UNDERGROUND ELECTRIC LINES
FO – FIBER OPTIC LINES

REV	DESCRIPTION	DATE

REPAIR ACCESS ROAD

ULDF 09-0007
NEWPORT ANNEX 2
NEW YORK

DRAWN	CHECKED	DATE	SCALE	FILE	SHEET
ARA	ARA	04/01/09	1"=100'	NONE	1