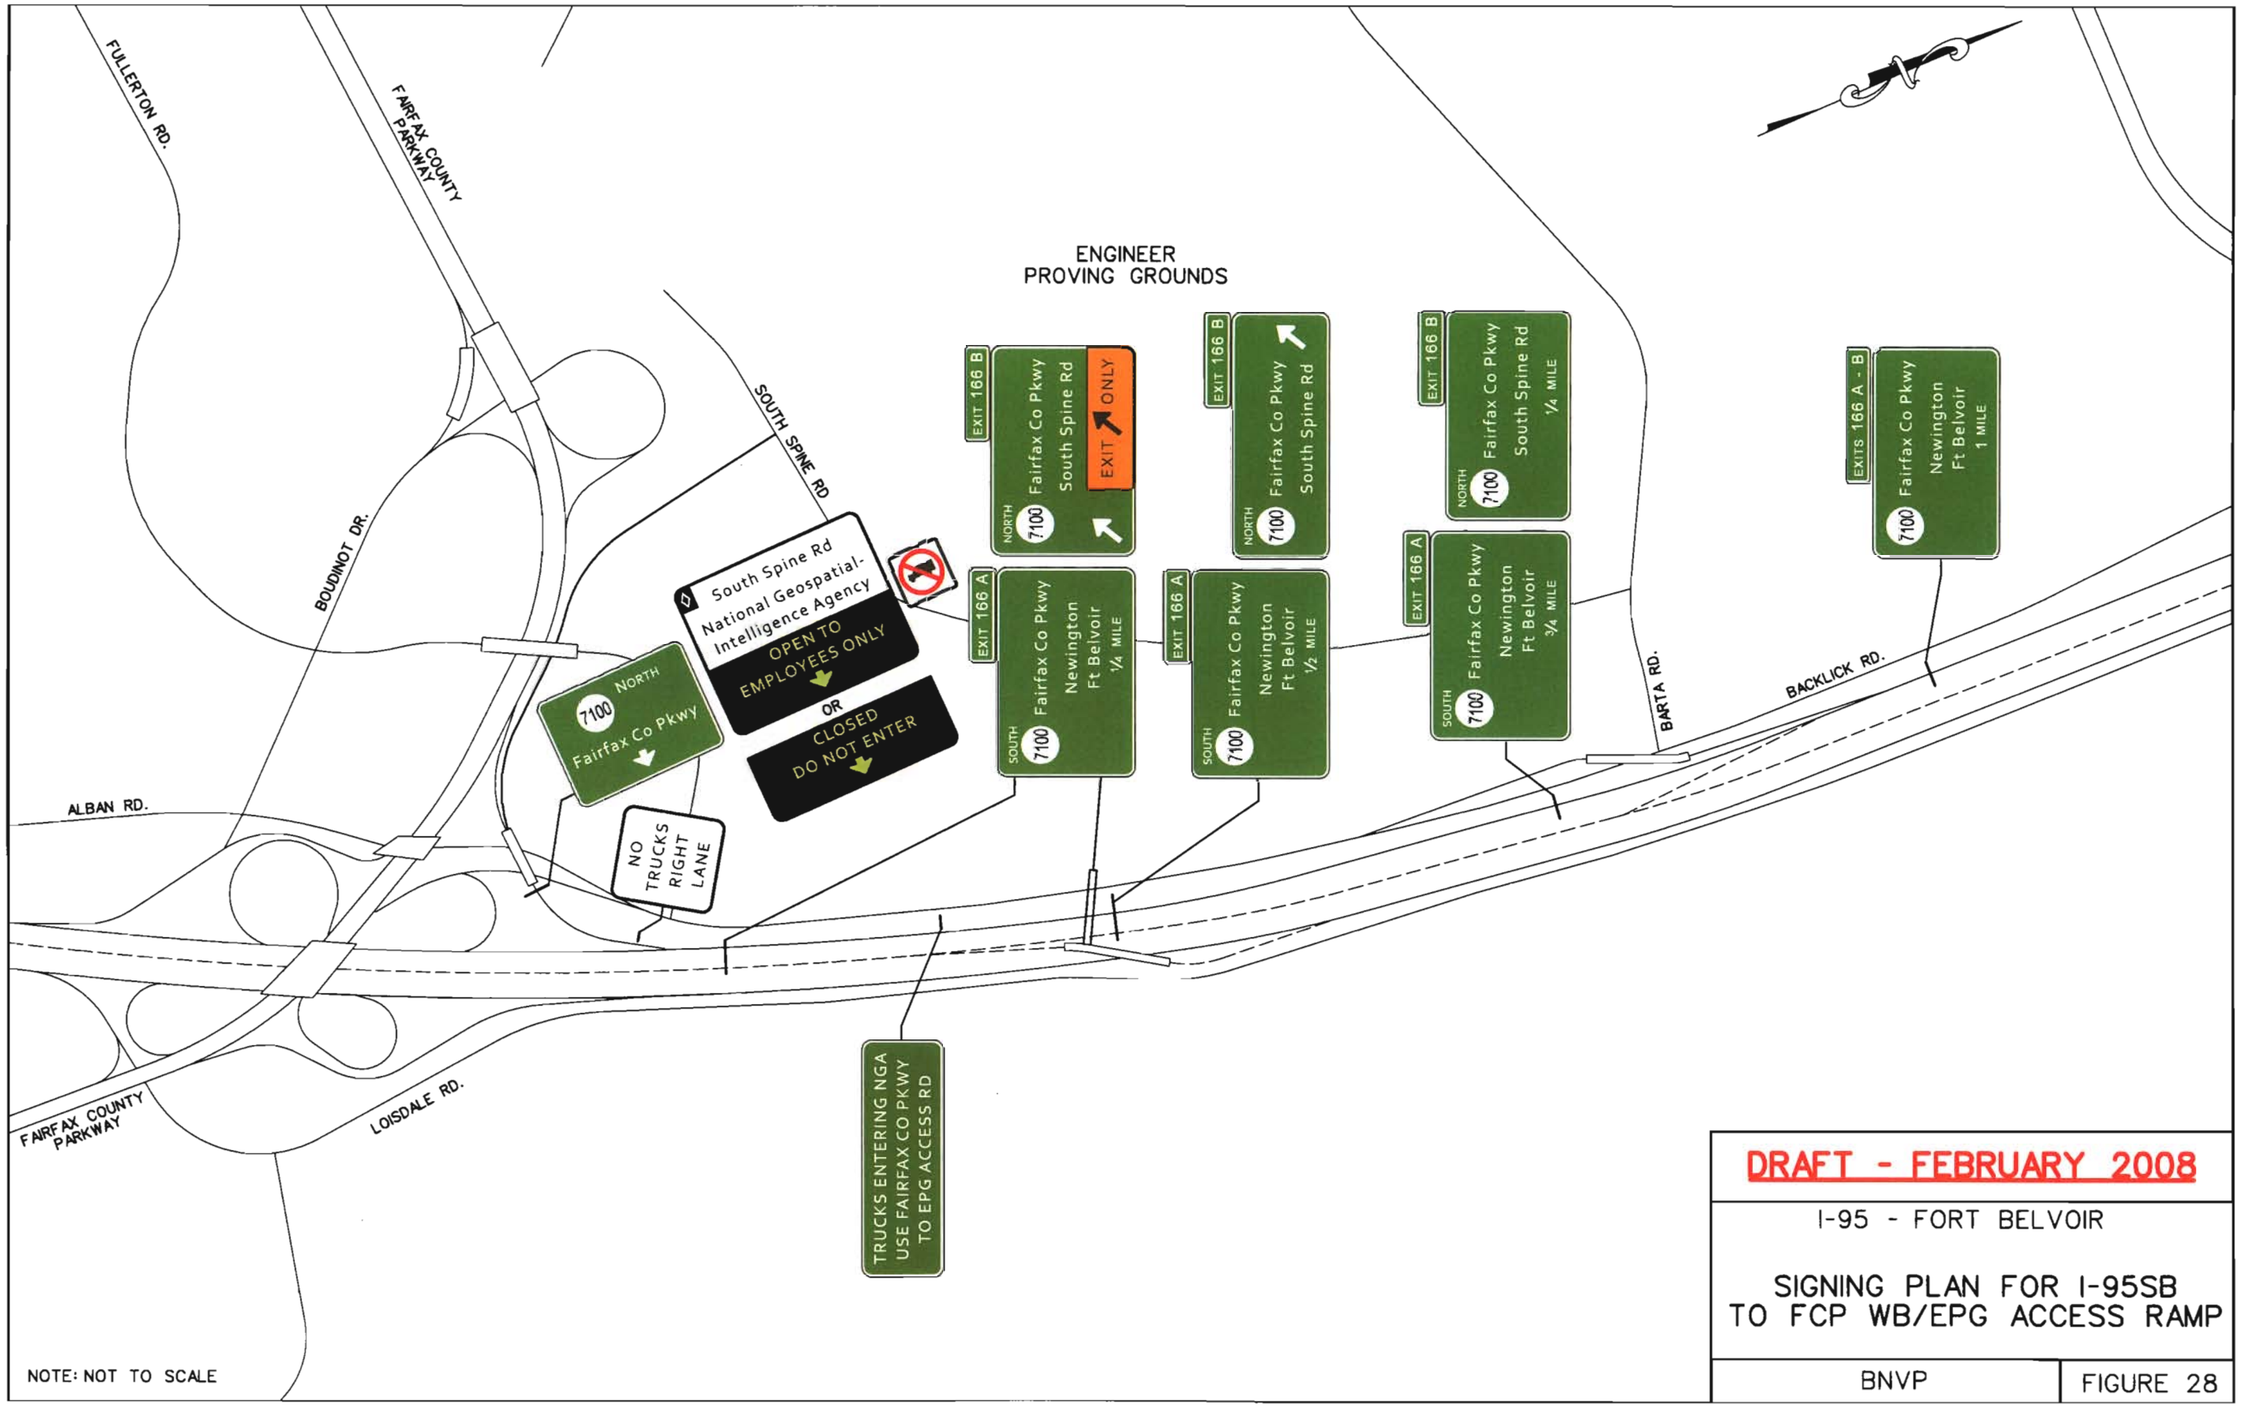

Figure 28: Signing Plan for I-95 SB to FCP WB/EPG Access Ramp