US Army Corps of Engineers
Philadelphia District

MARK	ACTION	DESCRIPTION	DATE	BY
1	AM002	UPDATED SURVEY INFORMATION	14 AUG 15	ADD
2	AM001	UPDATED DRAWING SCALE	20 AUG 15	PTF
-	-	-	-	-
-	-	-	-	-
-	-	-	-	-
-	-	-	-	-
-	-	-	-	-
-	-	-	-	-
-	-	-	-	-
-	-	-	-	-

MARK	ACTION	DESCRIPTION	DATE	BY
-	-	-	-	-
-	-	-	-	-
-	-	-	-	-
-	-	-	-	-
-	-	-	-	-
-	-	-	-	-
-	-	-	-	-
-	-	-	-	-
-	-	-	-	-
-	-	-	-	-

U.S. ARMY CORPS OF ENGINEERS
PHILADELPHIA DISTRICT
PHILADELPHIA, PA 19107-3390
www.nap.usace.army.mil

DWN BY: ADD	DESIGNED BY: ADD	ISSUE/RELEASE DATE: 30 JUL 15	
CKD BY: DAN	REVIEWED BY: DCL / TEM	PROJ. NUMBER: -	
DWG SCALE: 1" = 200'	FILE NAME: 4-02 PLAN - STA 11+72.1 2 TO STA 16+858.4.dwg	SOLICITATION NUMBER: -	
		CONTRACT NUMBER: -	
		96-W9128-15-8-0019	
30"HGT ARIN E1			

DELAWARE RIVER, PHILADELPHIA, PENNSYLVANIA
TO TRENTON, NEW JERSEY
MAINTENANCE DREDGING
-
PLAN - STA 11+72.1 2 TO STA 16+858.4
-

SHEET NUMBER
C-102

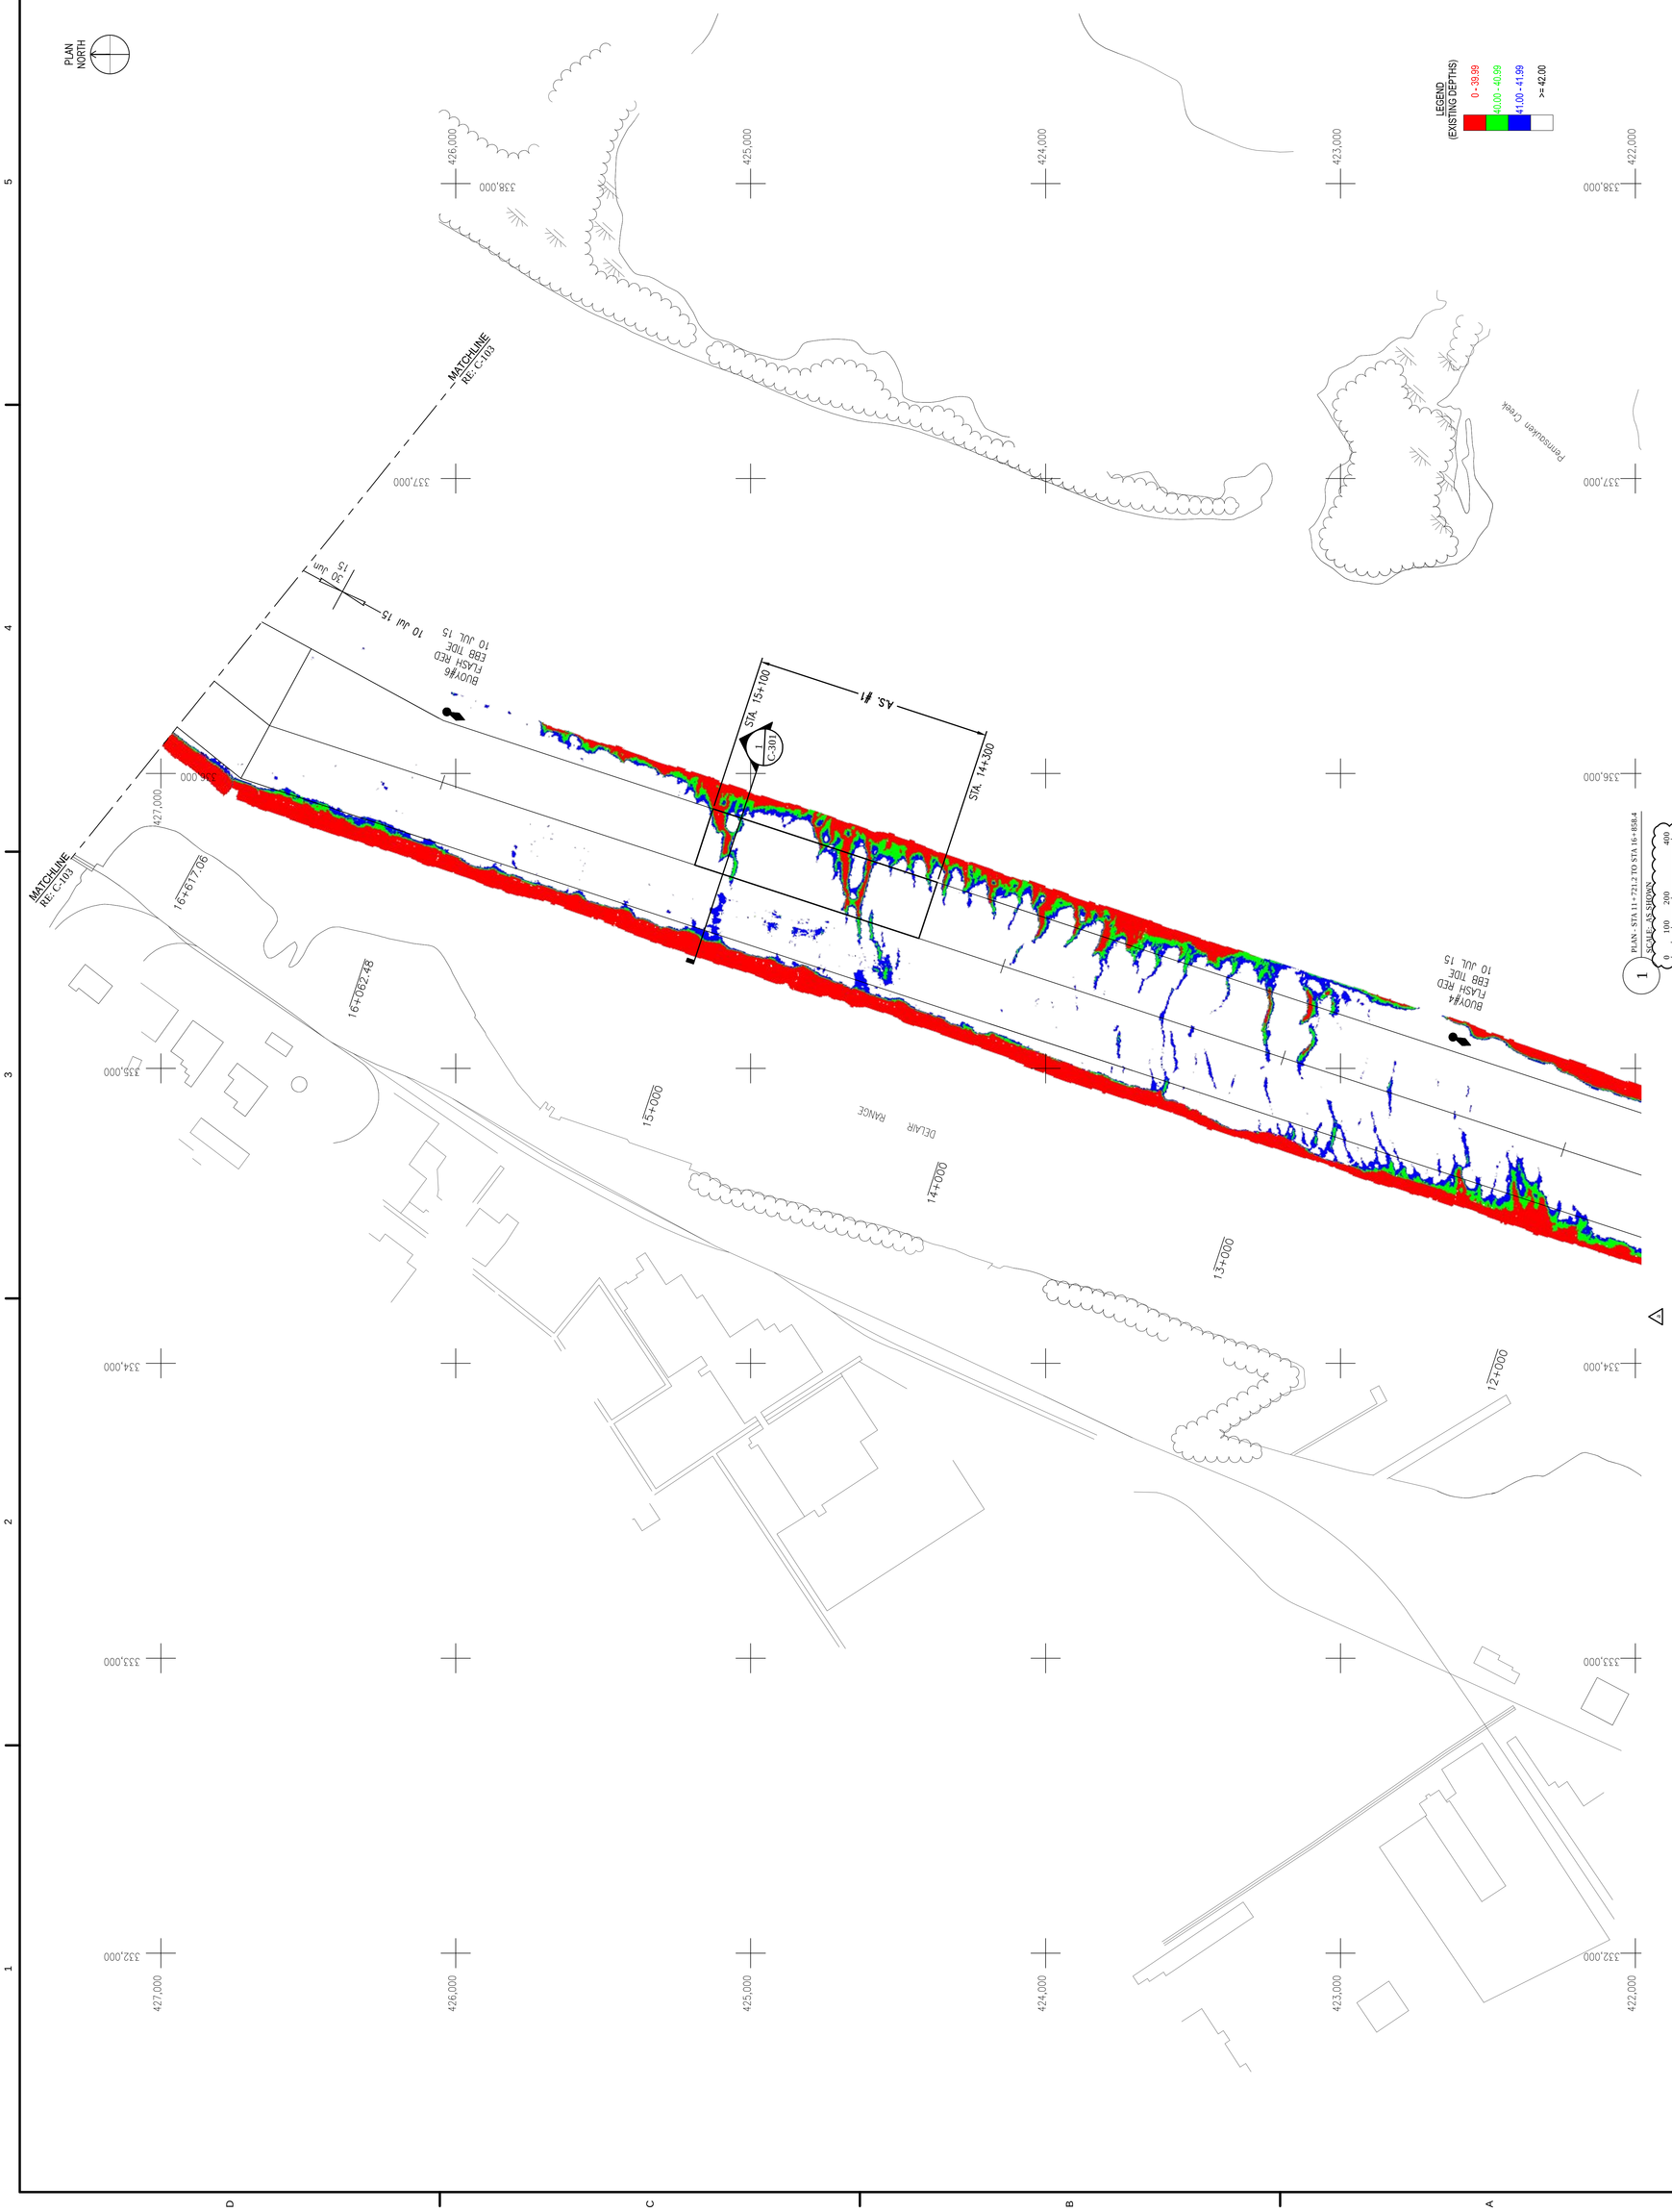

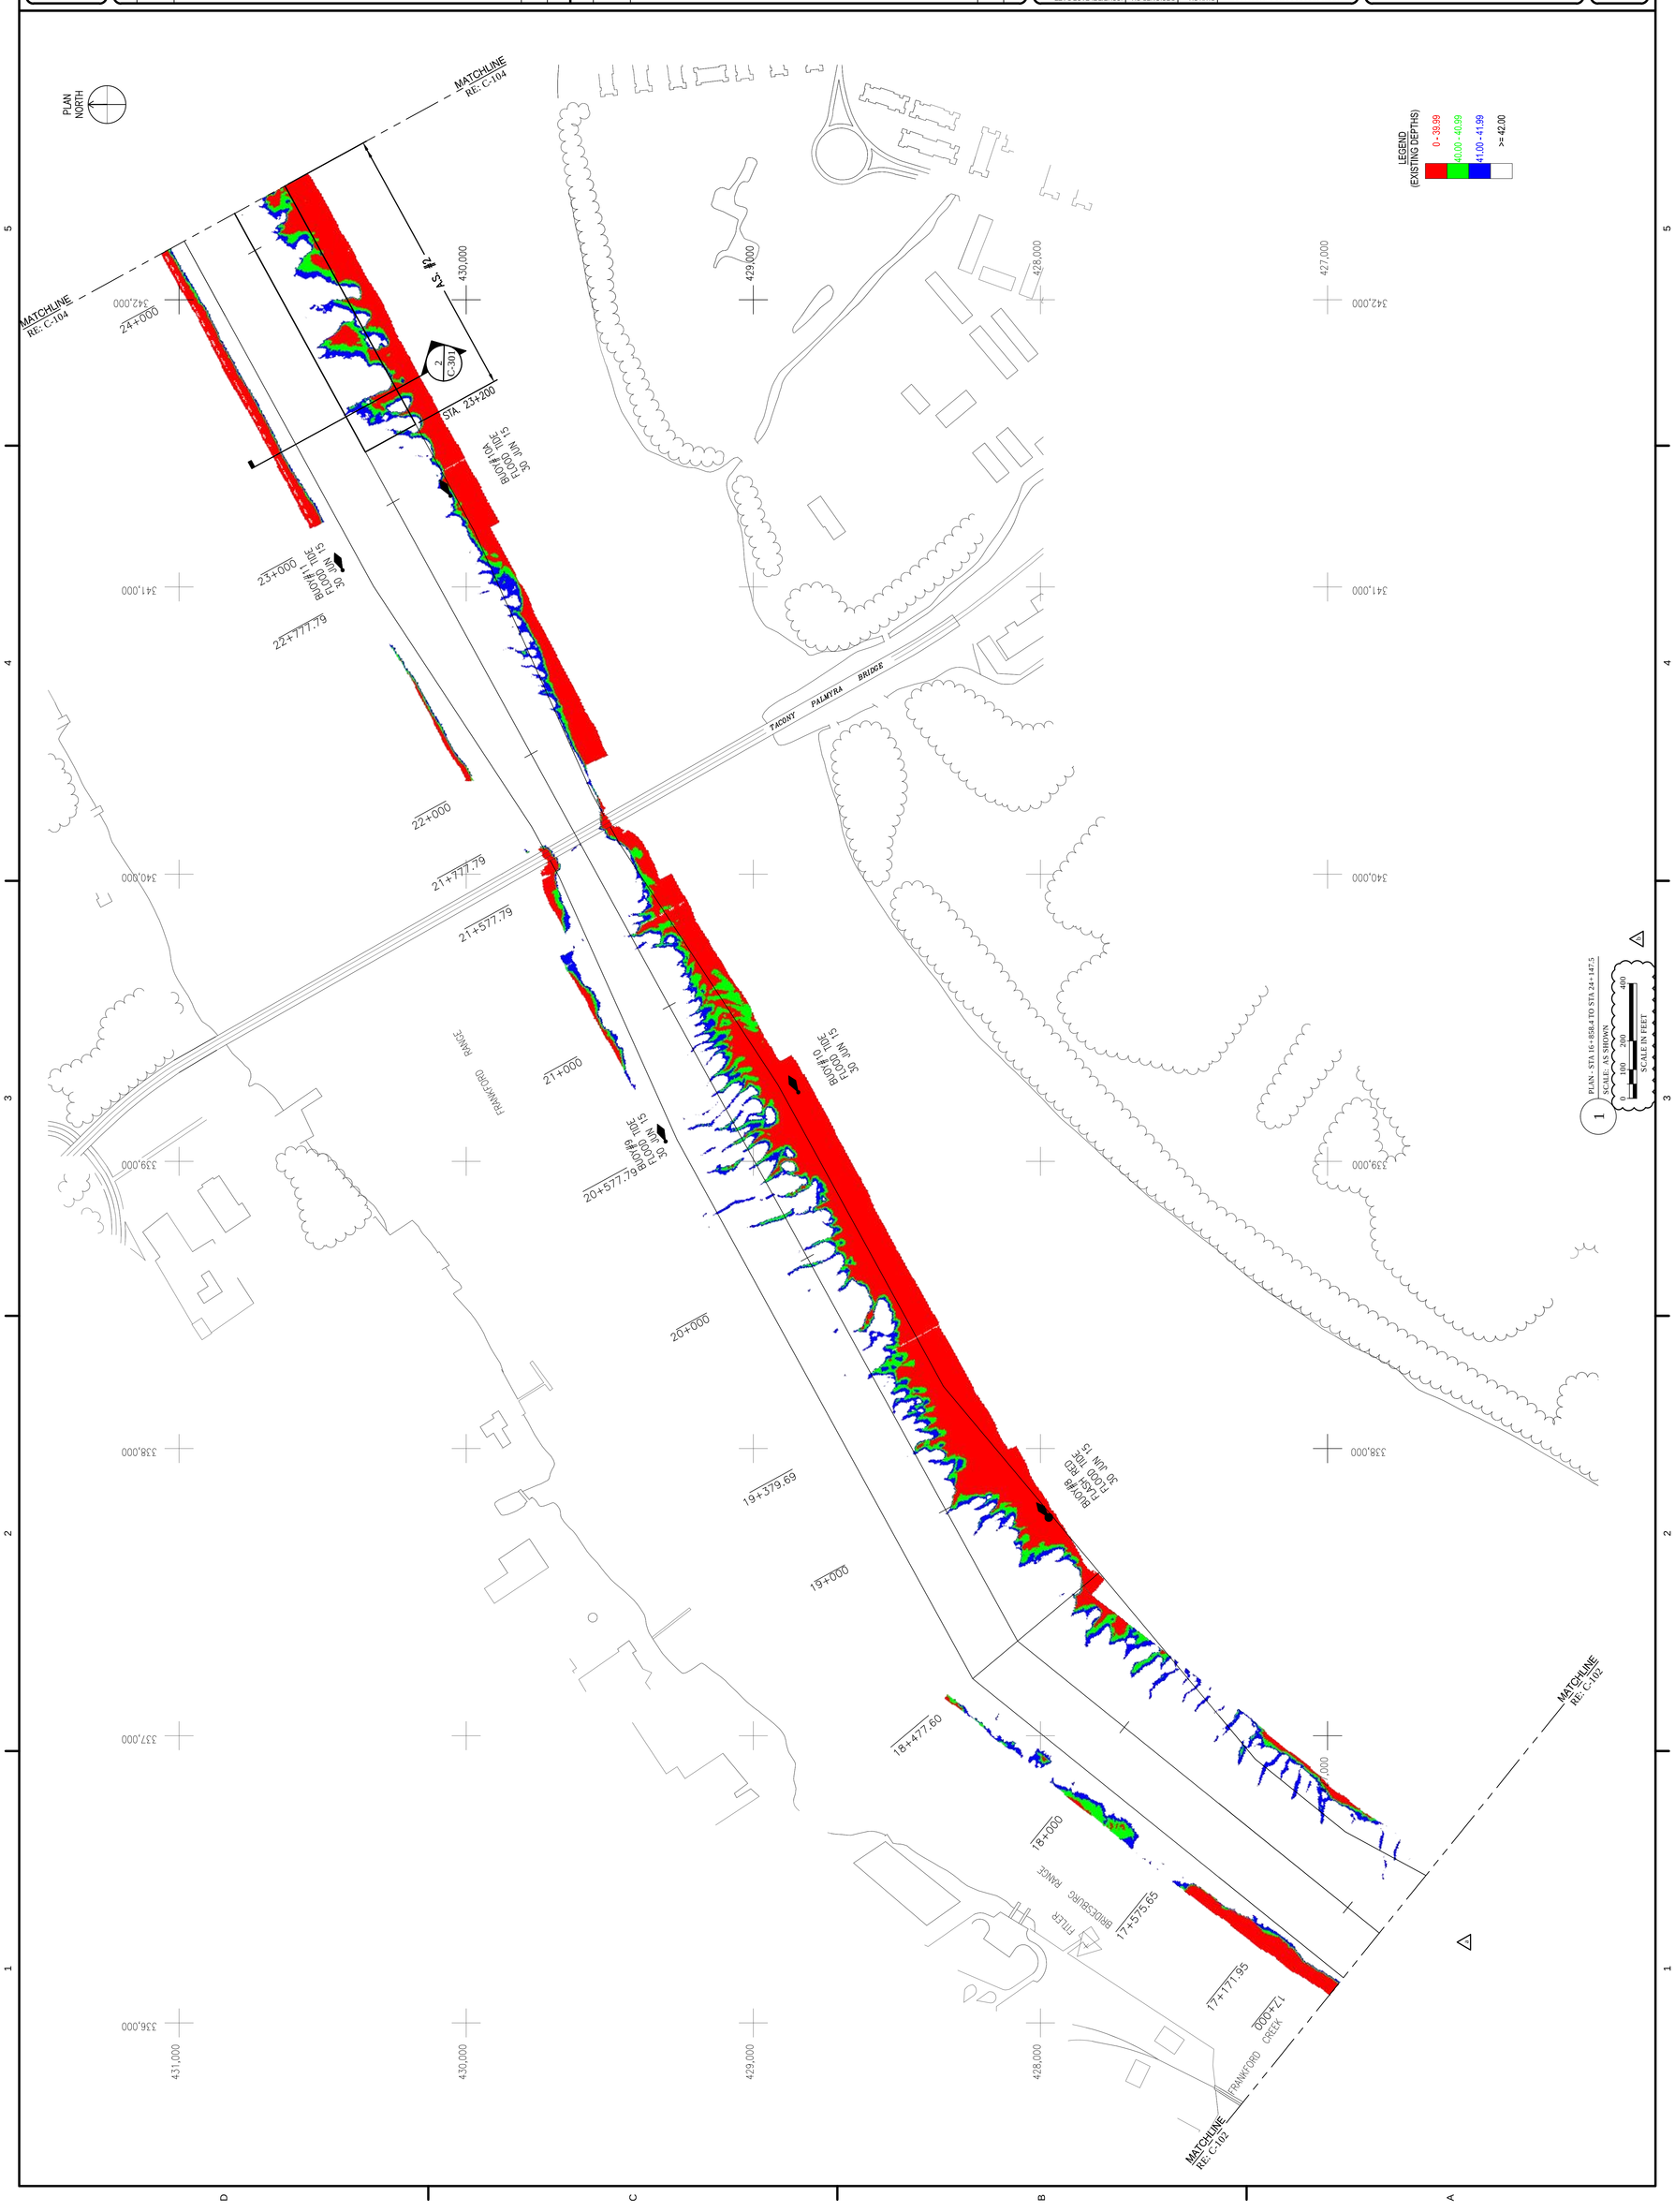

US Army Corps of Engineers Philadelphia District

MARK	ACTION	DESCRIPTION	DATE	BY
A	AM002	UPDATED DRAWING SCALE	20 AUG 15	PTF
A	AM001	UPDATED SURVEY INFORMATION	14 AUG 15	ADD

DWN BY: ADD	DESIGNED BY: ADD	ISSUE/RELEASE DATE: 30 JUL 15
CKD BY: DAN	REVIEWED BY: DCL / TEH	PROJ. NUMBER:
		SOLICITATION NUMBER: W8 W912BU-15-B-0010
DWG SCALE: 1" = 200'		CONTRACT NUMBER: -
DWG. SIZE: 30"x42" ARCH E1	FILE NAME: C-103 PLAN - STA 16+858.4 TO STA 24+147.5.dwg	

U.S. ARMY CORPS OF ENGINEERS
PHILADELPHIA DISTRICT
PHILADELPHIA, PA 19107-3390
www.nap.usace.army.mil

DELAWARE RIVER, PHILADELPHIA, PENNSYLVANIA
TO TRENTON, NEW JERSEY
MAINTENANCE DREDGING
-
PLAN - STA 16+858.4 TO STA 24+147.5

SHEET NUMBER
C-103

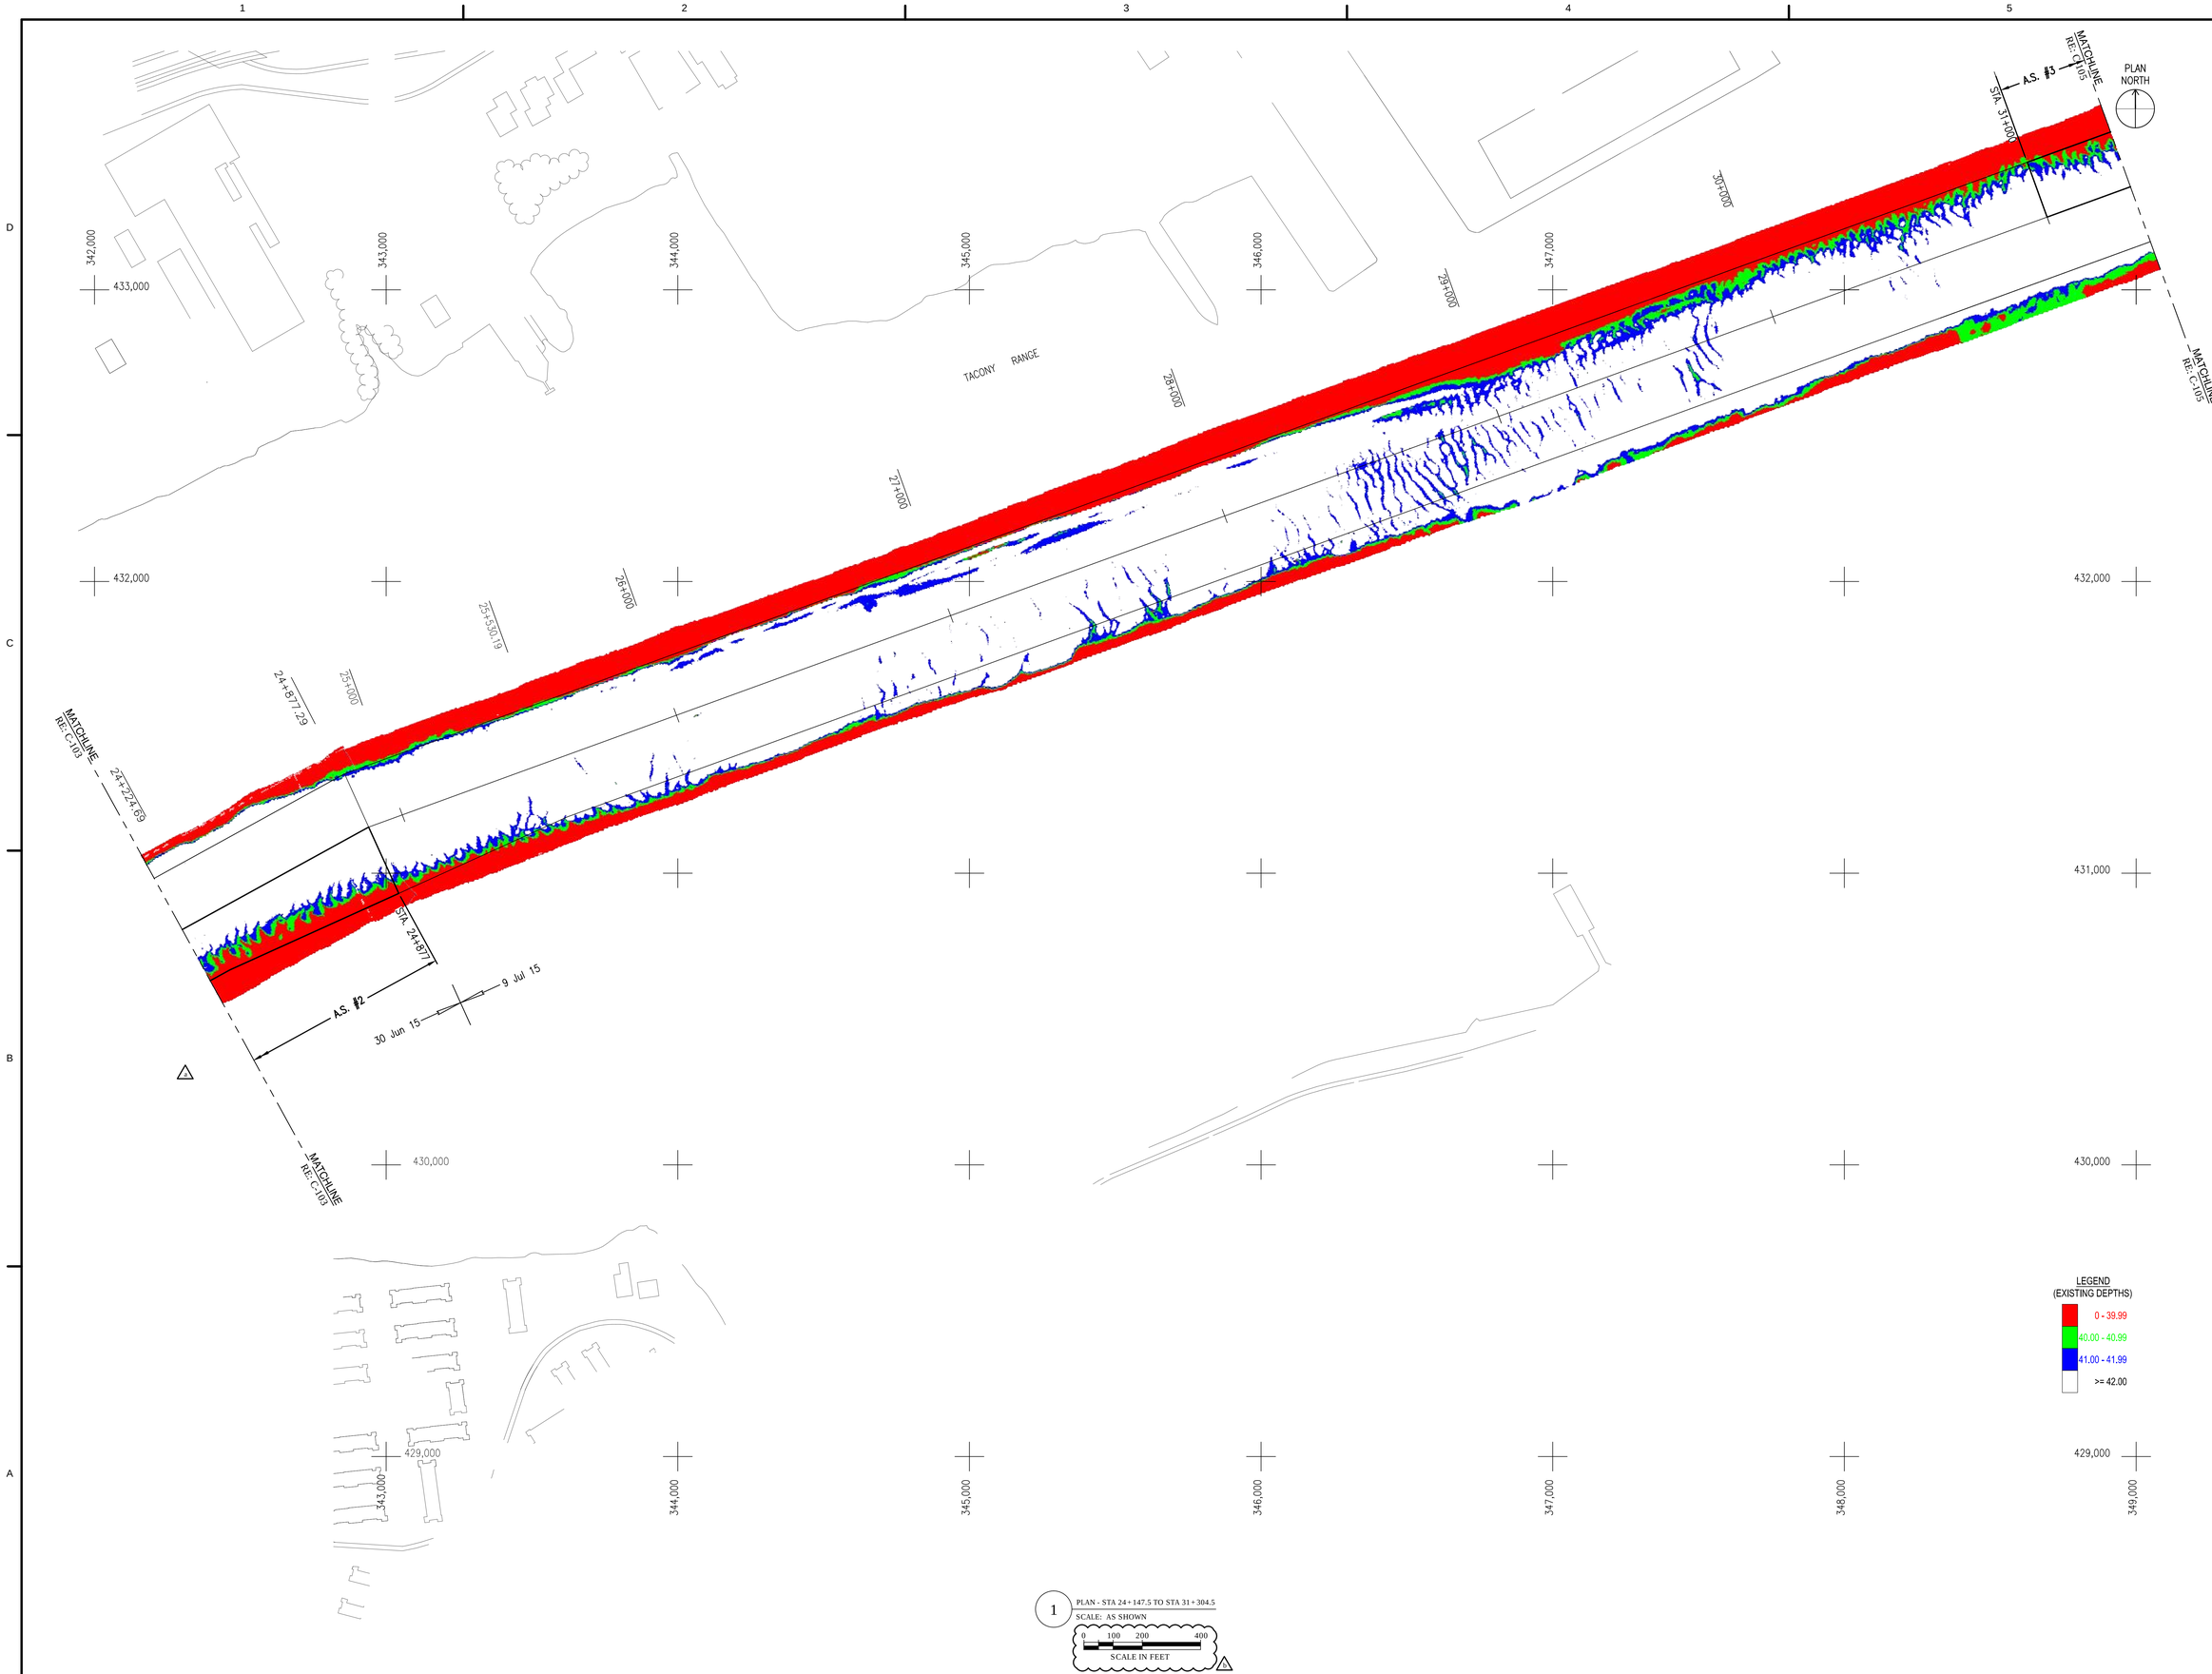

1 PLAN - STA 24+147.5 TO STA 31+304.5
SCALE: AS SHOWN
0 100 200 400
SCALE IN FEET

US Army Corps of Engineers
Philadelphia District

MARK	ACTION	DESCRIPTION	DATE	BY
1	AMX002	UPDATED DRAWING SCALE	20 AUG 15	PTF
2	AMX001	UPDATED SURVEY INFORMATION, EXPANDED A.S. #3	14 AUG 15	ADD

DWN BY: ADD
CKD BY: DAN
DESIGNED BY: ADD
REVIEWED BY: DCL, TEH
ISSUE/RELEASE DATE: 30 JUL 15
PROJ. NUMBER: -
SOLICITATION NUMBER: IFB W912BU-15-B-0010
CONTRACT NUMBER: -
DWG SCALE: 1" = 200'
DWG. SIZE: 30"X42" ANSI E
FILE NAME: C-104 PLAN - STA 24+147.5 TO STA 31+304.5.dwg

U.S. ARMY CORPS OF ENGINEERS
PHILADELPHIA DISTRICT
PHILADELPHIA, PA 19107-3390
www.nap.usace.army.mil

DELAWARE RIVER, PHILADELPHIA, PENNSYLVANIA
TO TRENTON, NEW JERSEY
MAINTENANCE DREDGING
-
PLAN - STA 24+147.5 TO STA 31+304.5
-

SHEET NUMBER
C-104

US Army Corps of Engineers
Philadelphia District

MARK	ACTION	DESCRIPTION	DATE	BY
-	-	-	-	-
-	-	-	-	-
-	-	-	-	-
-	-	-	-	-
-	-	-	-	-
-	-	-	-	-
-	-	-	-	-
-	-	-	-	-

MARK	ACTION	DESCRIPTION	DATE	BY
AM0001	UPDATED SURVEY INFORMATION, EXPANDED A.S. #3	14 AUG 15	ADD	
AM0002	UPDATED DRAWING SCALE	20 AUG 15	PTF	

U.S. ARMY CORPS OF ENGINEERS
PHILADELPHIA DISTRICT
PHILADELPHIA, PA 19107-3390
www.nap.usace.army.mil

DWN BY: ADD	DESIGNED BY: ADD
CKD BY: DAN	ISSUE/RELEASE DATE: 30 JUL 15
	REVIEWED BY: DCL / TEH
	PROJ. NUMBER: -
	SOLICITATION NUMBER: W912DR-15-B-0019
	CONTRACT NUMBER: -
DWG. SIZE: 30"X42" ANSI E	FILE NAME: 01-05 PLAN - STA 31+304.5 TO STA 37+873.3.dwg
DWG SCALE: 1" = 200'	

DELAWARE RIVER, PHILADELPHIA, PENNSYLVANIA
TO TRENTON, NEW JERSEY
MAINTENANCE DREDGING
-
PLAN - STA 31+304.5 TO STA 37+873.3
-

SHEET NUMBER
C-105

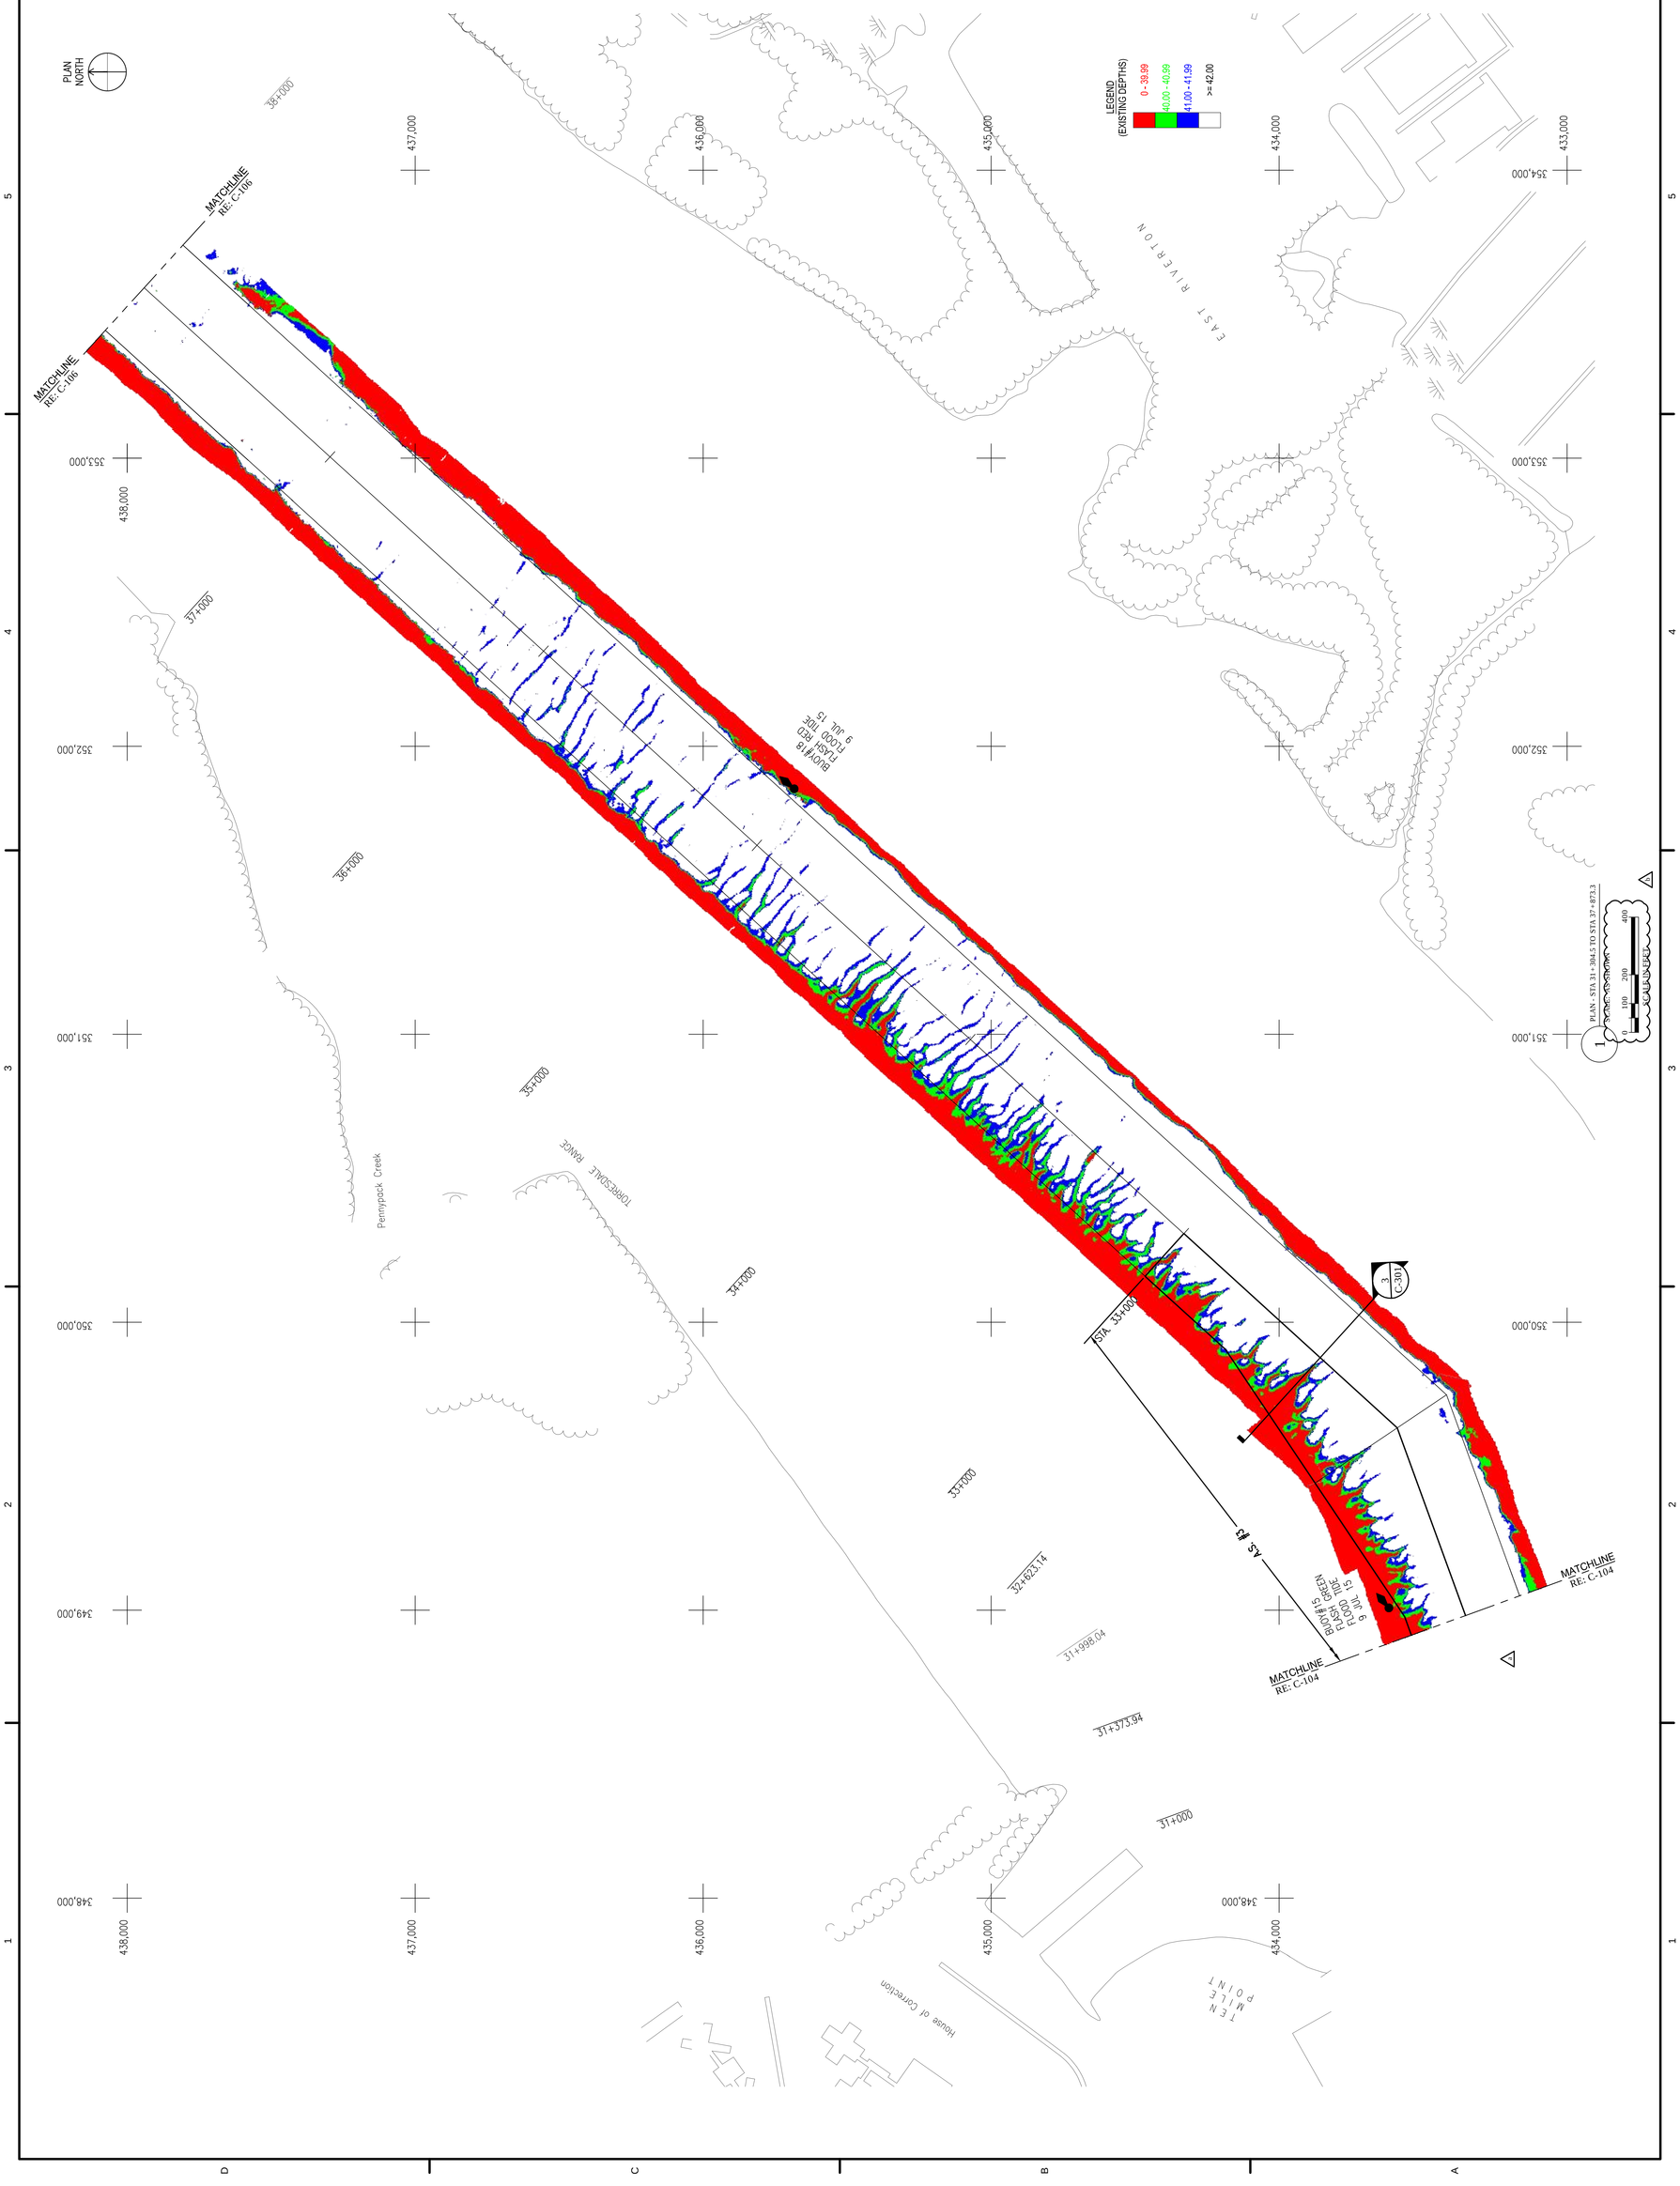

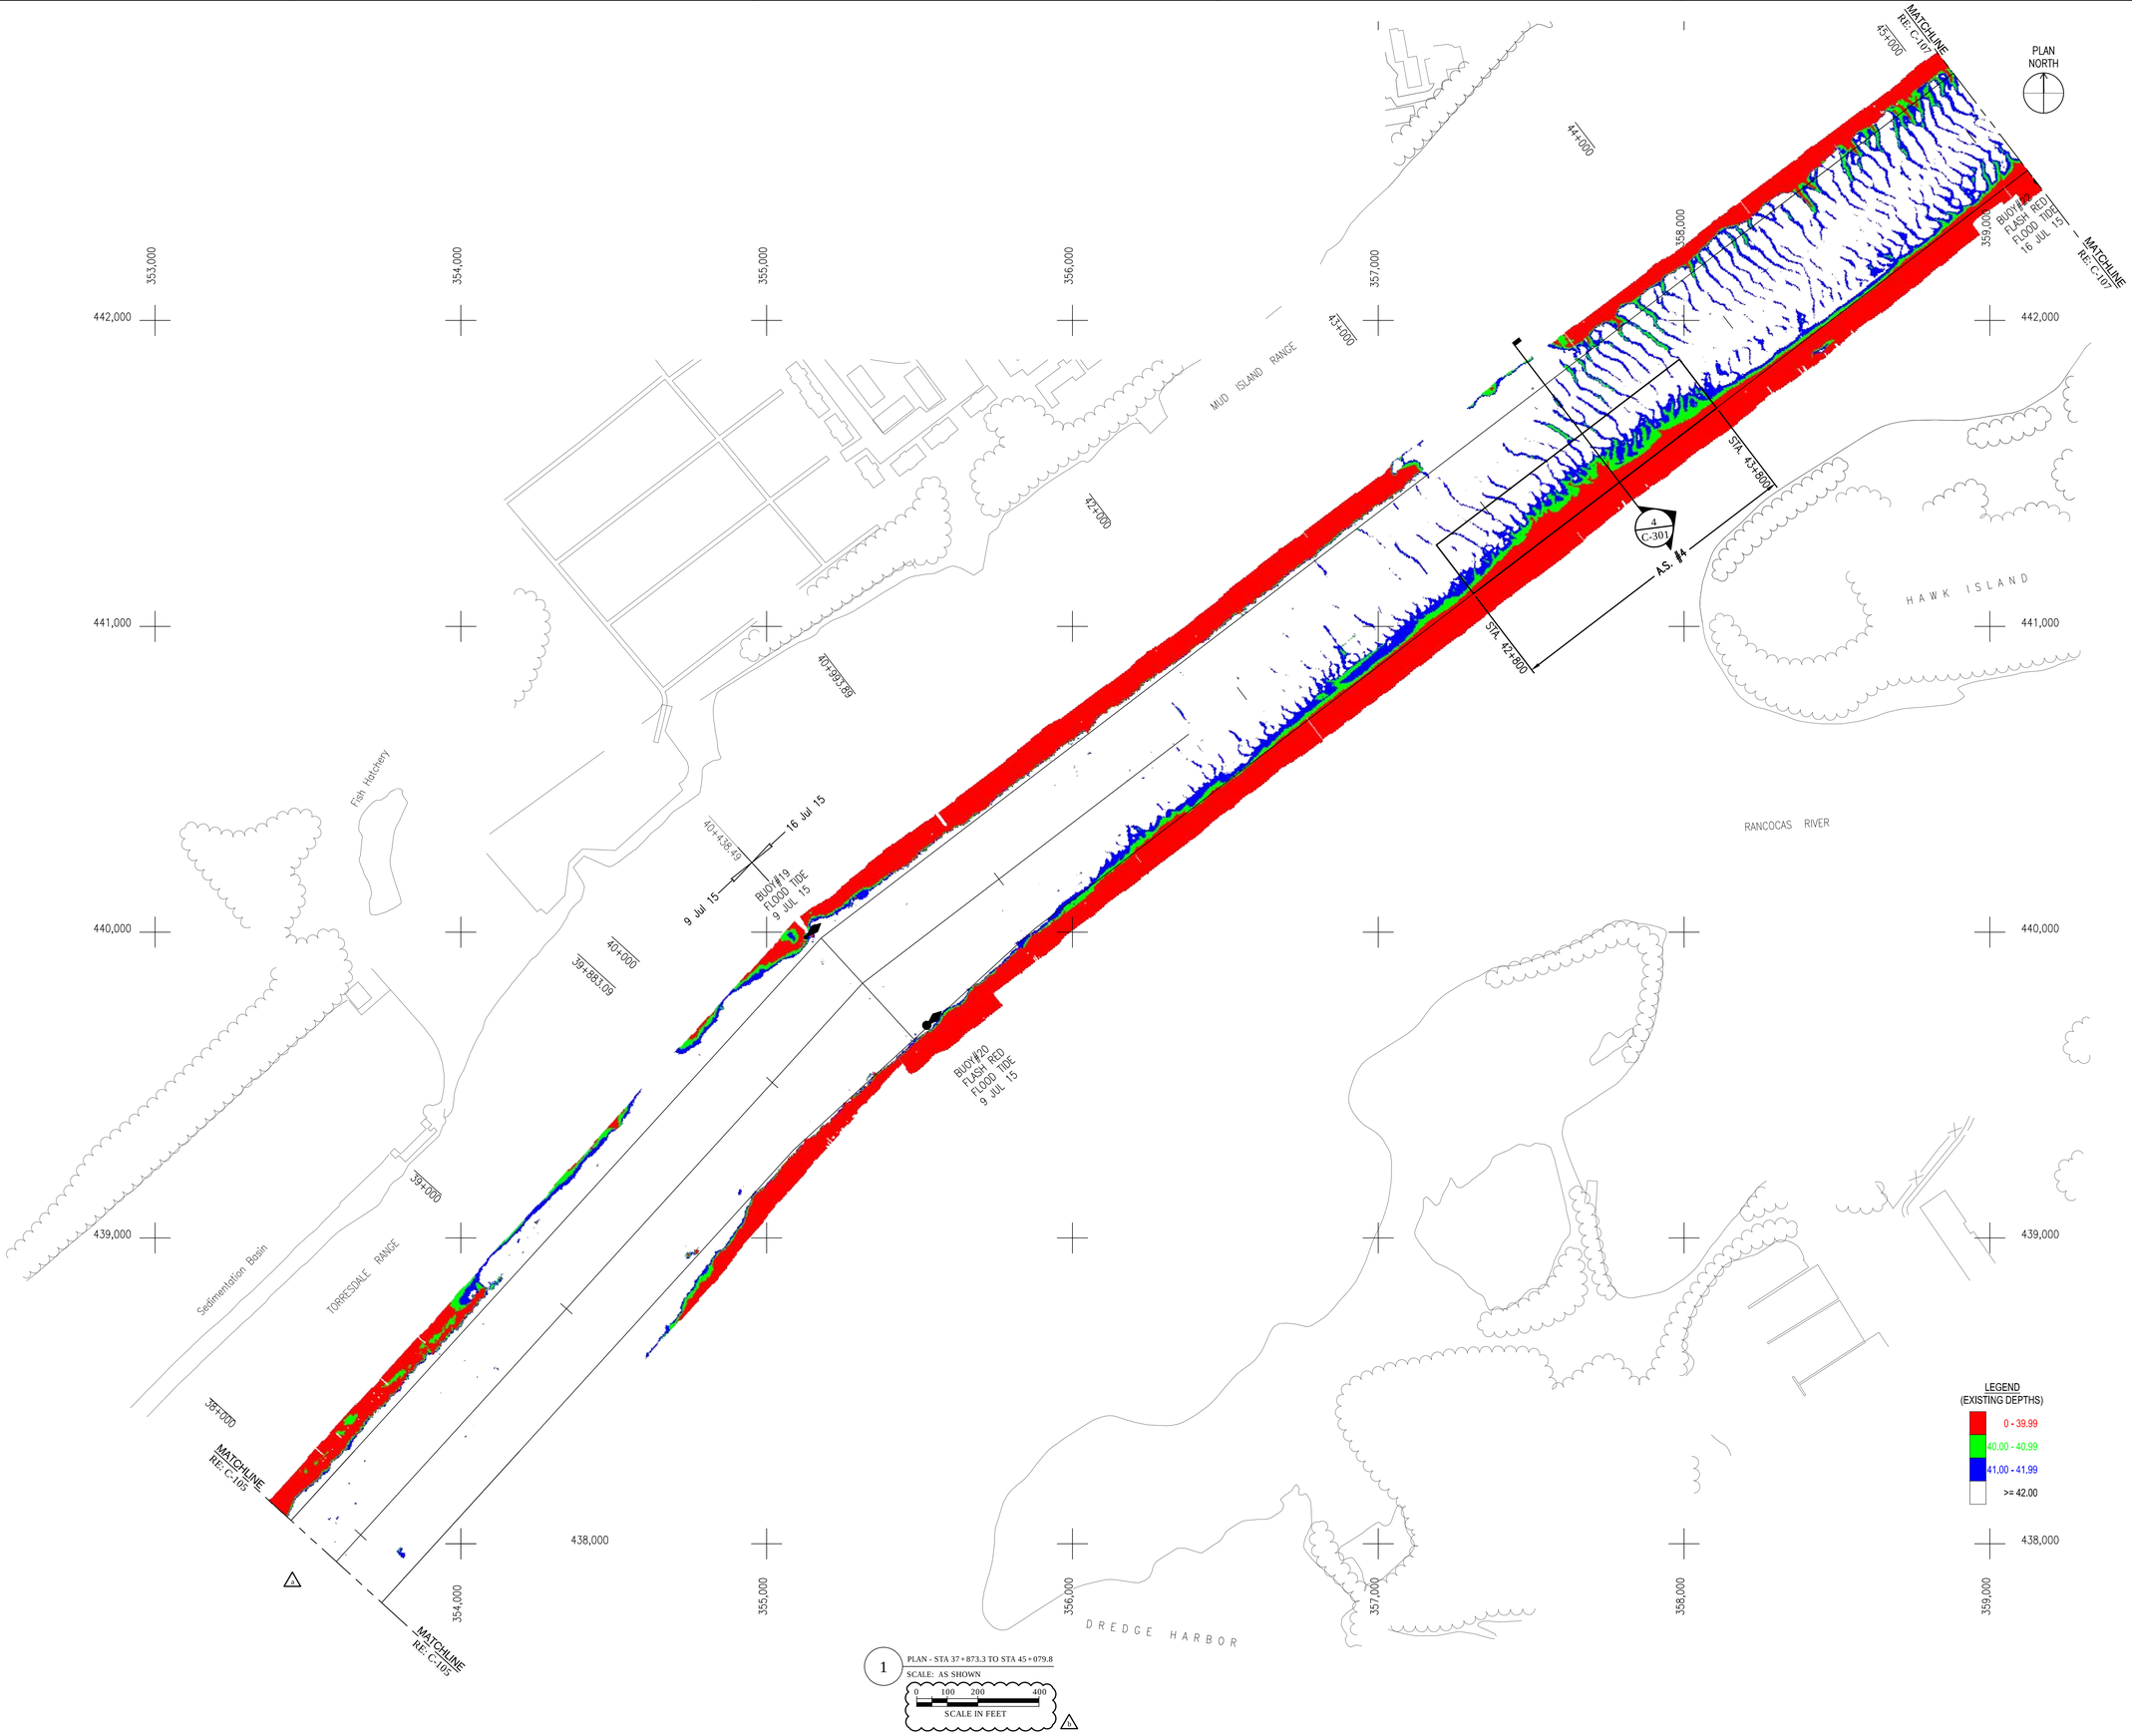

US Army Corps of Engineers
Philadelphia District

MARK	DESCRIPTION	DATE	BY
A	UPDATED SURVEY INFORMATION, MOVED AND EXPANDED A.S. #4	20 AUG 15	PTF
A	UPDATED DRAWING SCALE	14 AUG 15	MJD

U.S. ARMY CORPS OF ENGINEERS
PHILADELPHIA DISTRICT
PHILADELPHIA, PA 19107-3390
www.nap.usace.army.mil

DWN BY: ADD
CKD BY: DAA
DESIGNED BY: ADD
REVIEWED BY: RCL / DFI
ISSUE/RELEASE DATE: 30 JUL 15
PROJ. NUMBER:
SOLICITATION NUMBER: IFB W912BU-14-B-0070
CONTRACT NUMBER:
DWG. SIZE: 22"x32" (ANSI D)
DWG. SCALE: 1" = 200'
FILE NAME: C-106 (Area 3).dwg

DELAWARE RIVER, PHILADELPHIA, PENNSYLVANIA
TO TRENTON, NEW JERSEY
MAINTENANCE DREDGING
-
PLAN - STA 37+873.3 TO STA 45+079.8
-

SHEET NUMBER
C-106

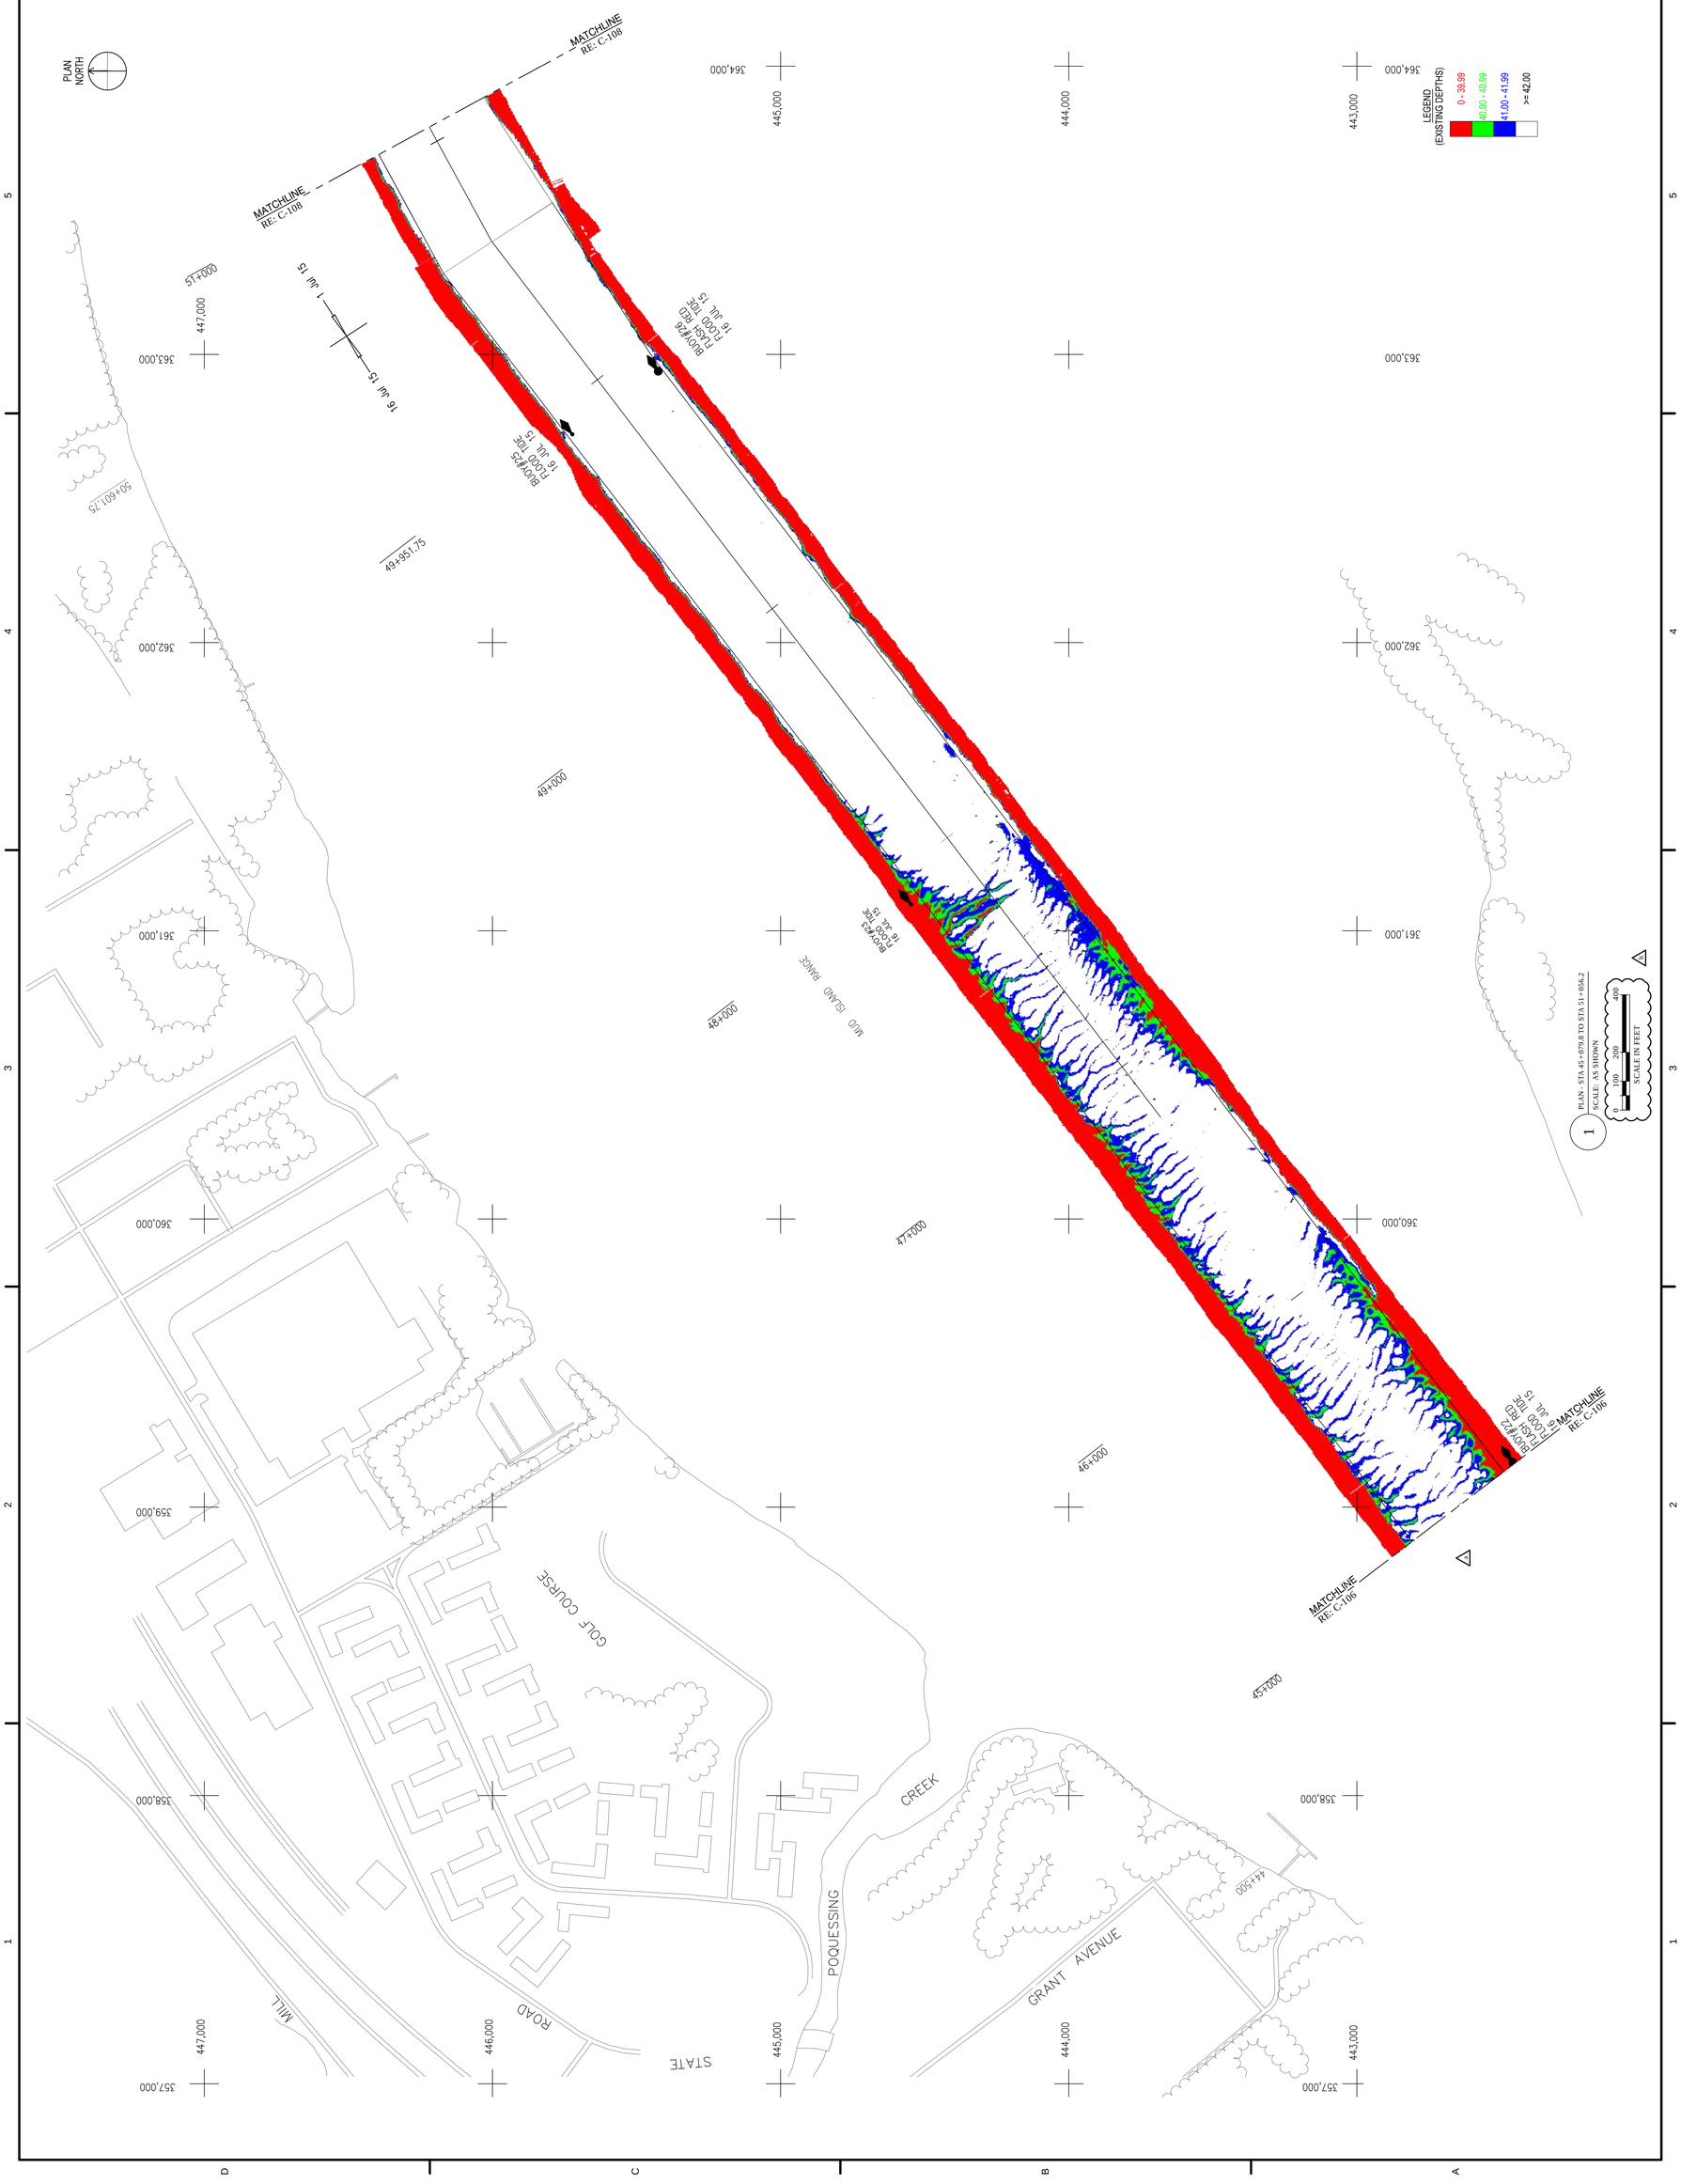

MARK	ACTION	DESCRIPTION	DATE	BY
A	AM0001	UPDATED SURVEY INFORMATION	14 AUG 15	ADD
	AM0001	UPDATED DRAWING SCALE	20 AUG 15	PTF

MARK	ACTION	DESCRIPTION	DATE	BY

US Army Corps of Engineers Philadelphia District

U.S. ARMY CORPS OF ENGINEERS
PHILADELPHIA DISTRICT
PHILADELPHIA, PA 19107-3390
www.nap.usace.army.mil

DWN BY: ADD	DESIGNED BY: ADD	ISSUE/RELEASE DATE: 30 JUL 15	
CKD BY: DAN	REVIEWED BY: DCL / TEH	PROJ. NUMBER: -	
DWG. SIZE: 30"x42" Arch-E1		FILE NAME: C:\07 PLAN - STA 45+079.8 TO STA 51+056.2.dwg	SOLICITATION NUMBER: W28QF-15-D-0019
DWG. SCALE: 1" = 200'			CONTRACT NUMBER: -

DELAWARE RIVER, PHILADELPHIA, PENNSYLVANIA
TO TRENTON, NEW JERSEY
MAINTENANCE DREDGING
PLAN - STA 45+079.8 TO STA 51+056.2

SHEET NUMBER
C-107

US Army Corps of Engineers
Philadelphia District

MARK	ACTION	DESCRIPTION	DATE	BY
1	AMX002	UPDATED DRAWING SCALE	20 AUG 15	PTF
2	AMX001	UPDATED SURVEY INFORMATION	14 AUG 15	ADD

DWN BY: ADD	DESIGNED BY: ADD	ISSUE/RELEASE DATE: 30 JUL 15	
CKD BY: DAN	REVIEWED BY: DCL / TEH	PROJ. NUMBER: -	
		SOLICITATION NUMBER: W91W0S-15-B-0010	
DWG SCALE: 1" = 200'		CONTRACT NUMBER: -	
DWG. SIZE: 30"x42" Arch E1	FILE NAME: C-108 PLAN - STA 51+056.2 TO STA 58+657.8.dwg		

U.S. ARMY CORPS OF ENGINEERS
PHILADELPHIA DISTRICT
PHILADELPHIA, PA 19107-3390
www.nap.usace.army.mil

DELAWARE RIVER, PHILADELPHIA, PENNSYLVANIA
TO TRENTON, NEW JERSEY
MAINTENANCE DREDGING
-
PLAN - STA 51+056.2 TO STA 58+657.8
-

SHEET NUMBER
C-108

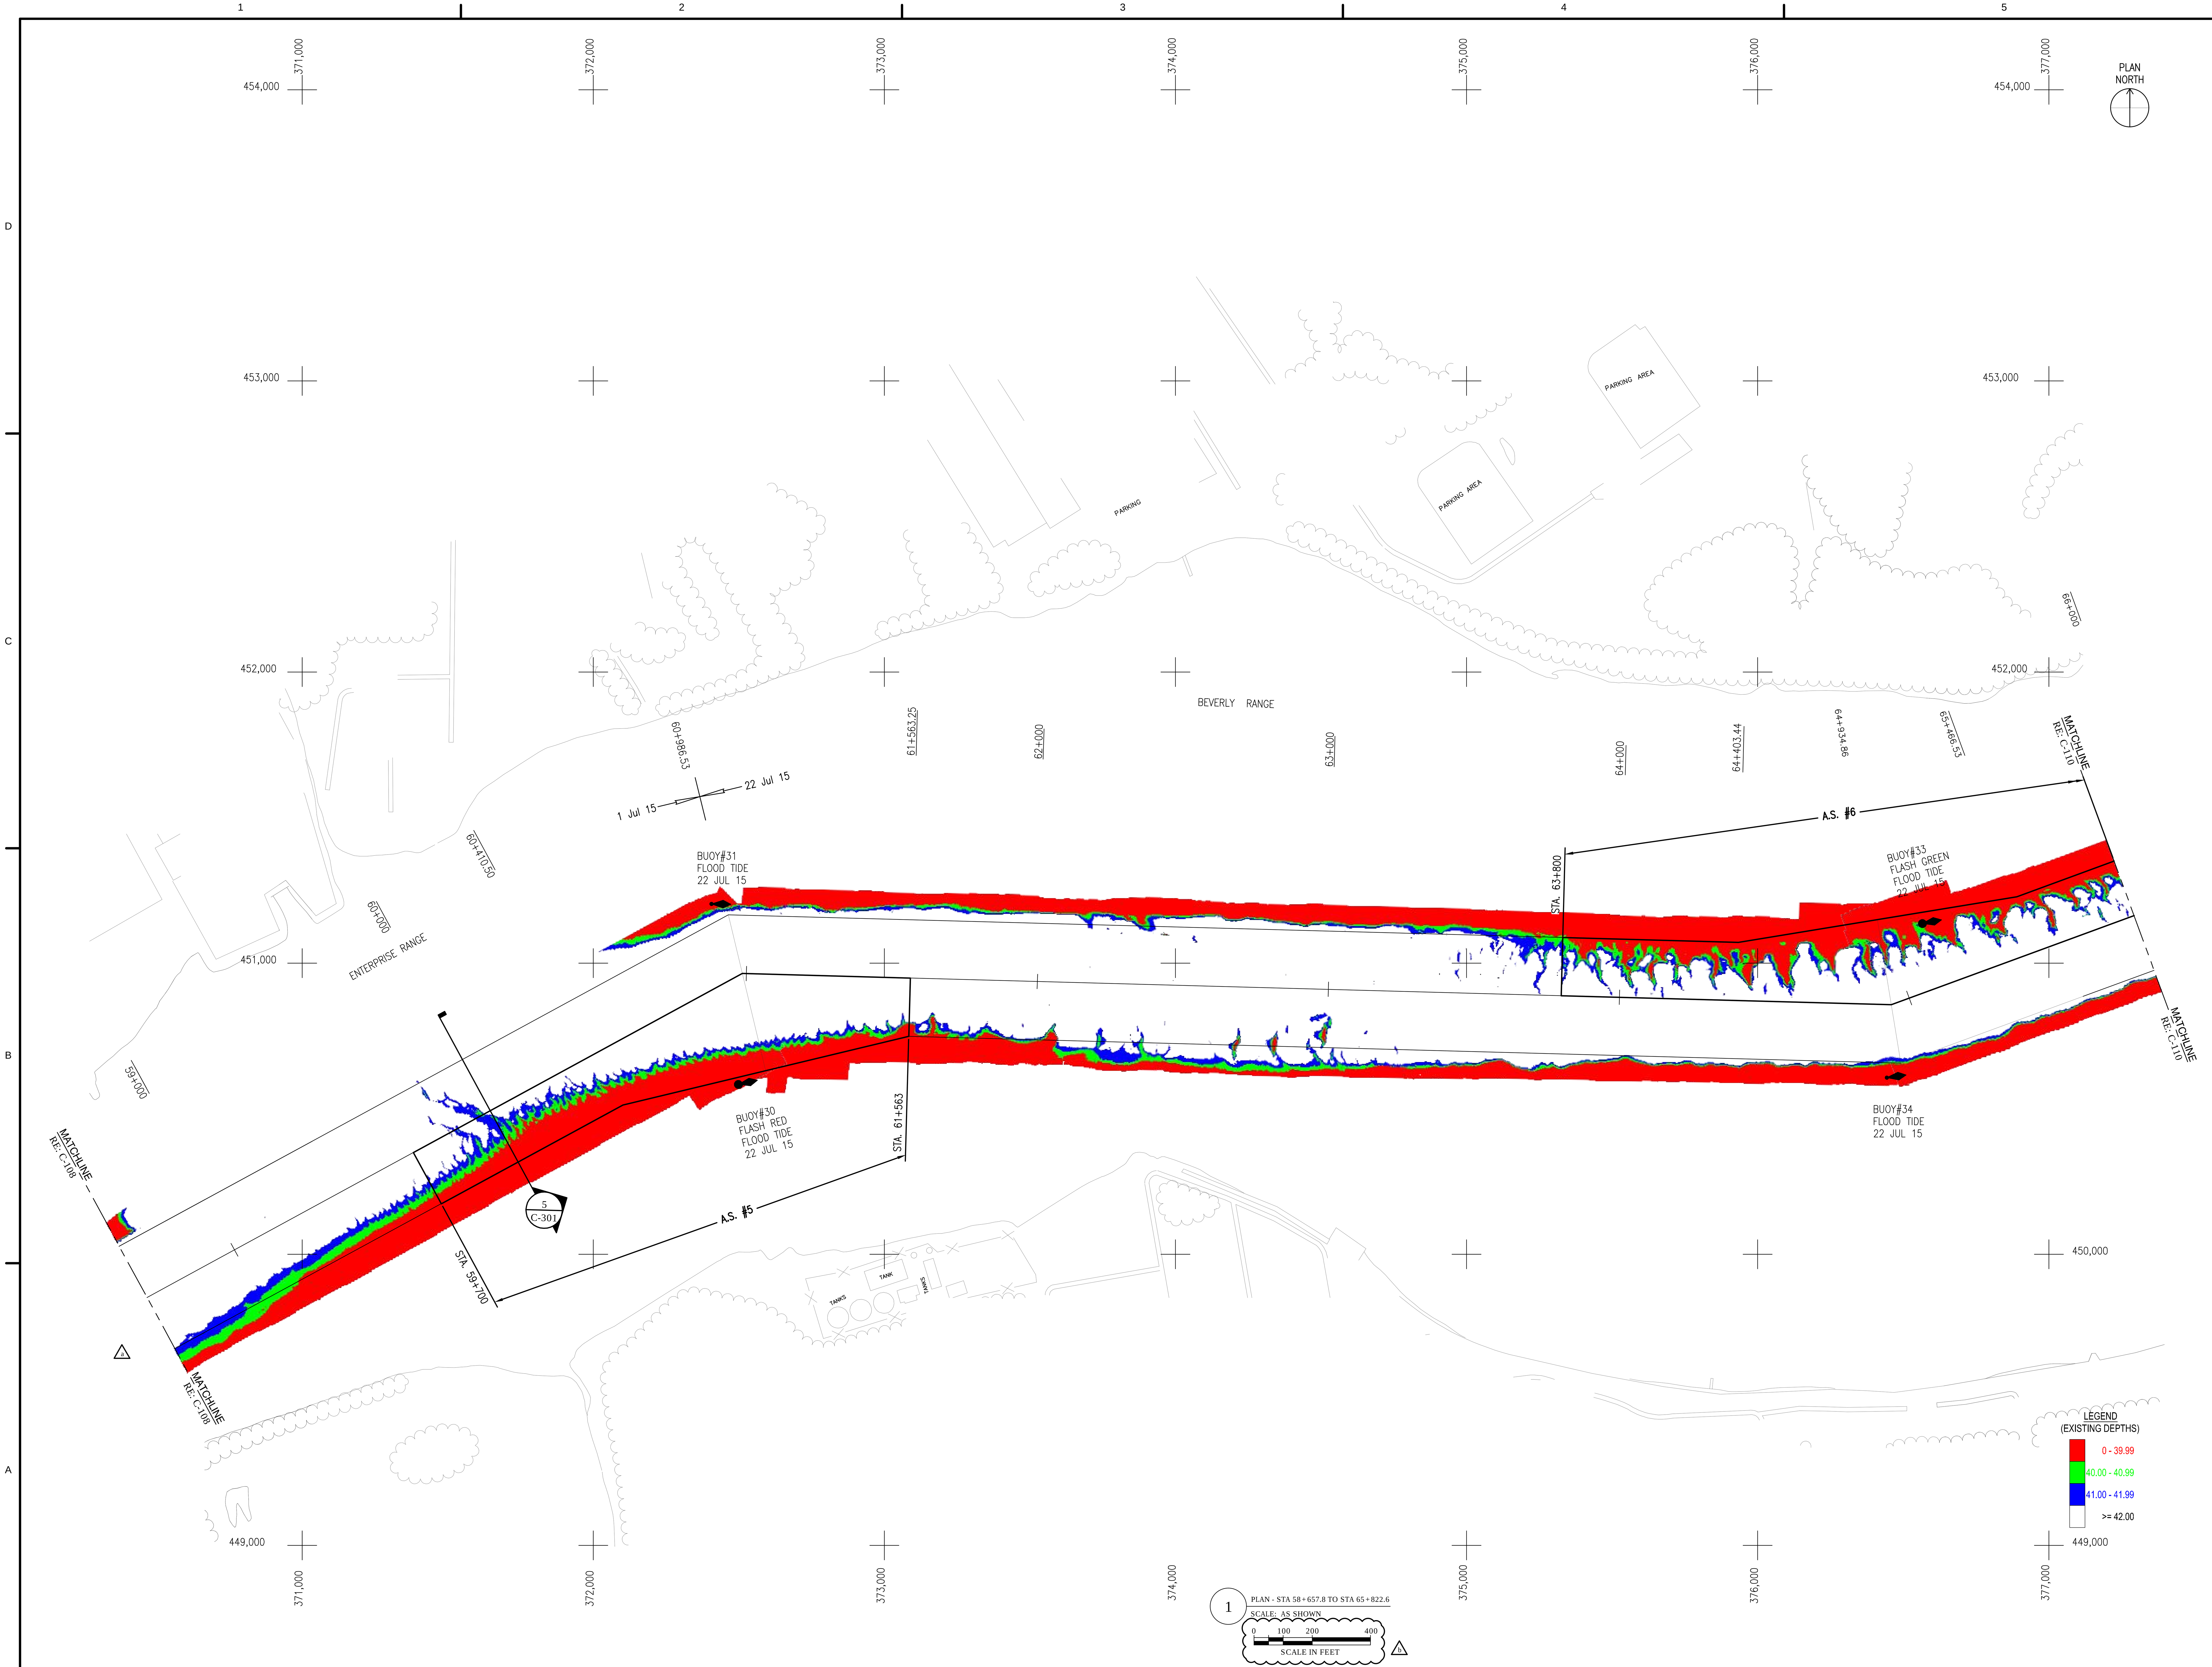

1 PLAN - STA 58+657.8 TO STA 65+822.6

SCALE: AS SHOWN

0 100 200 400

SCALE IN FEET

US Army Corps of Engineers®
Philadelphia District

MARK	ACTION	DESCRIPTION	DATE	BY
a	AM0001	UPDATED SURVEY INFORMATION	14 AUG 15	ADD
b	AM0002	UPDATED DRAWING SCALE	20 AUG 15	PTF

U.S. ARMY CORPS OF ENGINEERS
PHILADELPHIA DISTRICT
PHILADELPHIA, PA 19107-3390
www.nap.usace.army.mil

DWN BY: ADD	DESIGNED BY: ADD	ISSUE/RELEASE DATE: 30 JUL 15
CKD BY: DAN	REVIEWED BY: DCL / TEH	PROJ. NUMBER: -
		SOLICITATION NUMBER: IFB W912BU-15-B-0010
DWG SCALE: 1" = 200'		CONTRACT NUMBER: -
DWG. SIZE: 30"x42" Arch E1	FILE NAME: C-109 PLAN - STA 58+657.8 TO STA 65+822.6.dwg	

DELAWARE RIVER, PHILADELPHIA, PENNSYLVANIA
TO TRENTON, NEW JERSEY

MAINTENANCE DREDGING

-

PLAN - STA 58+657.8 TO STA 65+822.6

-

SHEET NUMBER

C-109

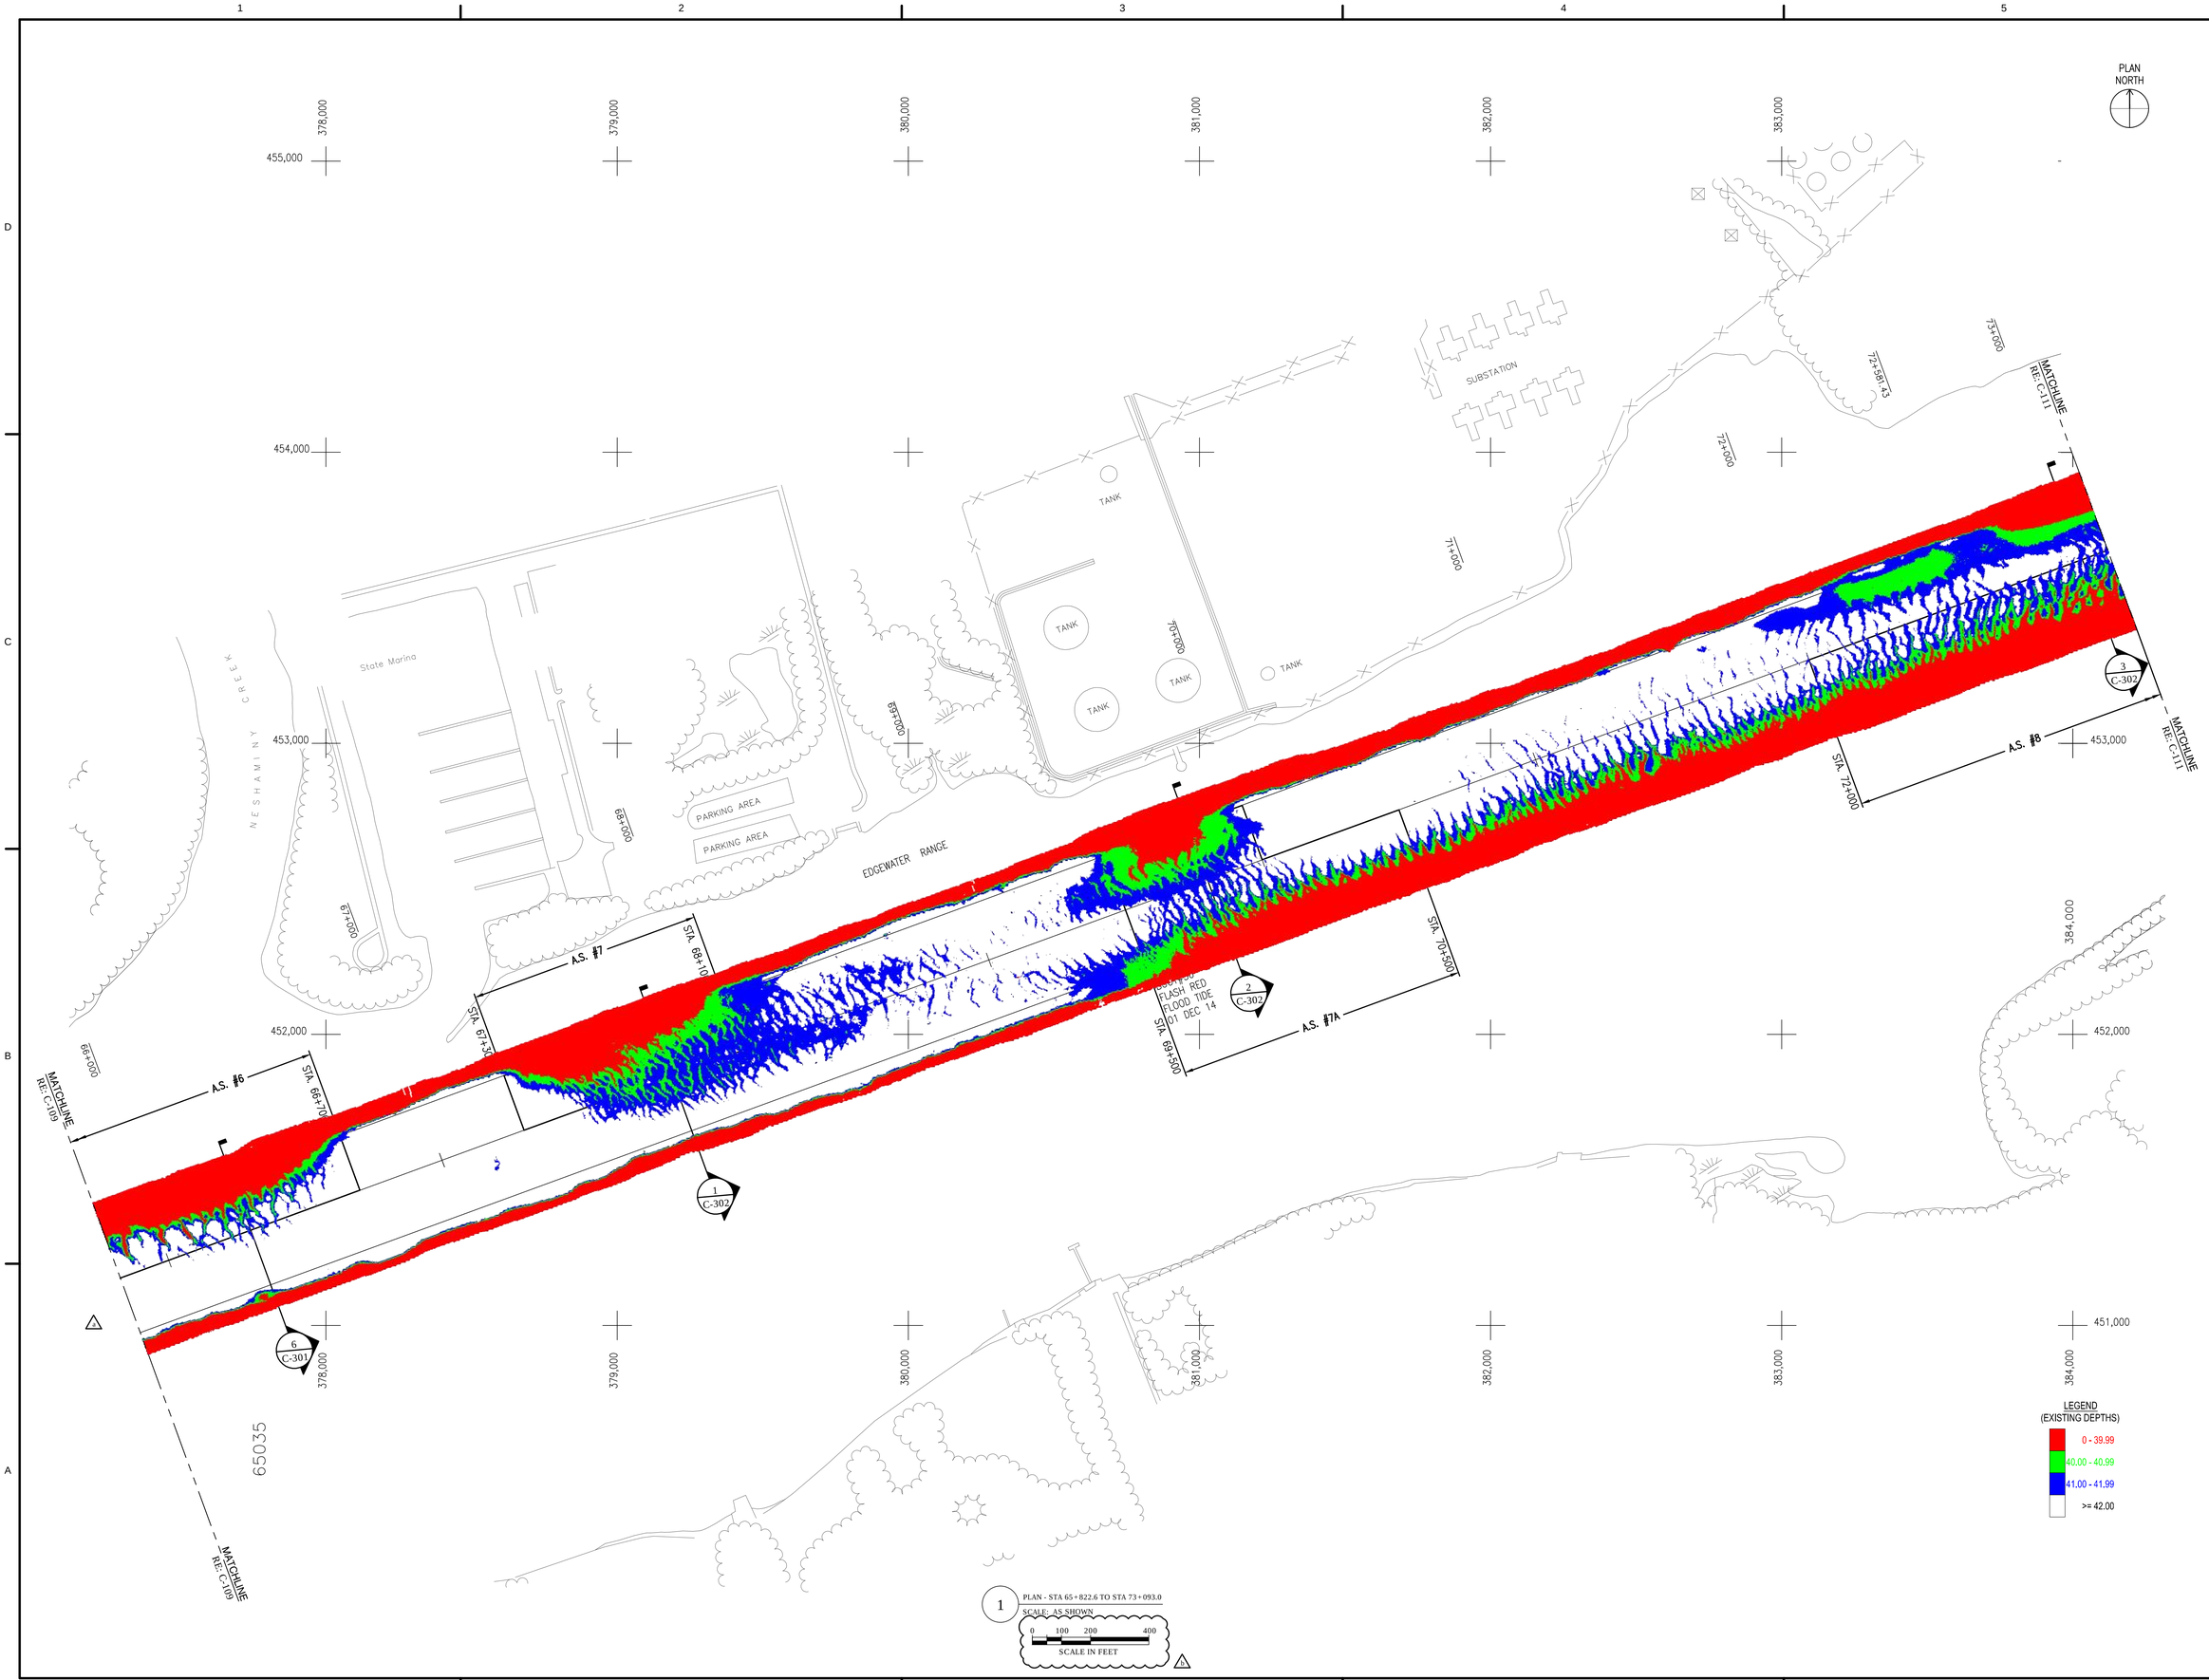

US Army Corps of Engineers
Philadelphia District

MARK	ACTION	DESCRIPTION	DATE	BY
AM002	UPDATED DRAWING SCALE		20 AUG 15	PTF
AM001	UPDATED SURVEY INFORMATION, REDUCED A.S. #7A, RENUMBERED SECTIONS		14 AUG 15	ADD

U.S. ARMY CORPS OF ENGINEERS
PHILADELPHIA DISTRICT
PHILADELPHIA, PA 19107-3390
www.nap.usace.army.mil

DWN BY: ADD
CKD BY: DJK
DESIGNED BY: ADD
REVIEWED BY: DC, TEN
ISSUE/RELEASE DATE: 30 JUL 15
PROJ. NUMBER:
SOLICITATION NUMBER: W912P3-15-B-0079
CONTRACT NUMBER:
DWG. SCALE: 1" = 200'
DWG. SIZE: 22"X34" ANSI D
FILE NAME: C:\DATA\C-110 STA 65+822.6 TO STA 73+093.0.dwg

DELAWARE RIVER, PHILADELPHIA, PENNSYLVANIA
TO TRENTON, NEW JERSEY
MAINTENANCE DREDGING
-
PLAN - STA 65+822.6 TO STA 73+093.0
-

SHEET NUMBER
C-110

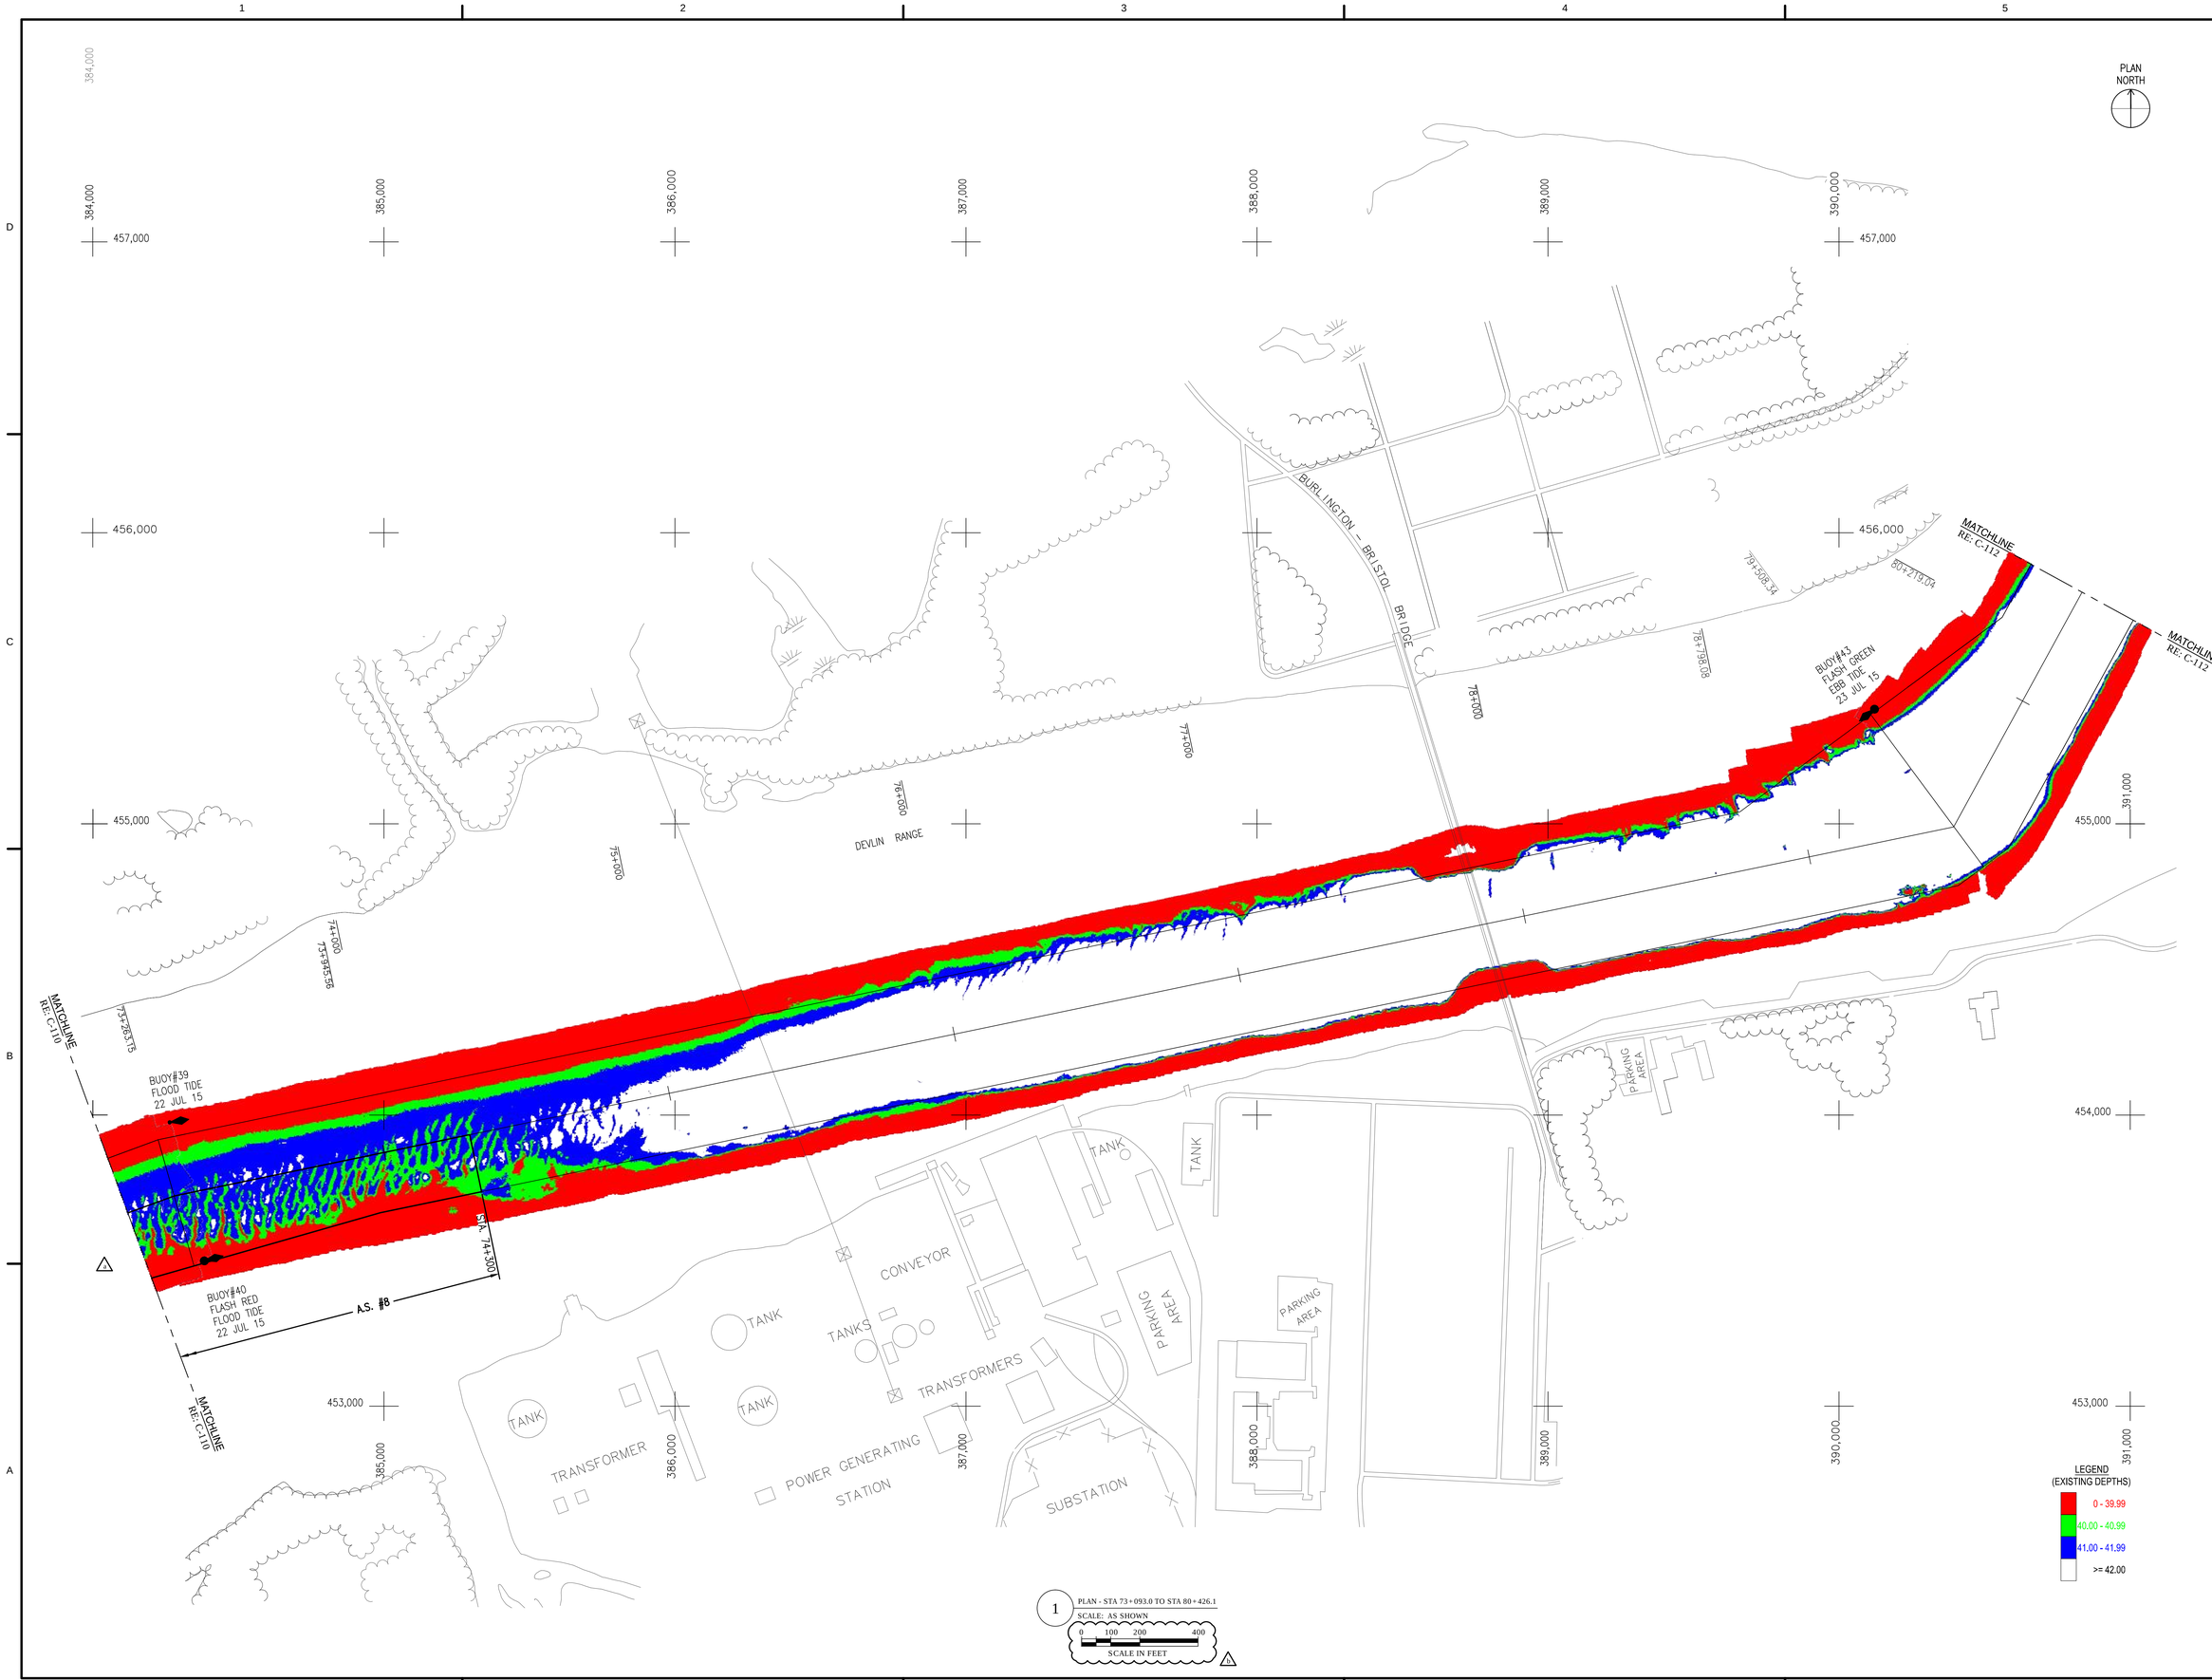

1 PLAN - STA 73+093.0 TO STA 80+426.1

SCALE: AS SHOWN

0 100 200 400

SCALE IN FEET

US Army Corps of Engineers Philadelphia District

MARK	DESCRIPTION	DATE	BY
A	AMWQI UPDATED DRAWING SCALE	20 AUG 15	PTF
B	AMWQI UPDATED SURVEY INFORMATION, EXPANDED A.S. #8, REMOVED A.S. #9	14 AUG 15	ADD

DWN BY: ADD
DESIGNED BY: ADD
CKD BY: DAN
REVIEWED BY: DCL, TTS
ISSUE/RELEASE DATE: 32 JUL 15
PROJ. NUMBER:
SOLICITATION NUMBER: #B:W0292-15-B-0013
CONTRACT NUMBER:
DWG. SCALE: 1" = 200'
DWG. SIZE: 30"x42" ANSI E
FILE NAME: E:\TT\DWG\13-17\D0013-17\D13-8\C8-1.dwg

U.S. ARMY CORPS OF ENGINEERS
PHILADELPHIA DISTRICT
PHILADELPHIA, PA 19107-3390
www.nap.usace.army.mil

DELAWARE RIVER, PHILADELPHIA, PENNSYLVANIA TO TRENTON, NEW JERSEY

MAINTENANCE DREDGING

-

PLAN - STA 73+093.0 TO STA 80+426.1

-

SHEET NUMBER

C-111

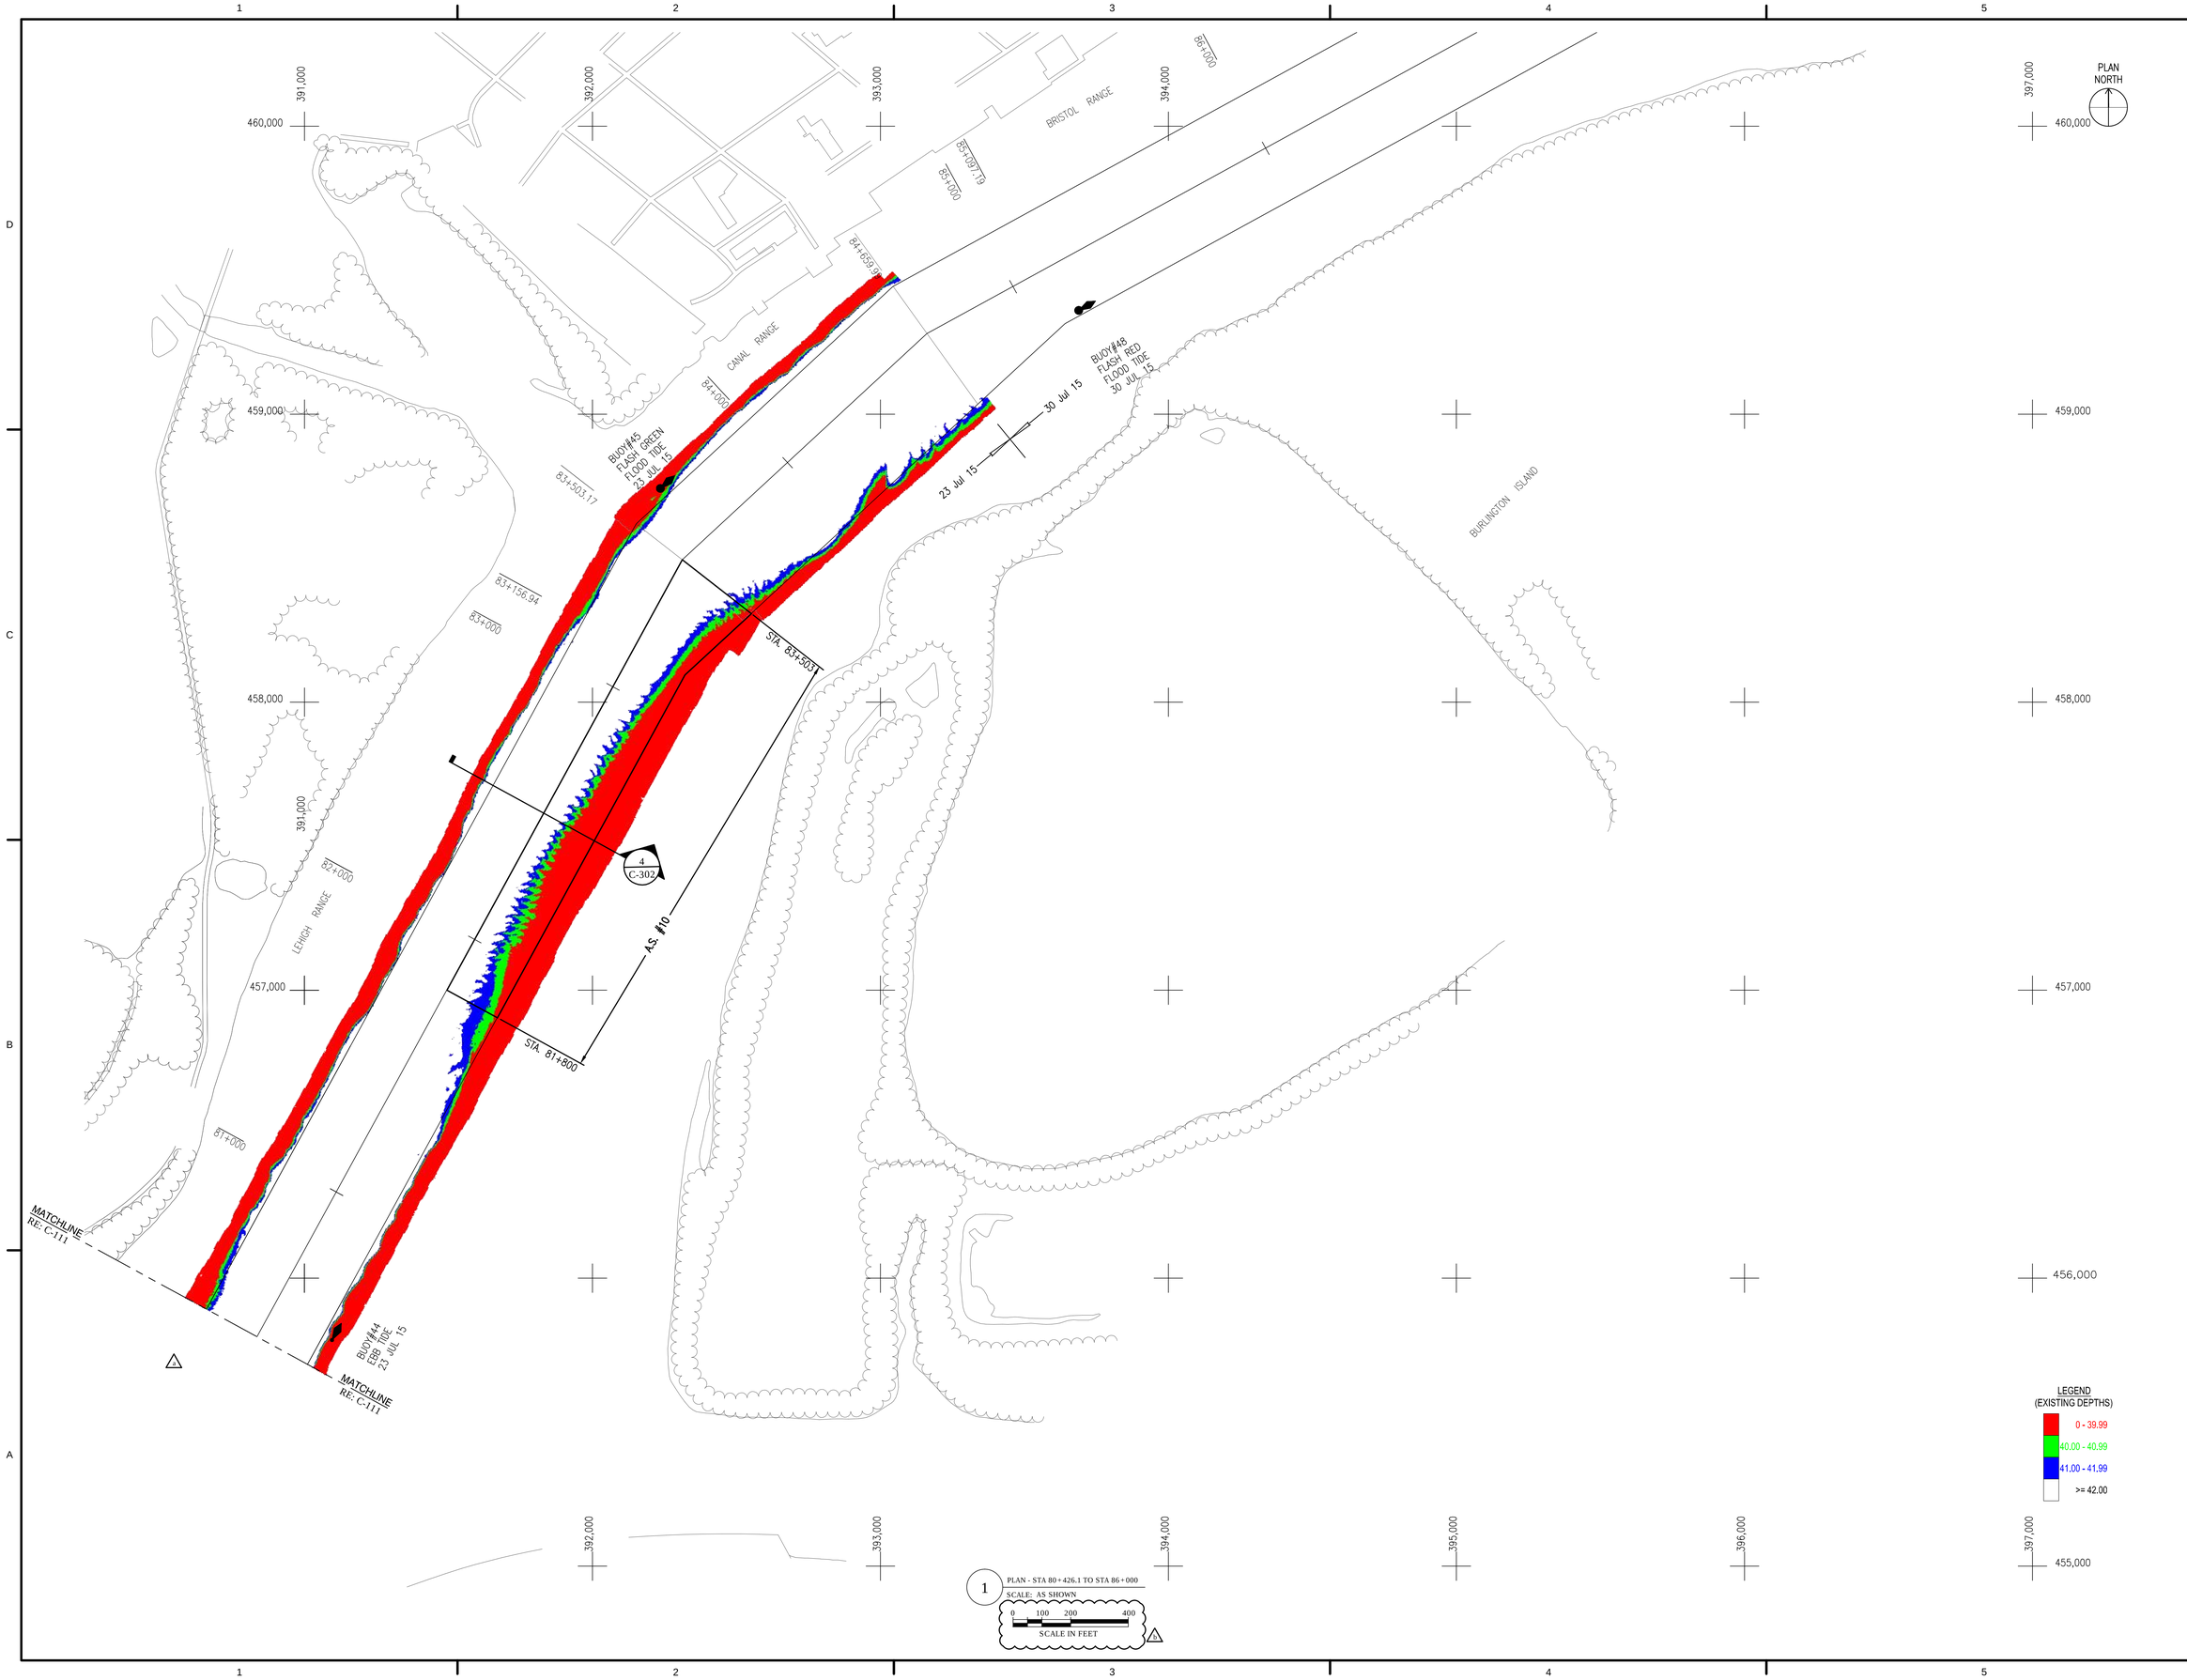

1 PLAN - STA 80+426.1 TO STA 86+000

SCALE: AS SHOWN

0 100 200 400

SCALE IN FEET

US Army Corps of Engineers
Philadelphia District

MARK	ACTION	DATE	BY
AM002	UPDATED DRAWING SCALE	20 AUG 15	PTF
AM001	UPDATED SURVEY INFORMATION	14 AUG 15	ADD

MARK	ACTION	DATE	BY
-	-	-	-

MARK	DESCRIPTION
-	-

U.S. ARMY CORPS OF ENGINEERS
PHILADELPHIA DISTRICT
PHILADELPHIA, PA 19107-3390
www.nap.usace.army.mil

DWN BY: ADD	DESIGNED BY: ADD	ISSUE/RELEASE DATE: 30 JUL 15
CKD BY: DAN	REVIEWED BY: DELETED	PROJ. NUMBER:
		SOLICITATION NUMBER: W912P8-15-B-0018
DWG. SCALE: 1" = 200'		CONTRACT NUMBER: -
DWG. SIZE: 22"X34" ANSI D	FILE NAME: C:\TEMP\A~1\AMA0~1\D-STA 86+000.dwg	

DELAWARE RIVER, PHILADELPHIA, PENNSYLVANIA
TO TRENTON, NEW JERSEY
MAINTENANCE DREDGING
-
PLAN - STA 80+426.1 TO STA 86+000
-

SHEET NUMBER
C-112