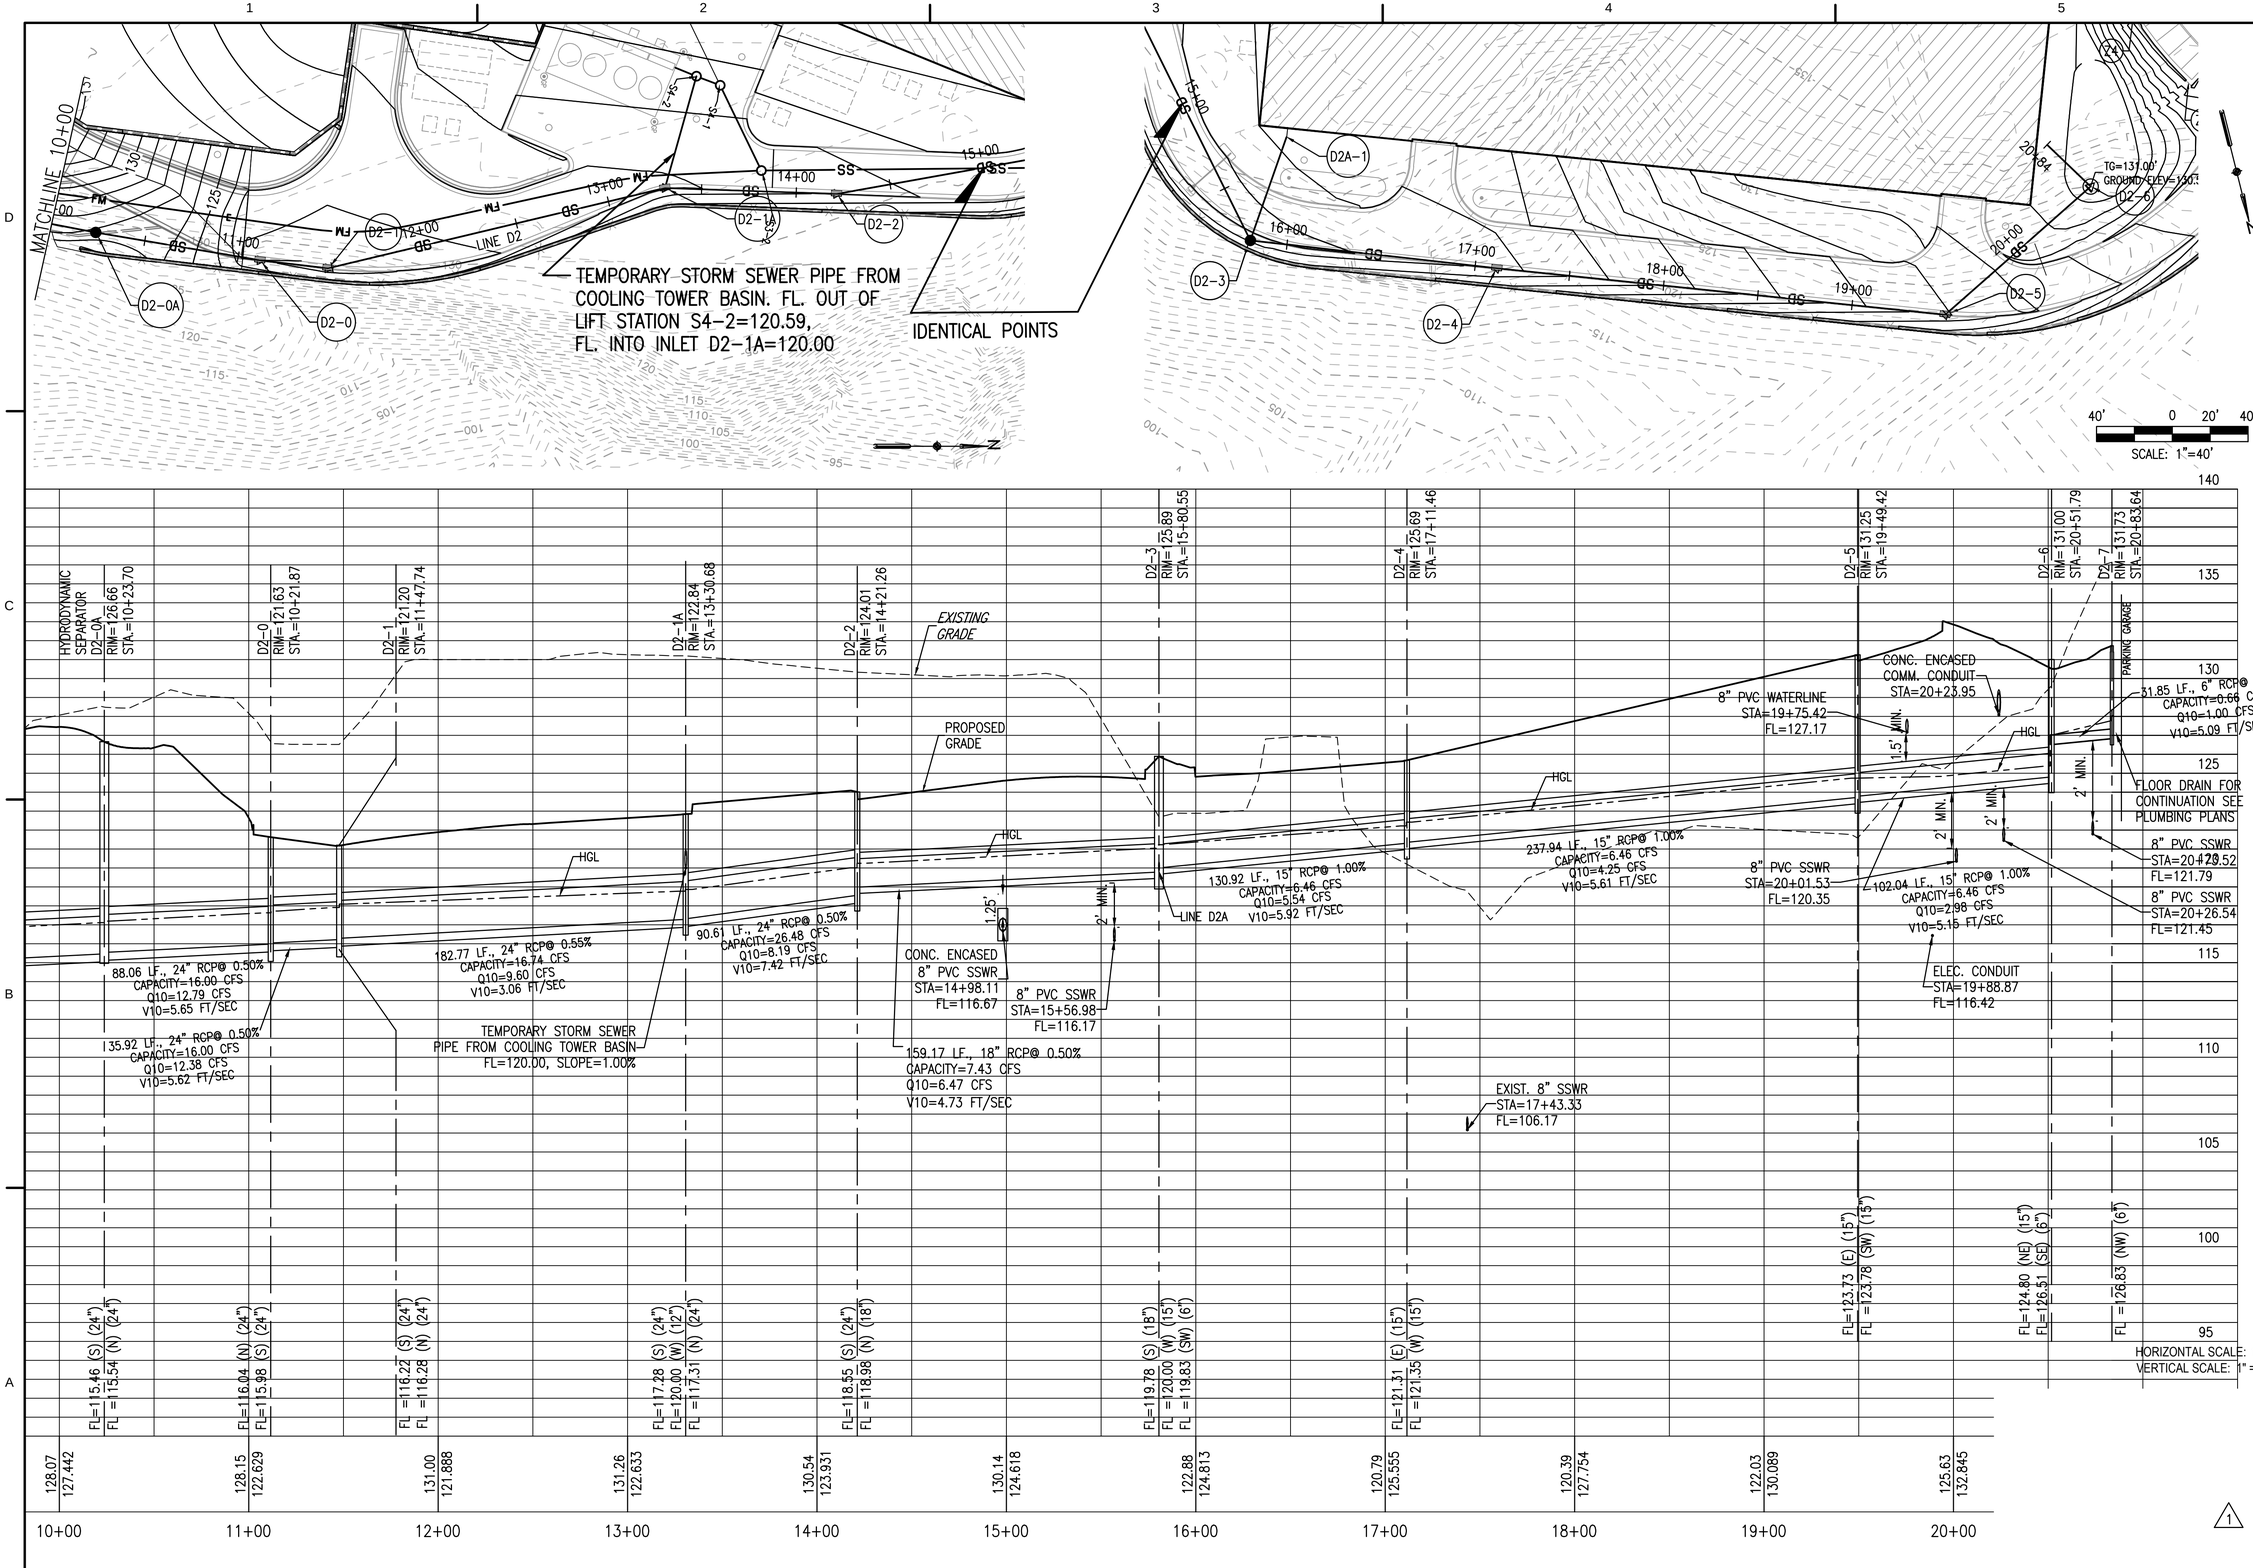

US Army Corps of Engineers ®
BALTIMORE DISTRICT

MARK	DESCRIPTION	DATE	APPR.
1	STORM DRAINAGE REDESIGN		

Designed by: | Date: 01/10/13 | Rev.
Dwn. by: | Ckd. by: | Drawing No.: F-141-62-101
Submitted by: RONALD J. REID | Contract Number:
Plot Scale: 1:1 | Plot Date: | File Number:
Size: ANSI D | File Name: 1215CG206A.DWG

U.S. ARMY CORPS OF ENGINEERS
BALTIMORE DISTRICT
BALTIMORE, MARYLAND

SAIC From Science to Solutions

SCIF
U.S. ARMY INTELLIGENCE AND SECURITY COMMAND
FORT BELVOIR, VIRGINIA

GRADING & DRAINAGE PLAN AND PROFILE

SHEET IDENTIFICATION
CG206A

P:\OKC\AE\2051121500_SCIF\20_DESGN\40_CAD\C\1215CG206A.dwg May 3, 2013 rhodesbt