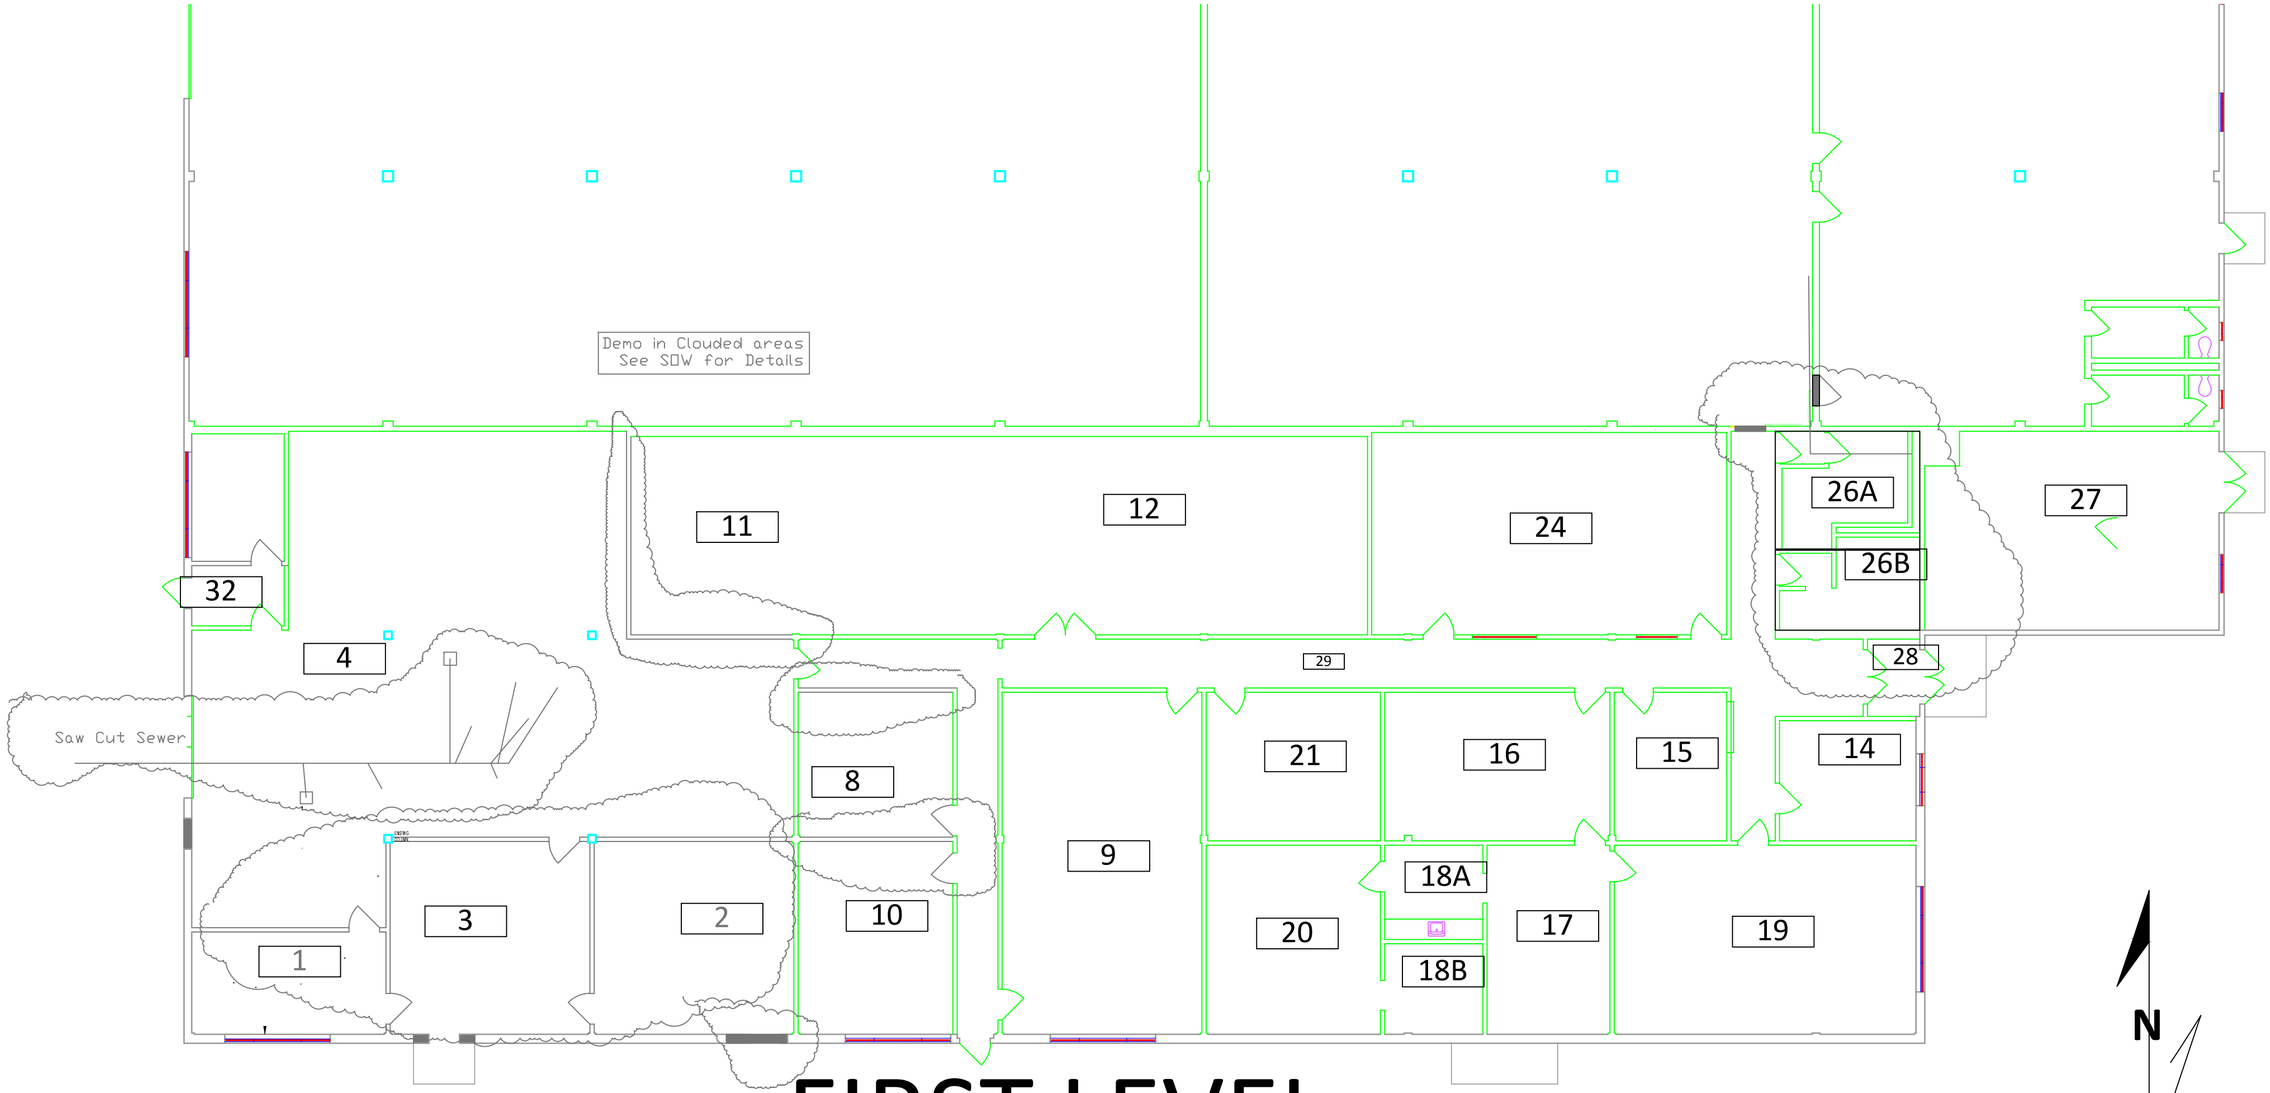

FIRST LEVEL

BLDG 165

Demolition

U:\142 CES_CEN\Projects\165\2017 TQKD162028 Repair Multi Use Facility B165\1. Design\SRM SOW\165 Interior Upgrades 2017-03-23.dwg, ANSI C -DEMO, 3/23/2017 1:37:17 PM

FP01

DATE:	3 May 2014
SCALE:	1:200
DRAWN:	----
CHECK:	----
SHEET:	1 OF 1

BUILDING 165

Portland Air National Guard 142nd Fighter Wing
6801 NE Cornfoot Rd, Portland, Oregon 97218