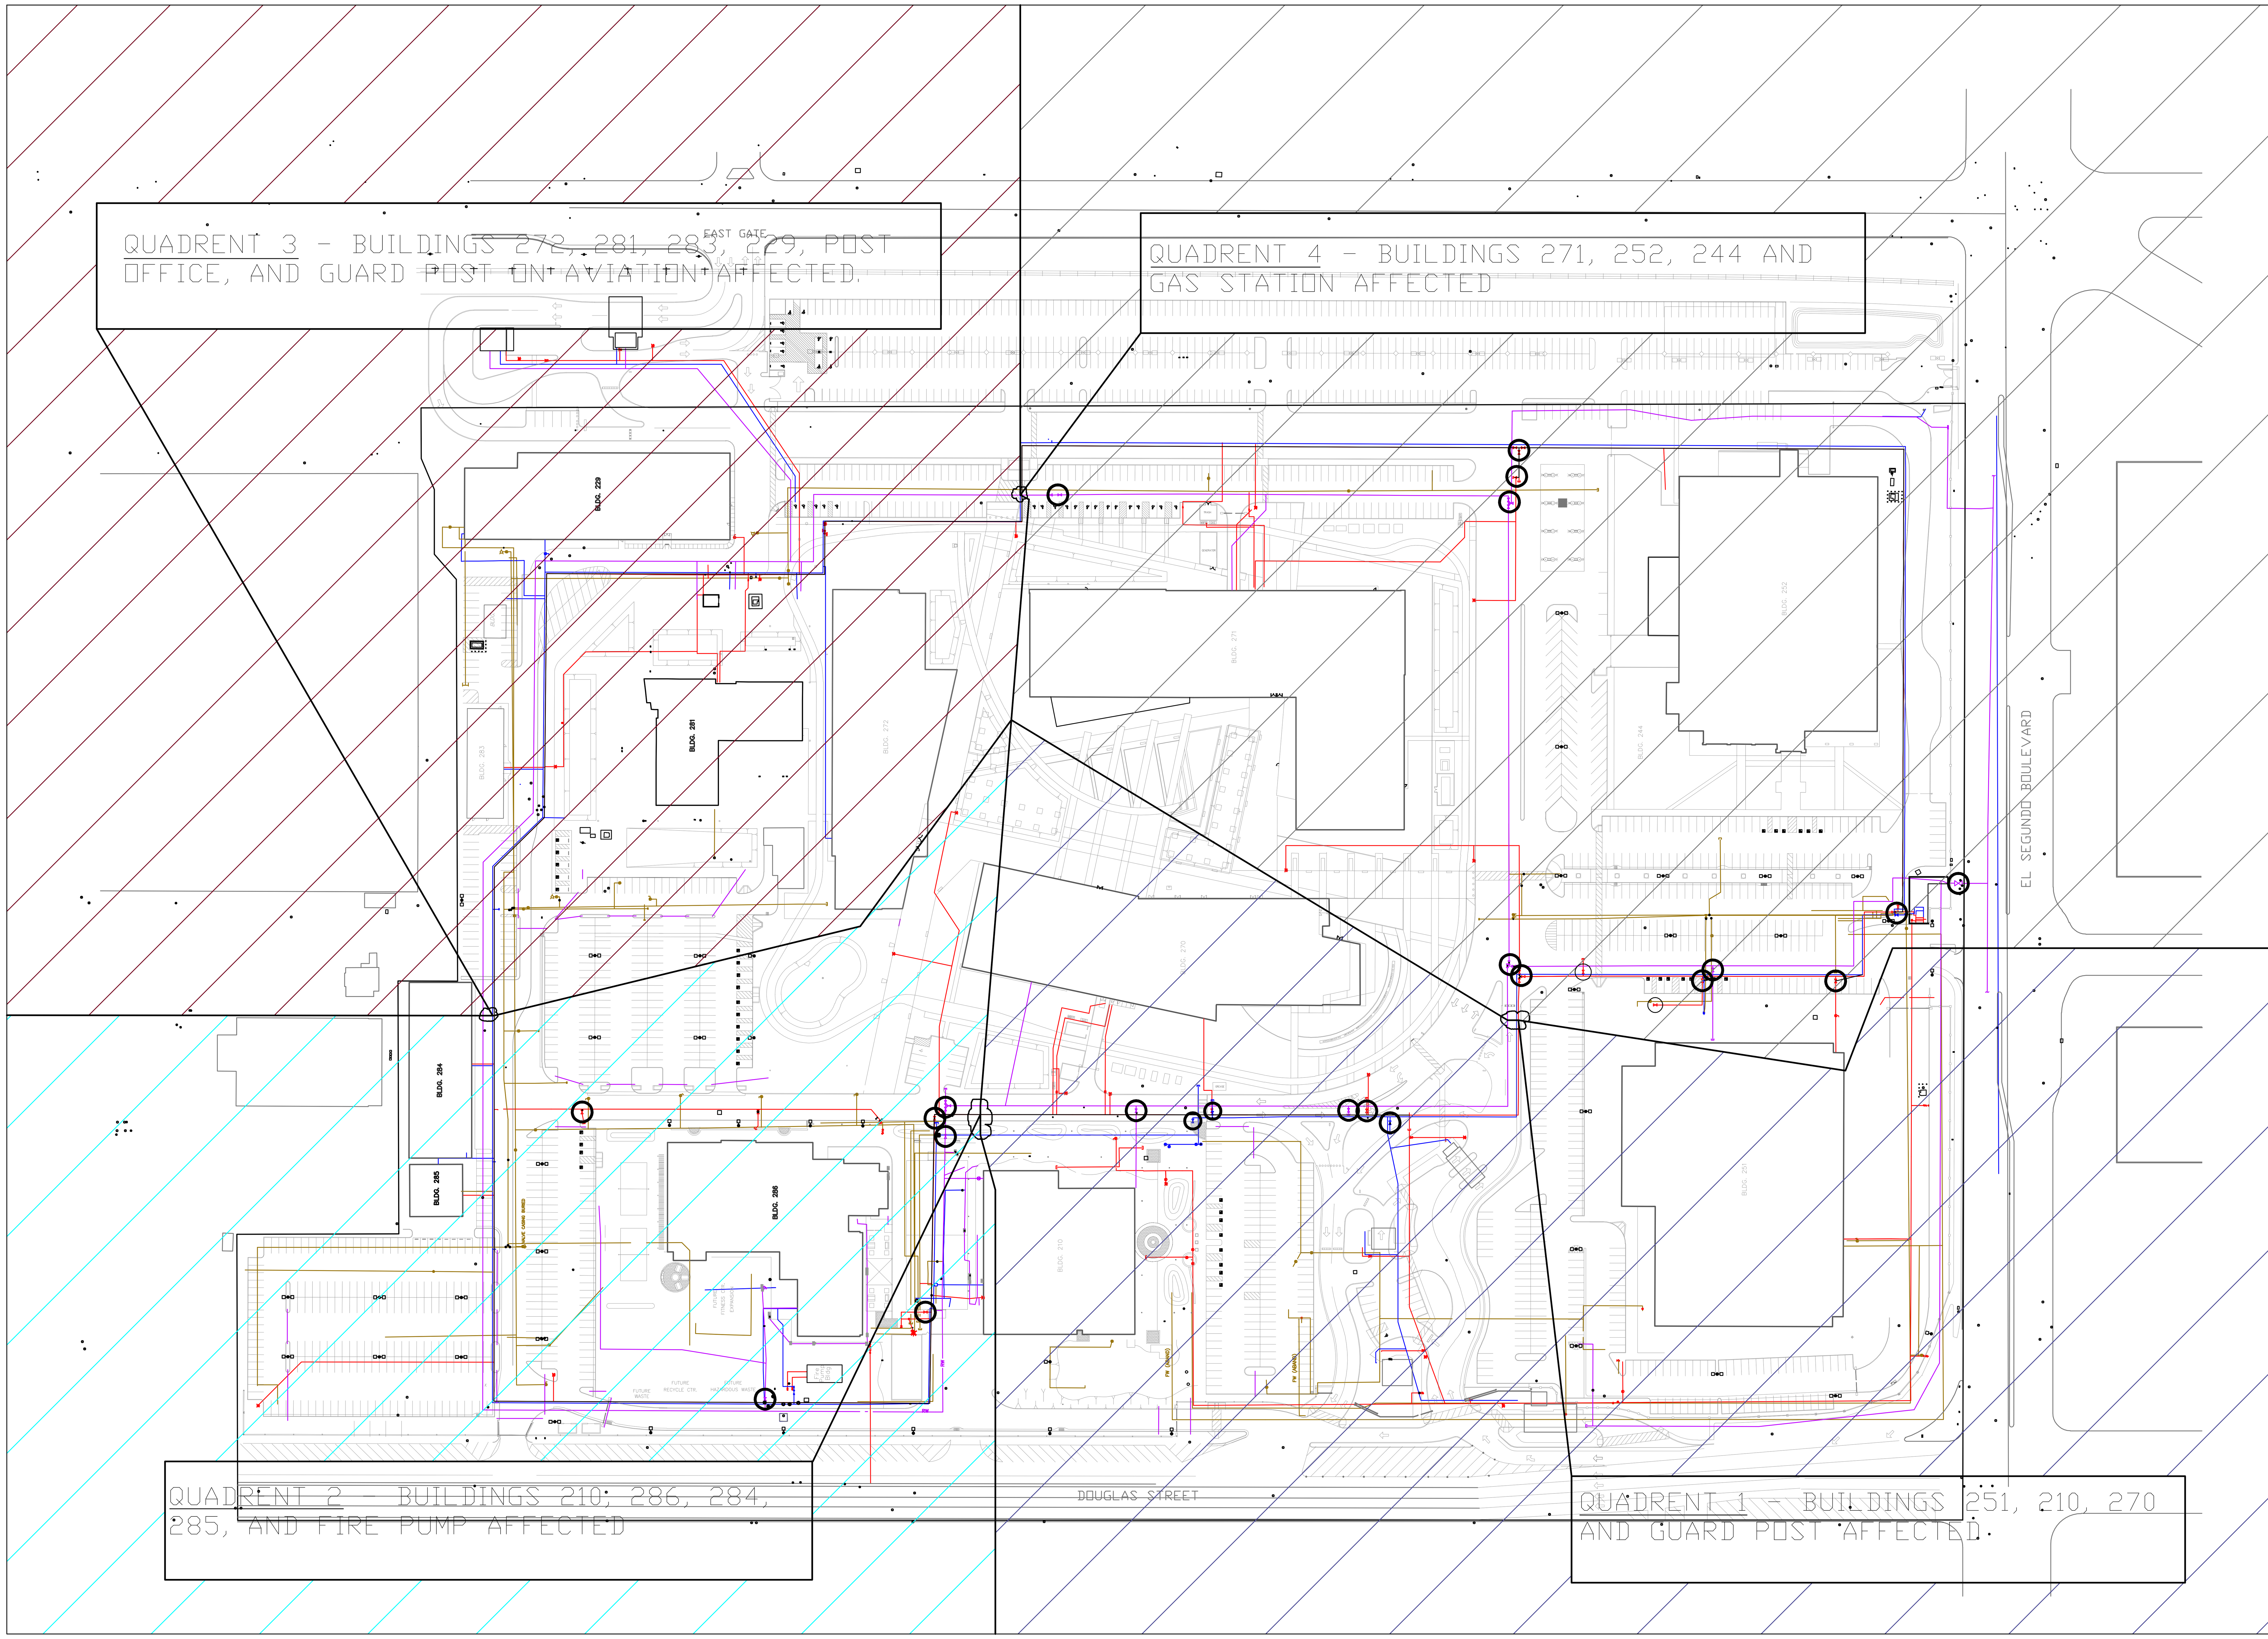


# LEGEND

Scale 1:100

- Domestic Water Line
- Fire Water Line
- Reclaimed Water Line

## Notes:

1-This Base Lay-out divides the Base into four Quadrents.

2-Leader from the box to the cloud shows approximate location for placement of valves.

3-Engineering Contracto to Verify placement of Valves with Base Civil Engineering, Base Plumber, and Base Fire Chief.

4-Any excavatin for valves placement to be approved by Base Civil Engineering prior to start of work.

5-Some building might not be in existence, Contractor to verify with CAD department.

# Domestic / Fire & Reclaimed Water Isolation Valves Project.

Drawing Created by: Antonio Buenrostro / Jan 7, 2009