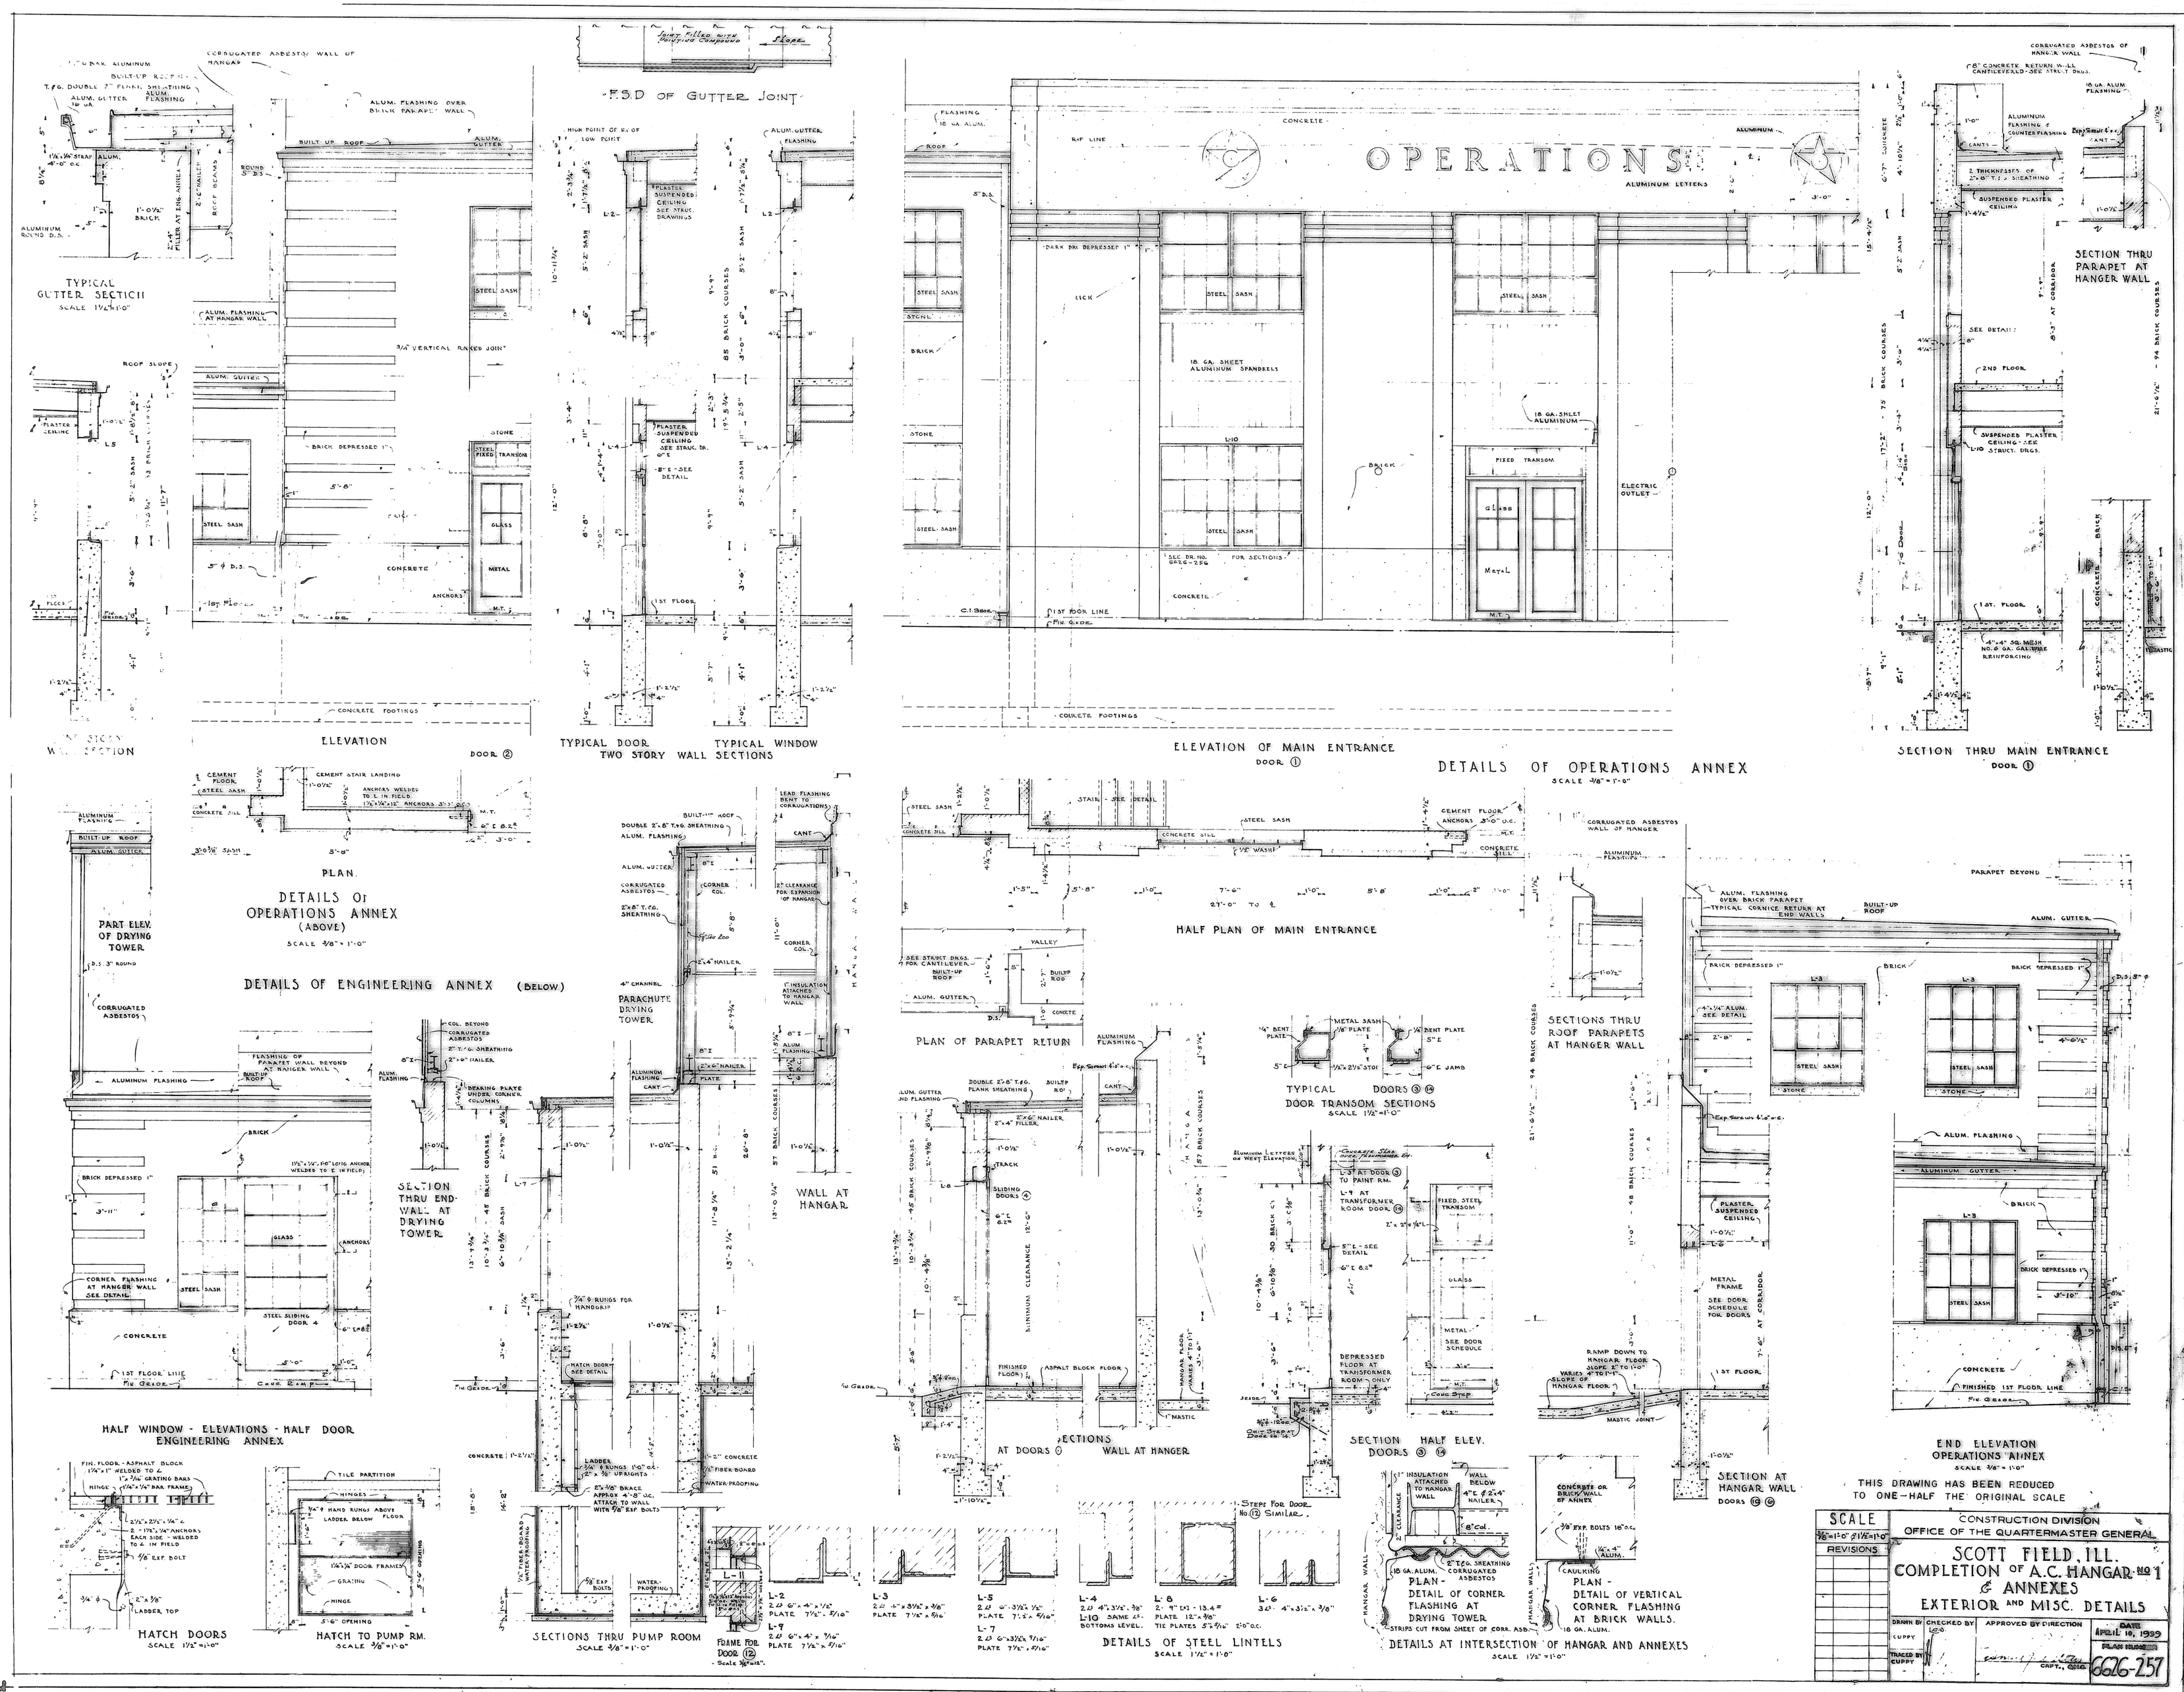

TYPICAL GUTTER SECTION
SCALE 1½"=1'-0"
F.S.D OF GUTTER JOINT
ELEVATION
DOOR ②
TYPICAL DOOR
TYPICAL WINDOW
TWO STORY WALL SECTIONS
OPERATIONS
ALUMINUM LETTERS
ELEVATION OF MAIN ENTRANCE
DOOR ①
SECTION THRU PARAPET AT HANGER WALL
SECTION THRU MAIN ENTRANCE
DOOR ①
DETAILS OF OPERATIONS ANNEX
SCALE 3/8"=1'-0"
PLAN
DETAILS OF OPERATIONS ANNEX
(ABOVE)
SCALE 3/8"=1'-0"
DETAILS OF ENGINEERING ANNEX (BELOW)
PART ELEV. OF DRYING TOWER
PARACHUTE DRYING TOWER
HALF PLAN OF MAIN ENTRANCE
PLAN OF PARAPET RETURN
TYPICAL DOOR TRANSOM SECTIONS
SCALE 1½"=1'-0"
SECTIONS THRU ROOF PARAPETS AT HANGER WALL
SECTION THRU END WALL AT DRYING TOWER
WALL AT HANGAR
HALF WINDOW - ELEVATIONS - HALF DOOR
ENGINEERING ANNEX
SECTIONS AT DOORS ⑥
WALL AT HANGER
SECTION HALF ELEV. DOORS ⑨ ⑭
SECTION AT HANGAR WALL DOORS ⑩ ⑥
END ELEVATION OPERATIONS ANNEX
SCALE 3/8"=1'-0"
THIS DRAWING HAS BEEN REDUCED TO ONE-HALF THE ORIGINAL SCALE
HATCH DOORS
SCALE 1½"=1'-0"
HATCH TO PUMP RM.
SCALE 3/8"=1'-0"
SECTIONS THRU PUMP ROOM
SCALE 3/8"=1'-0"
FRAME FOR DOOR ⑫
DETAILS OF STEEL LINTELS
SCALE 1½"=1'-0"
PLAN - DETAIL OF CORNER FLASHING AT DRYING TOWER
PLAN - DETAIL OF VERTICAL CORNER FLASHING AT BRICK WALLS.
DETAILS AT INTERSECTION OF HANGAR AND ANNEXES
SCALE 1½"=1'-0"
SCALE
3/8"=1'-0" & 1½"=1'-0"
REVISIONS
CONSTRUCTION DIVISION
OFFICE OF THE QUARTERMASTER GENERAL
SCOTT FIELD, ILL.
COMPLETION OF A.C. HANGAR NO 1 & ANNEXES
EXTERIOR AND MISC. DETAILS
DRAWN BY
CHECKED BY
APPROVED BY DIRECTION
DATE
APRIL 10, 1939
PLAN NUMBER
6626-257