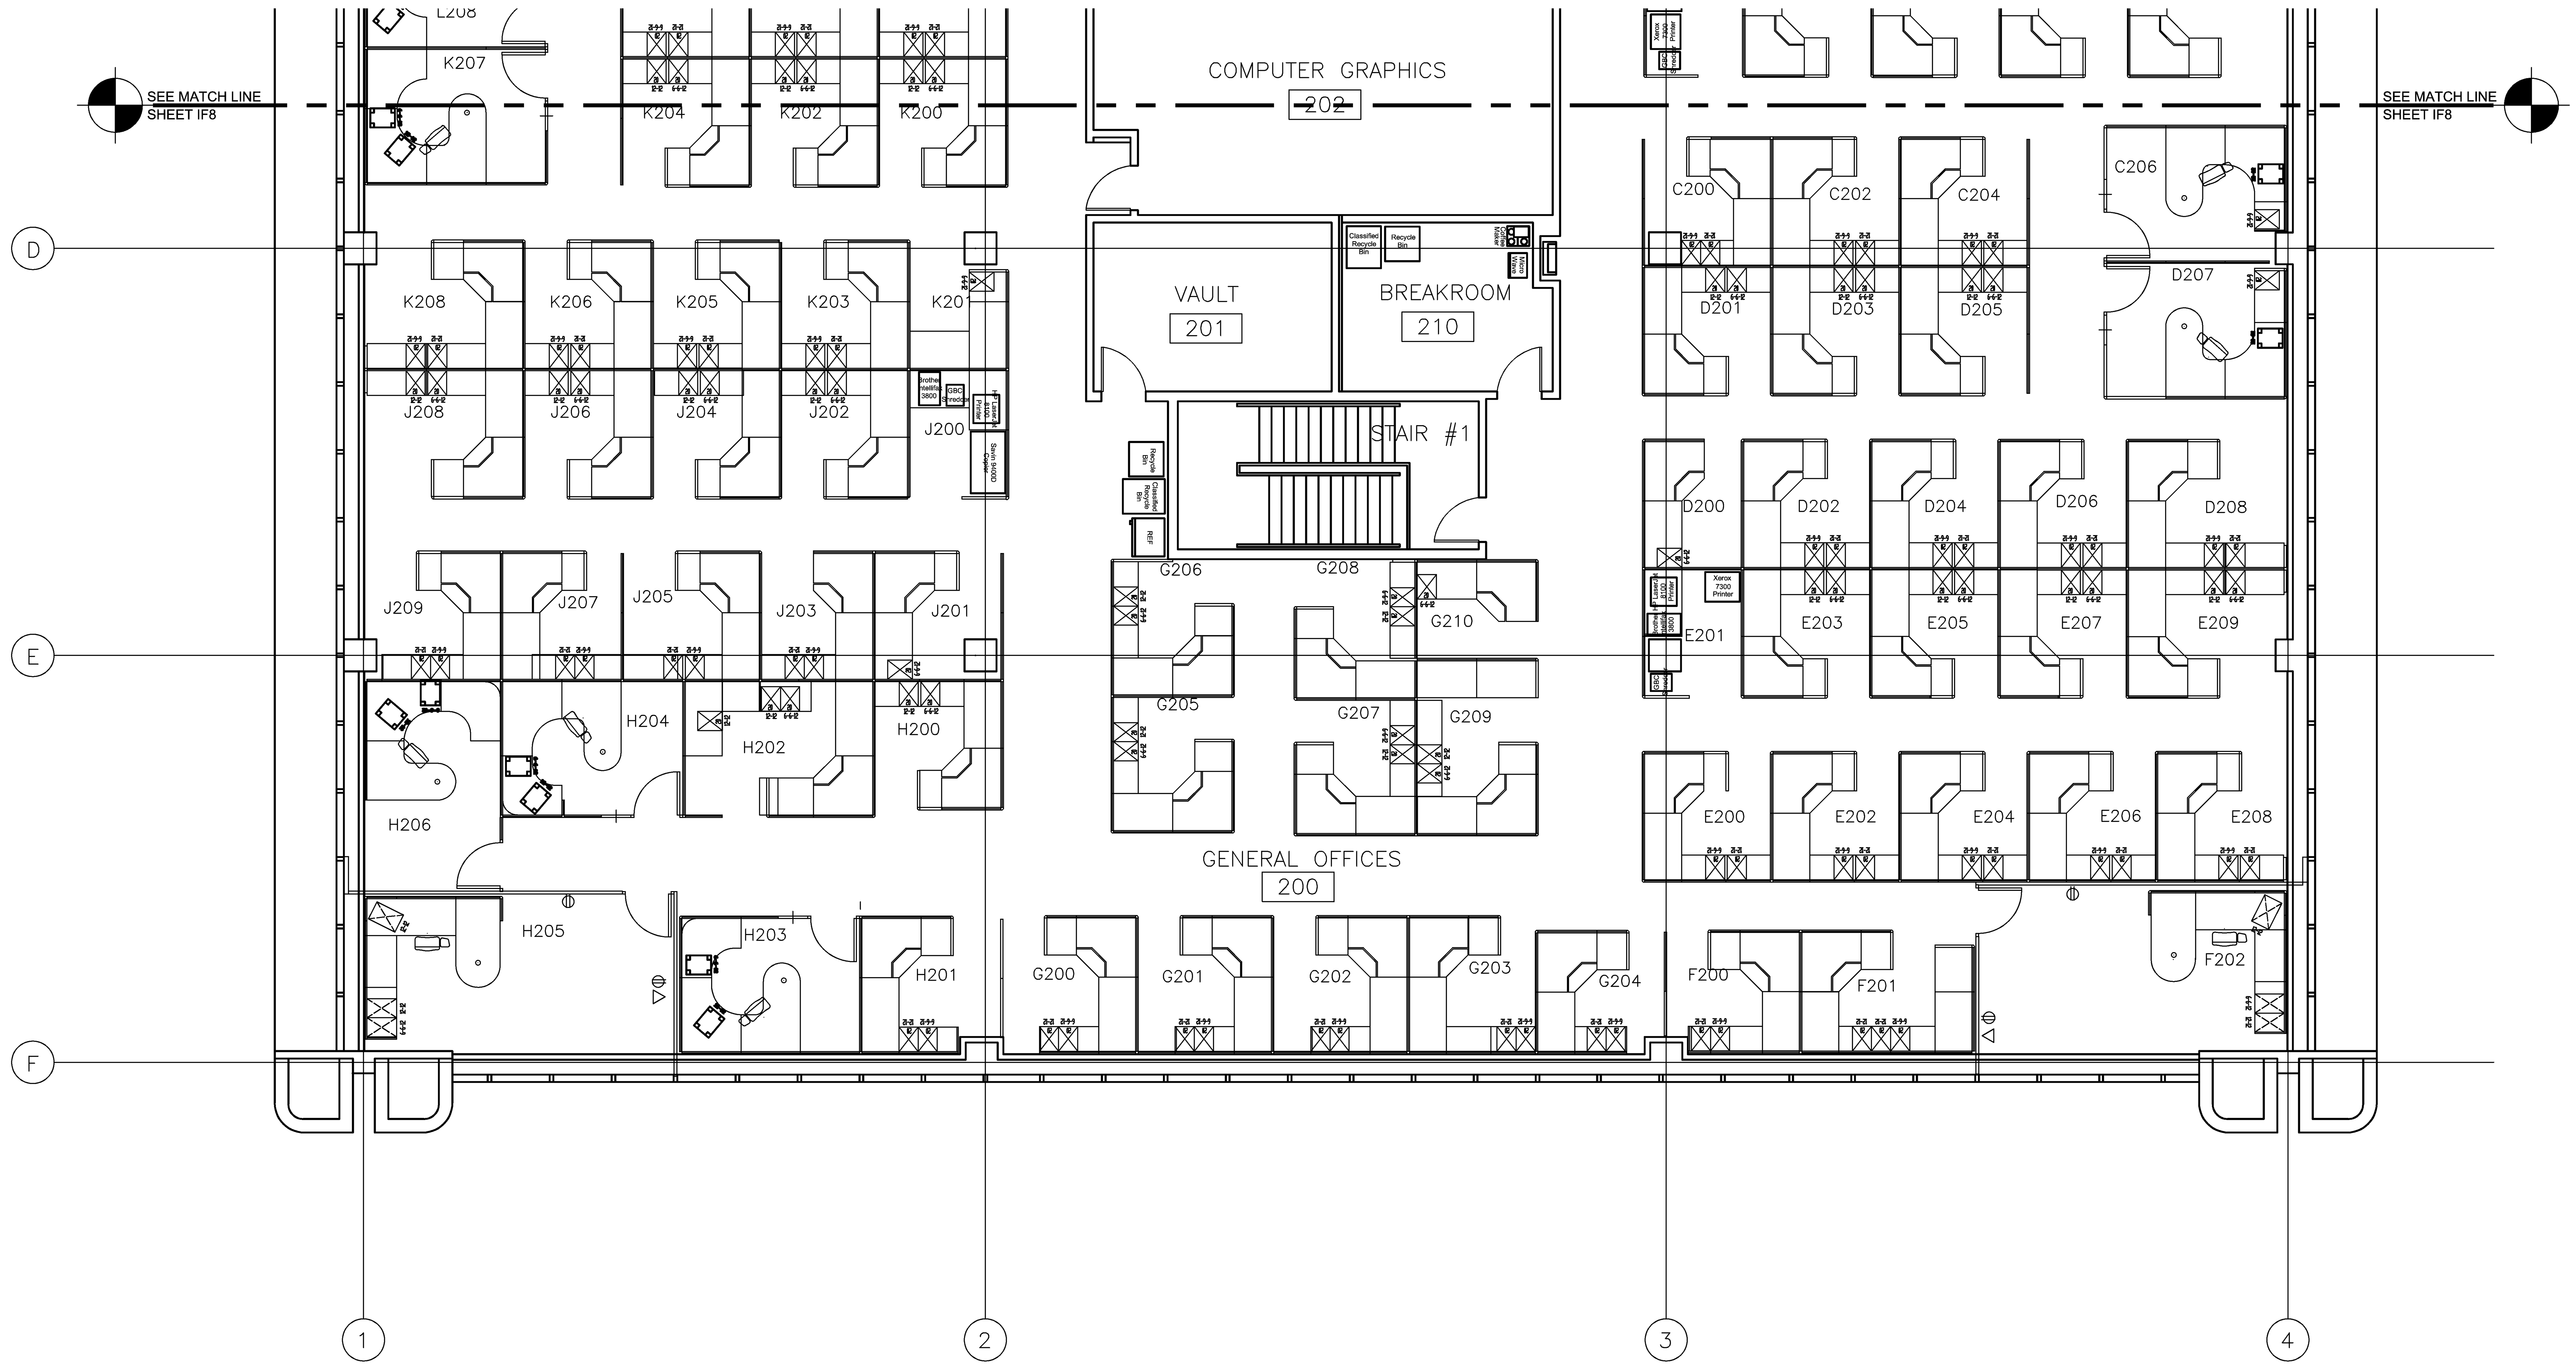

SYSTEMS FURNITURE - SOUTH DRAWER PLAN

SCALE: 3/16" - 1'-0"

LEGEND:

SUSPENDED DRAWER

MOBILE DRAWER

K200 WORKSTATION NUMBER

ALL OTHER SYMBOLS ARE BASED ON HAWORTH SYSTEMS FURNITURE SOFTWARE SYMBOLS.

Property of AEDC
For Official Use Only

PLOT SCALE: 1"= 1"

US AIR FORCE / AEDC
ARNOLD AFB, TN

DESCRIPTION OF REVISION

Drawn by: MELSON-CM	Job No: 00010836	Drawing Index No: 63412101
Designed by: ESTABROOKS-BP	File No: 0309719	Building No: 1099
Drawing Check: MCFADDEN-JD		
Engineering Check: THRONEBERRY-WA		
System Engineer: ESTABROOKS-BP	Approved by: BURKE-MJ	Date Appr: 4/15/05

RENOVATE OPS BLDG.
OFFICE AREA BLDG. 1099, SECOND FLOOR

SYSTEMS FURNITURE
SOUTH DRAWER PLAN

Drawing Number: LET32289.IF9

Rev:

Sh. 1 of 1

Sheet Reference Number: IF9

Sheet 10 of 12