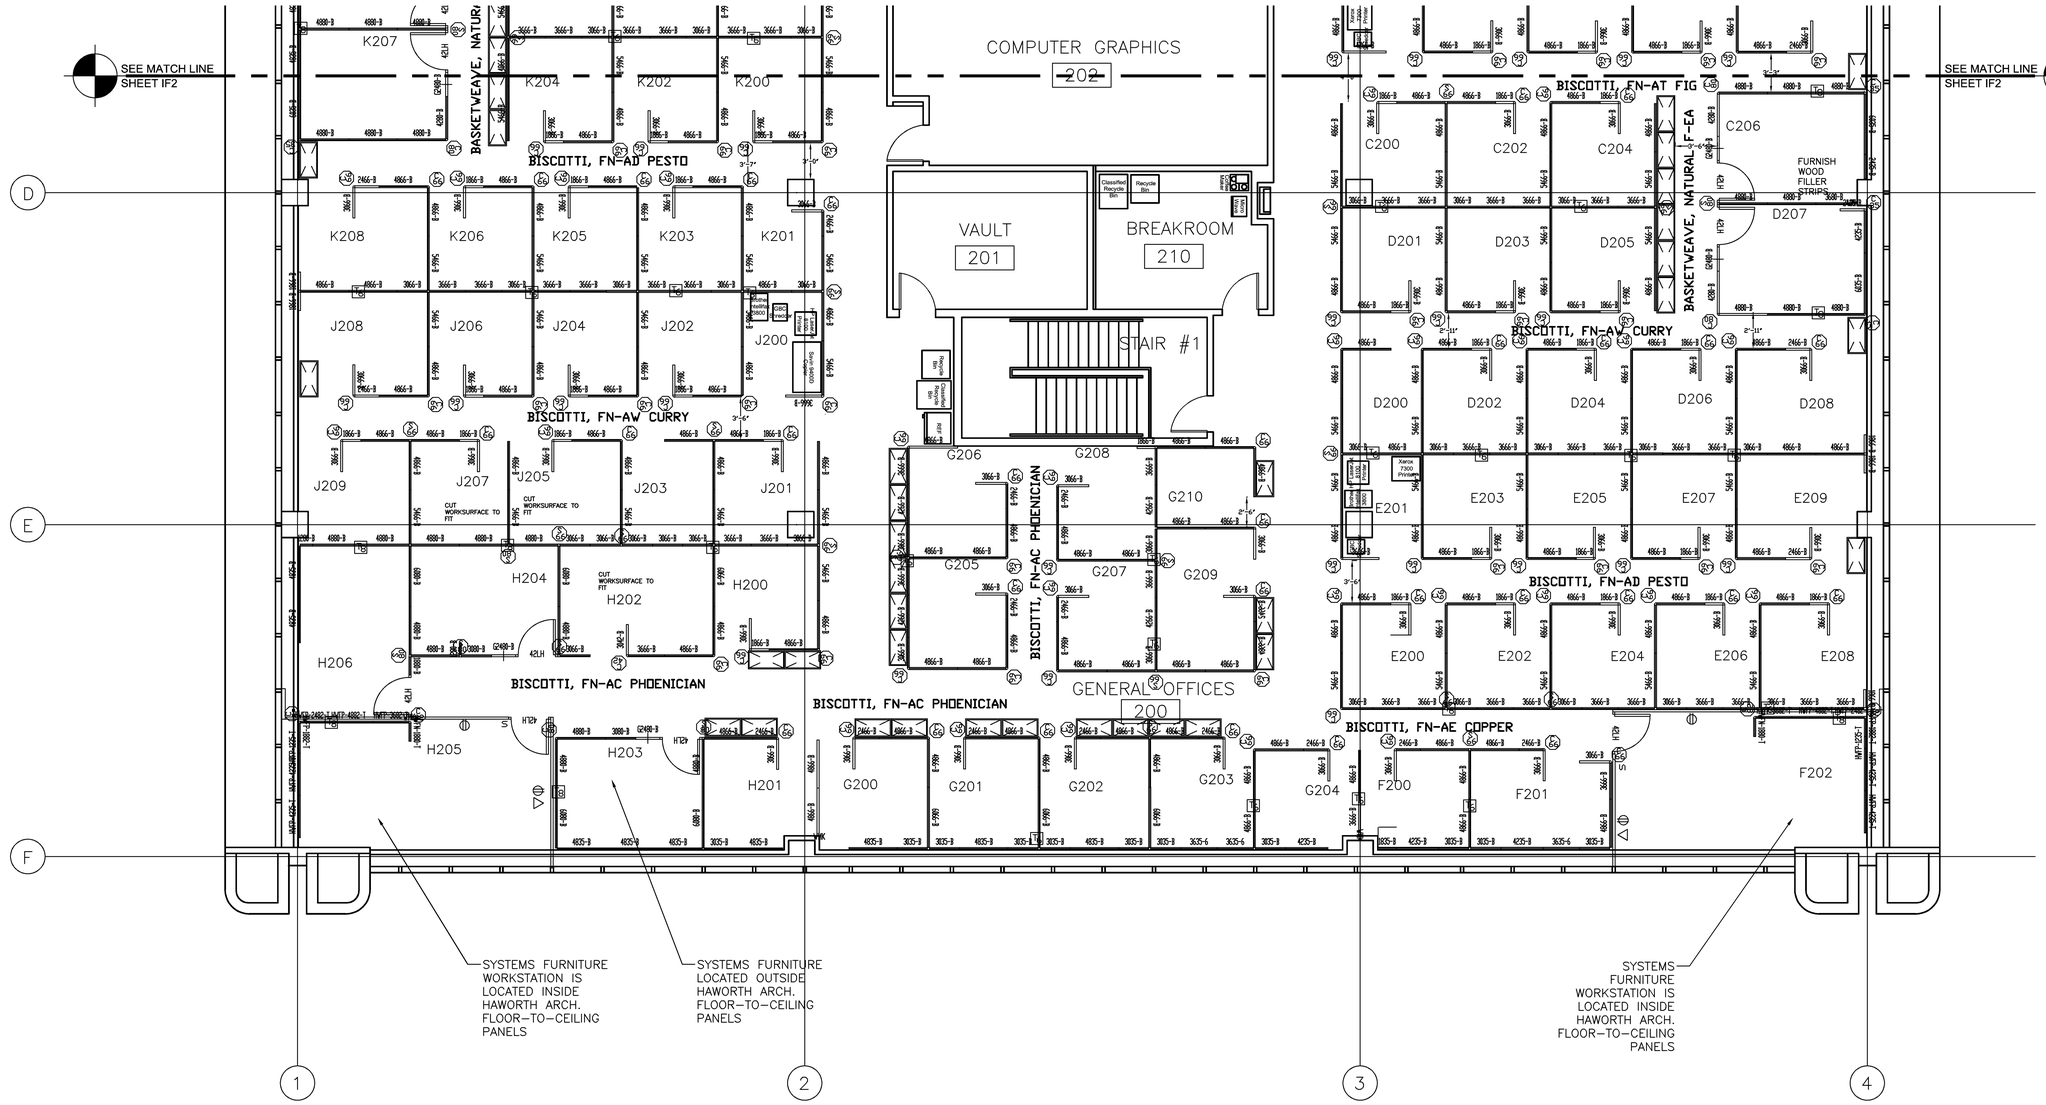


## SYSTEMS FURNITURE - SOUTH PANEL PLAN

SCALE: 3/16" - 1'-0"

### LEGEND:

| | |
|---|---|
| 2466-B | NON-POWERED PANEL |
| 2466-B | POWERED PANEL |
| TG | POWER/COMMUICATION POLE |
| K200 | WORKSTATION NUMBER |

ALL OTHER SYMBOLS ARE BASED ON HAWORTH SYSTEMS FURNITURE SOFTWARE SYMBOLS.

PANELS ARE BASKETWEAVE NATURAL FABRIC EXCEPT FOR INTERIOR CORRIDORS WHICH ARE VARIOUS COLORS AS NOTED OF BISCOTTI FABRIC. ALL TRIM IS GRAYTONE.

Property of AEDC
For Official Use Only

PLOT SCALE: 1"= 1'

US AIR FORCE / AEDC
ARNOLD AFB, TN

DESCRIPTION OF REVISION

| | | | |
|---|---|---|---|
| Drawn by: MELSON-CM | Job No: 00010836 | Drawing Index No: 63412101 | |
| Designed by: ESTABROOKS-BP | File No: 0309719 | Building No: 1099 | |
| Drawing Check: MCFADDEN-JD | | | |
| Engineering Check: THRONEBERRY-WA | | | |
| System Engineer: ESTABROOKS-BP | Approved by: BURKE-MJ | Date Appr: 4/15/05 | |

RENOVATE OPS BLDG.
OFFICE AREA BLDG. 1099, SECOND FLOOR

SYSTEMS FURNITURE
SOUTH PANEL PLAN

Drawing Number: LET32289.IF3

Rev:

Sh. 1 of 1

Sheet Reference Number: IF3

Sheet 4 of 12