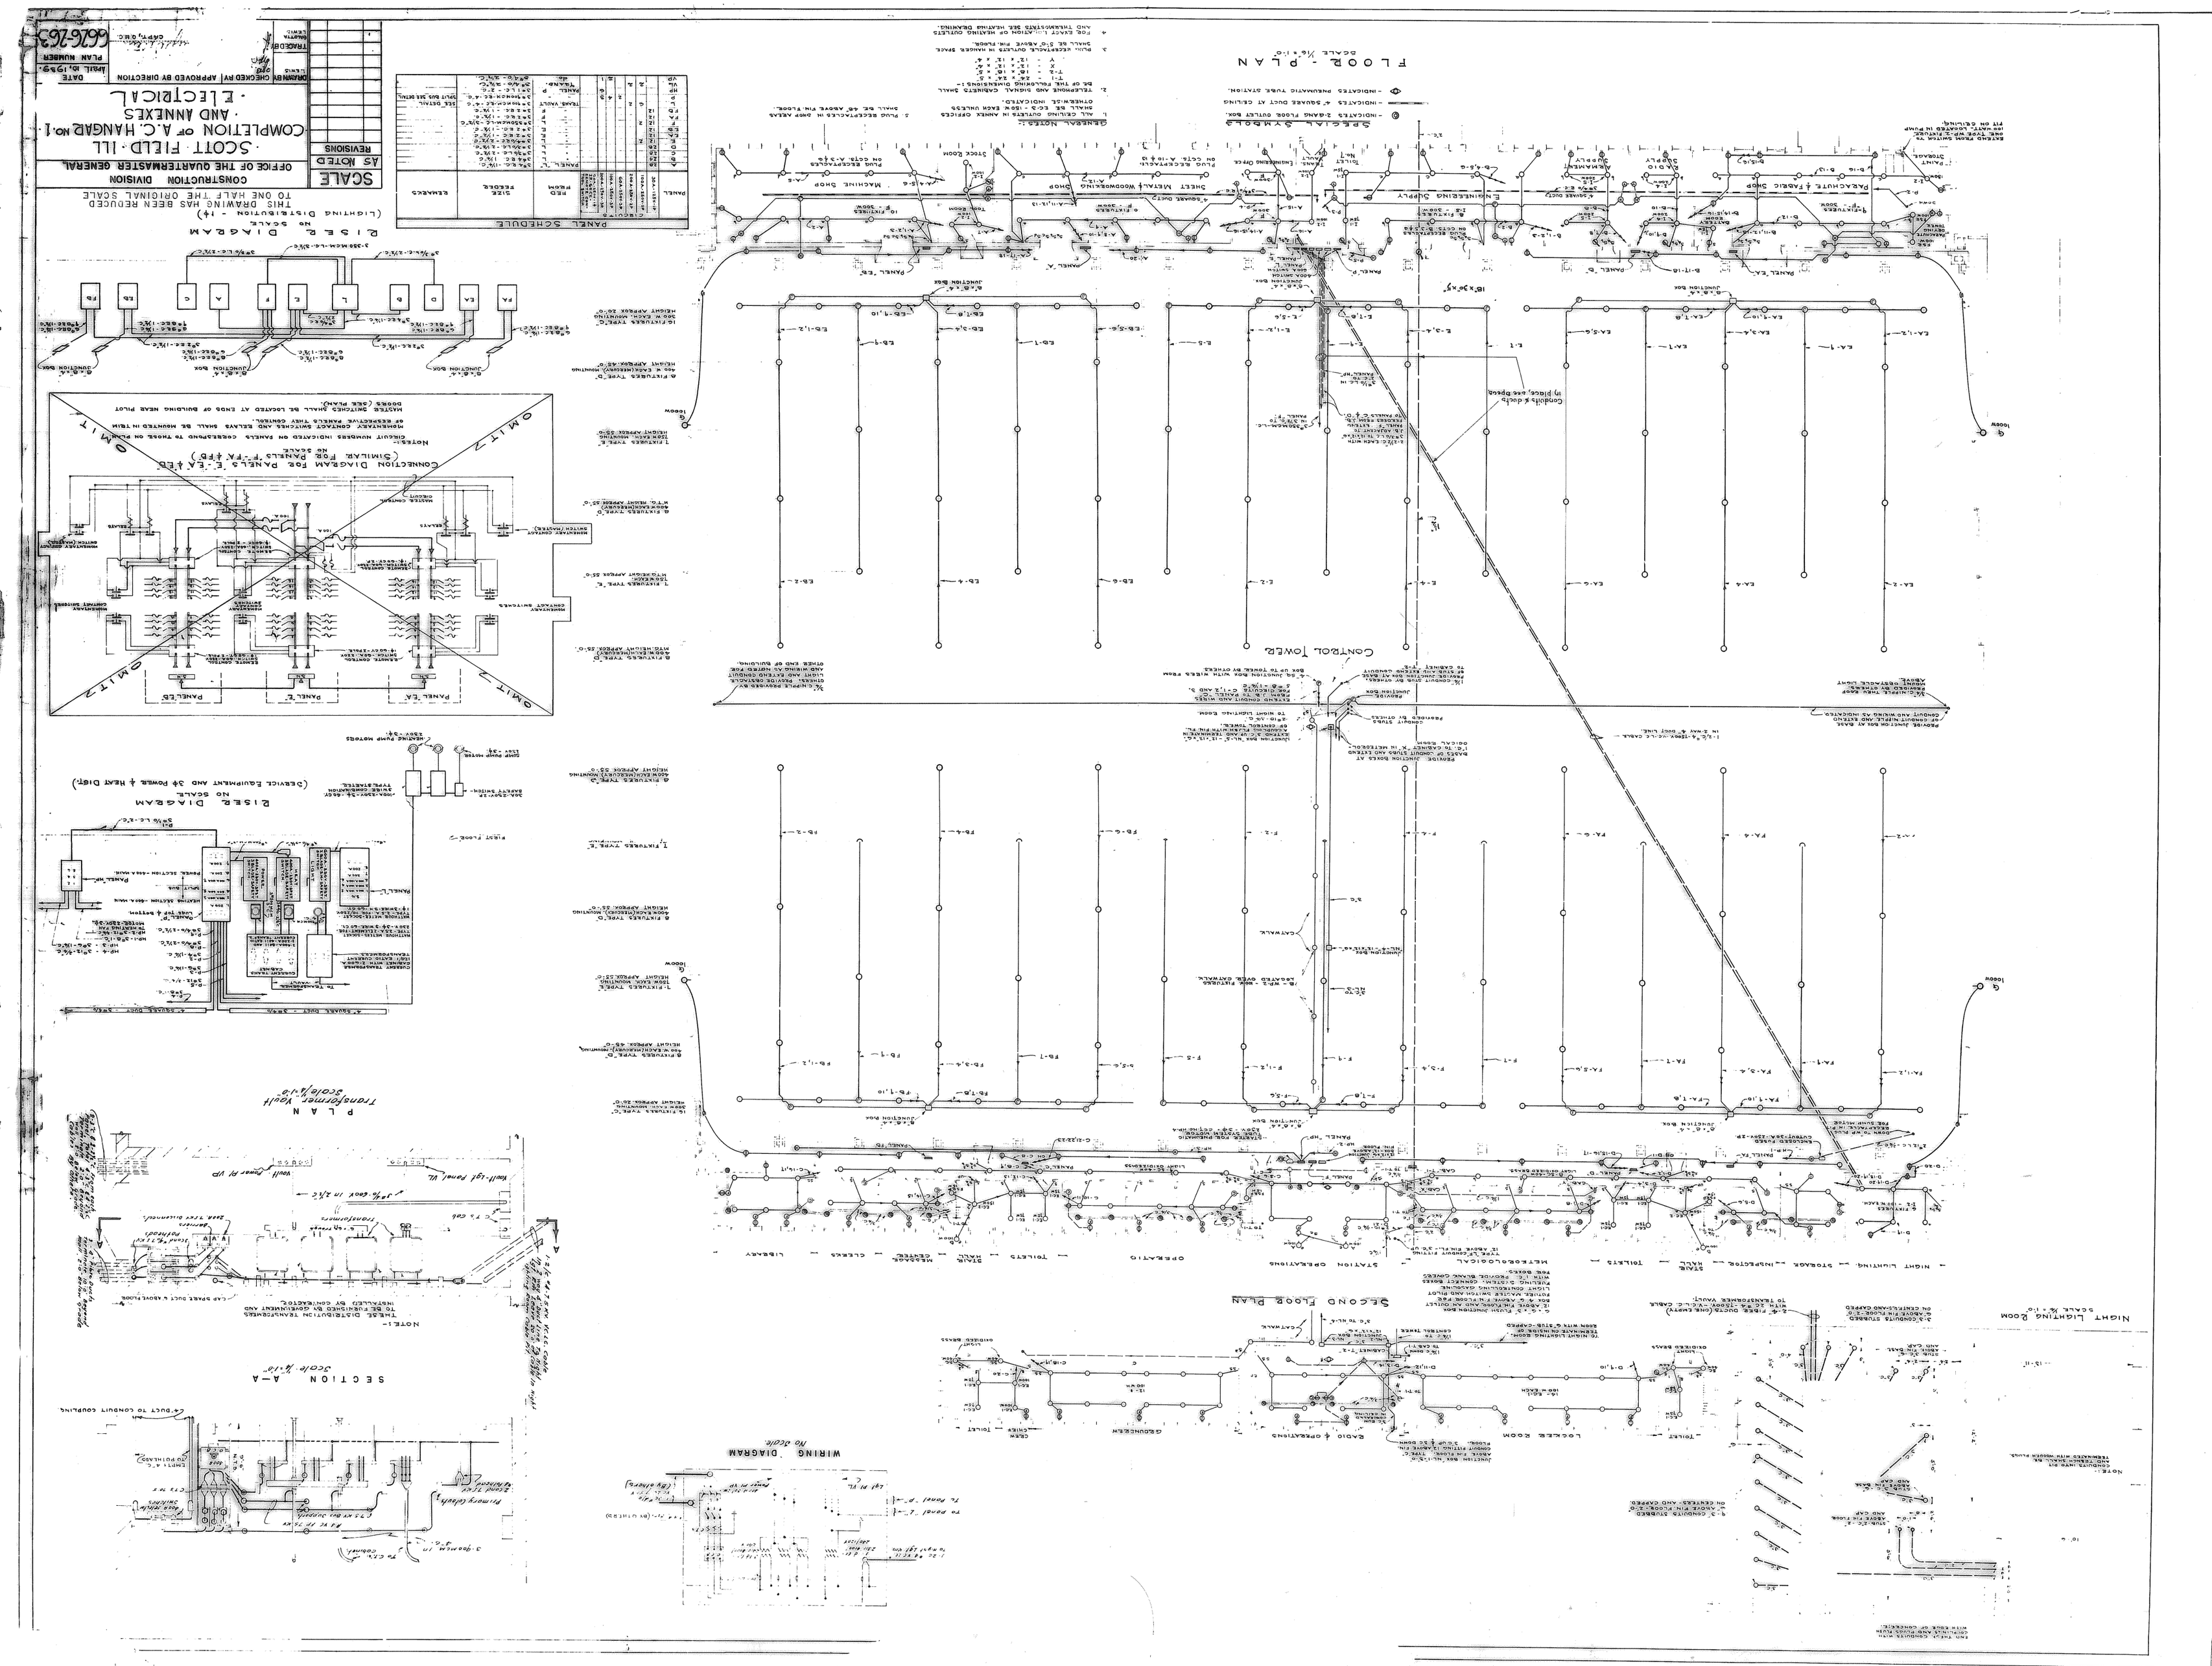
CONSTRUCTION DIVISION
OFFICE OF THE QUARTERMASTER GENERAL
COMPLETION OF A.C. HANGAR NO. 1
SCOTT FIELD, ILL.
AND ANNEXES
ELECTRICAL
SCALE
AS NOTED
REVISIONS
DATE
PLAN NUMBER
APPROVED BY DIRECTION
CHECKED BY
DRAWN BY
FLOOR - PLAN
SCALE 1/8" = 1'-0"
SPECIAL SYMBOLS
GENERAL NOTES:
PANEL SCHEDULE
CIRCUIT SCHEDULE
FED FROM
SIZE FEEDER
ELEVATED
DISE DIAGRAM
NO SCALE
(LIGHTING DISTRIBUTION - 1/4)
THIS DRAWING HAS BEEN REDUCED TO ONE HALF THE ORIGINAL SCALE
CONNECTION DIAGRAM FOR PANELS E-EA & EB
(SIMILAR FOR PANELS F-FA & FB)
NOTE:-
CIRCUIT NUMBERS INDICATED ON PANELS CORRESPOND TO THOSE ON PLAN
MOMENTARY CONTACT SWITCHES AND RELAYS SHALL BE MOUNTED IN TRAIN OF RESPONSIVE WHELLS THAT CONTROL.
MASTER SWITCHES SHALL BE LOCATED AT ENDS OF BUILDING NEAR PILOT DOORS (SEE PLAN).
OMIT
DISE DIAGRAM
(SERVICE EQUIPMENT AND 3φ POWER & HEAT DIST)
PLAN
Transformer Vault
SECTION A-A
NOTE:-
THESE DISTRIBUTION TRANSFORMERS TO BE FURNISHED BY GOVERNMENT AND INSTALLED BY CONTRACTOR
WIRING DIAGRAM
No Scale
SECOND FLOOR PLAN
NIGHT LIGHTING DOOR
SCALE 1/4" = 1'-0"
NOTE:-
CONDUITS THRU MT AND TRANSOMS SHALL BE TERMINATED WITH WOODEN PLUGS
NIGHT LIGHTING — STORAGE — INSPECTOR — TOILETS — STATION OPERATIONS — OPERATIONS — METEOROLOGICAL — TOILETS — LIBRARY
LOCKER ROOM — RADIO & OPERATIONS — GOUNDCREW — CREW TOILET
CONTROL TOWER