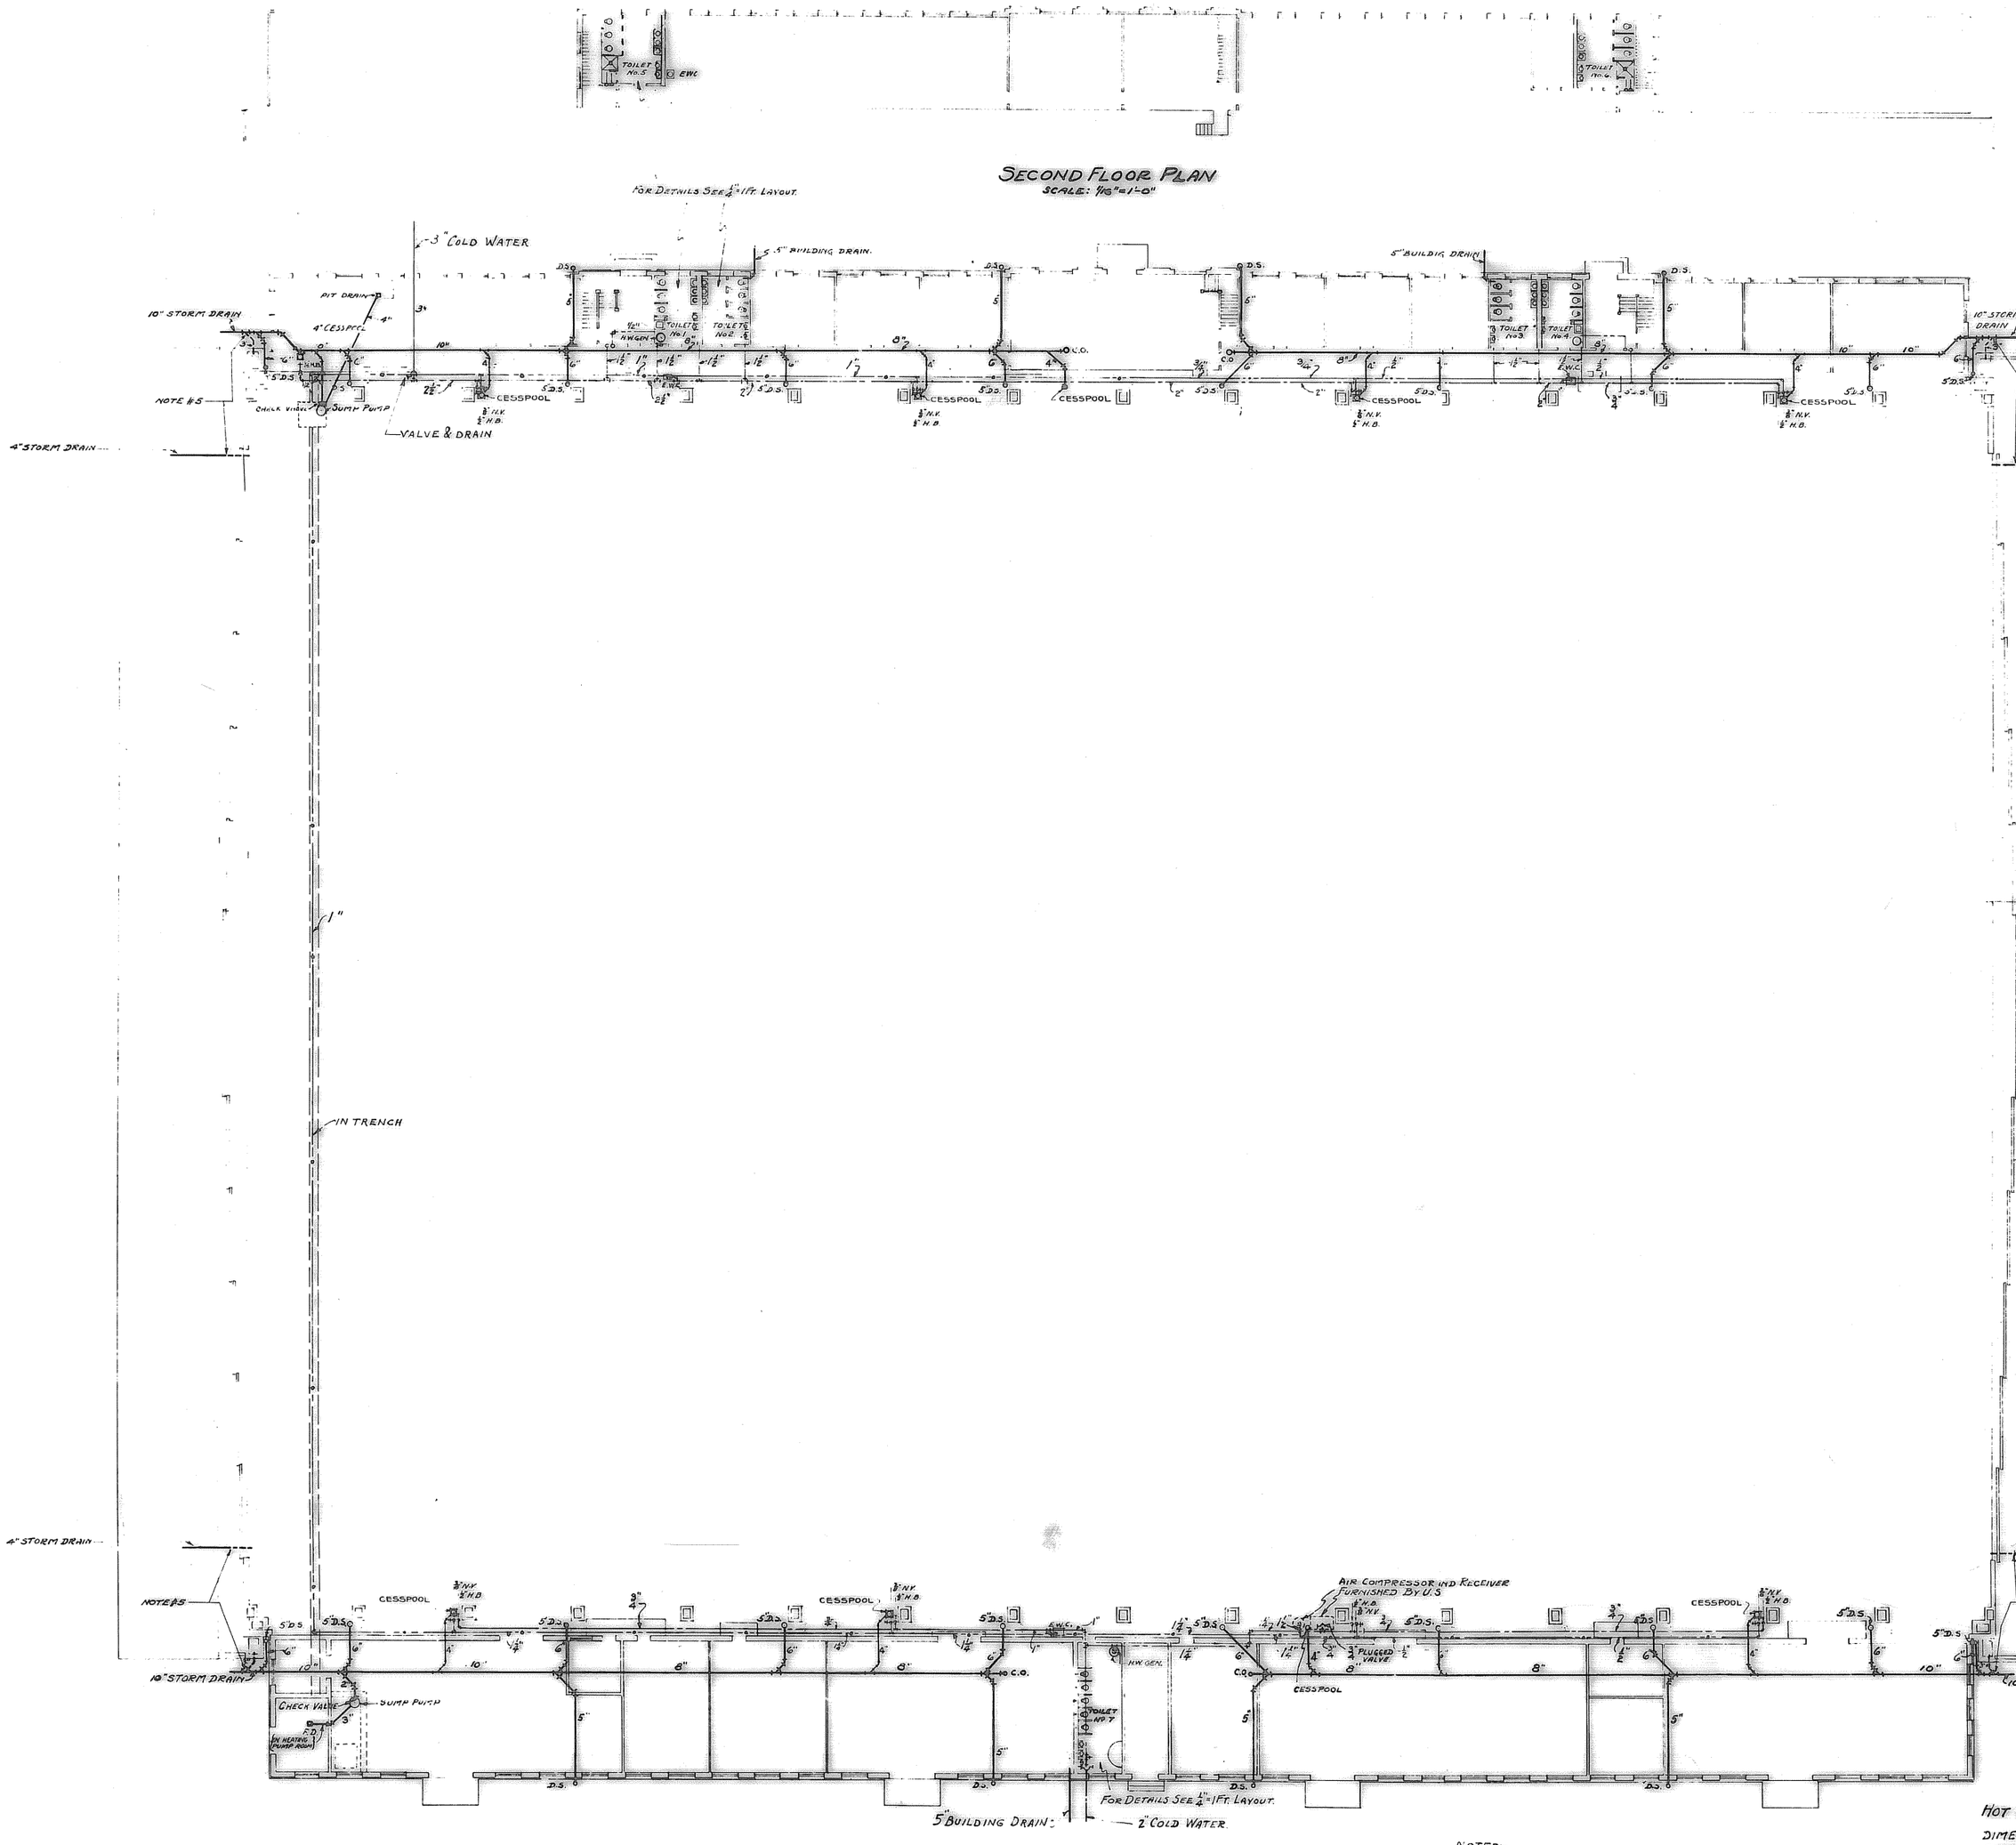

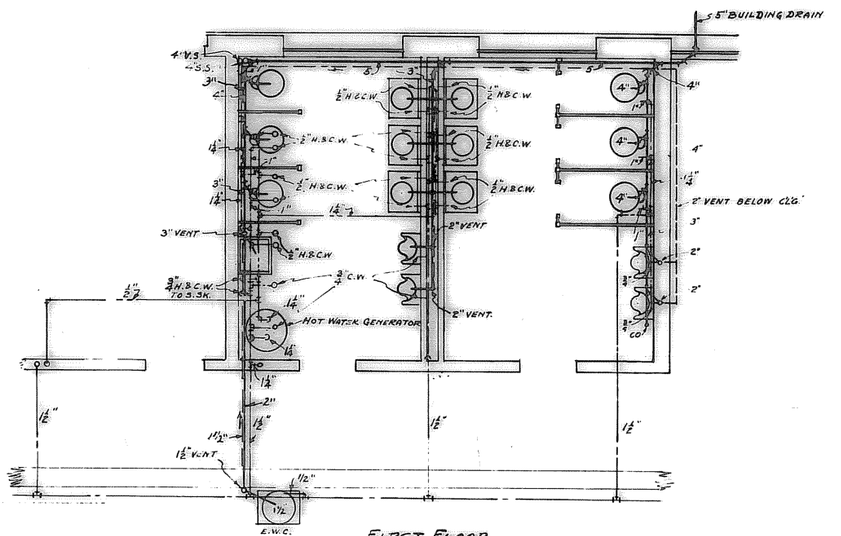

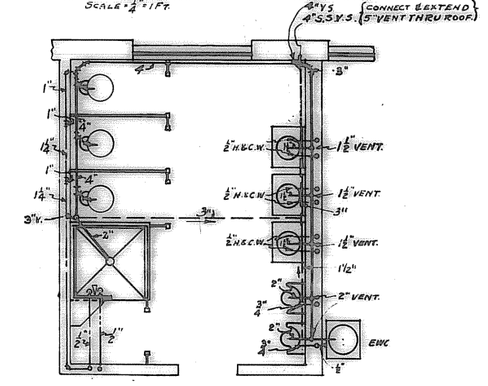

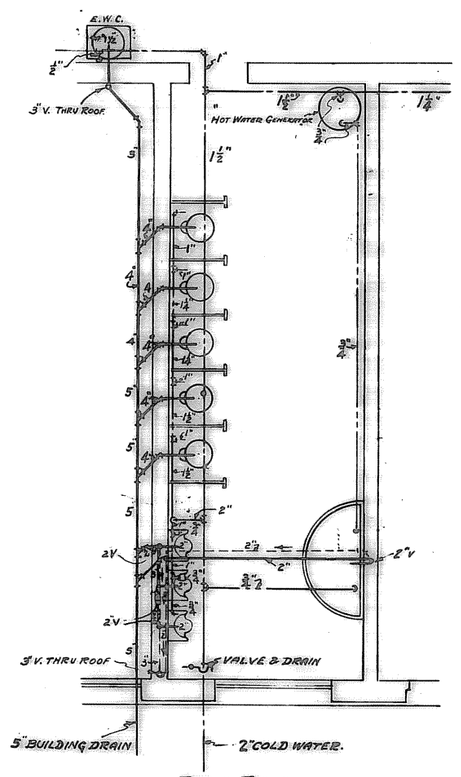

PLUMBING LEGEND.

BUILDING DRAIN	C.O.
CLEAN OUT	C.W.
COLD WATER	
COMPRESSED AIR	D.S.
DOWN SPOUT	E.W.C.
ELECTRIC WATER COOLER	F.D.
FLOOR DRAIN	H.W.
HOT WATER	N.V.
NEEDLE VALVE	S.S.
SOIL STOCK	S.SK.
SLOP SINK	S.D.
STORM DRAIN	V.
VENT	H.B.
HOSE BIBB	

THIS DRAWING HAS BEEN REDUCED TO ONE - HALF THE ORIGINAL SCALE

HOT WATER GENERATORS - (3).

DIMENSIONS - 18" x 60" (EACH OF 3)
STORAGE CAPACITY = 6.5 GAL. (EACH OF 3)
SQUARE FEET HEATING SURFACE
H.W. GEN LOCATED IN TOILETS NOS 1 & 4 — 3.4 SQ. FT. EACH
H.W. GEN LOCATED IN TOILET NO 7 — 1.0 SQ. FT.

SUMP PUMP. (2).

CAPACITY 15 GALS. PER MINUTE.
TOTAL DYNAMIC HEAD 15 FT.

ELECTRIC WATER COOLERS

COOLING CAPACITY 5 G.P.H.

SCALE AS NOTED	CONSTRUCTION DIVISION OFFICE OF THE QUARTERMASTER GENERAL
REVISIONS	SCOTT · FIELD · ILL · COMPLETION OF A.C. HANGAR No. 1. AND ANNEXES PLUMBING
DRAWN BY C.W. MANN	CHECKED BY S.T.B.
TRACED BY C.W. MANN	APPROVED BY DIRECTION CAPT., Q.M.C.
	DATE APRIL 10, 1936
	PLAN NUMBER 6626-25