AG-0355-S-09-0004

50+50

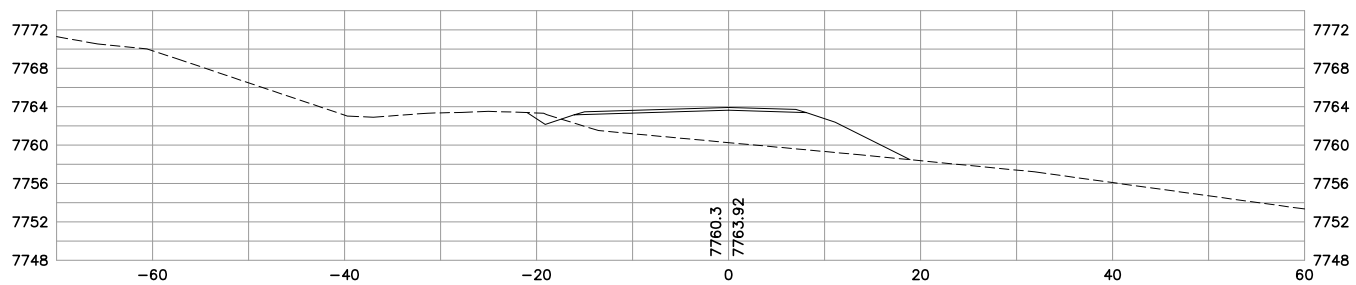

50+00

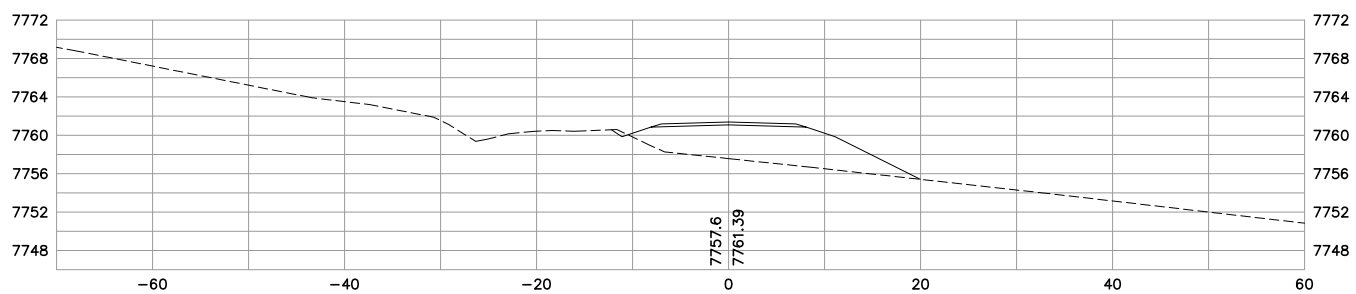

49+69.19

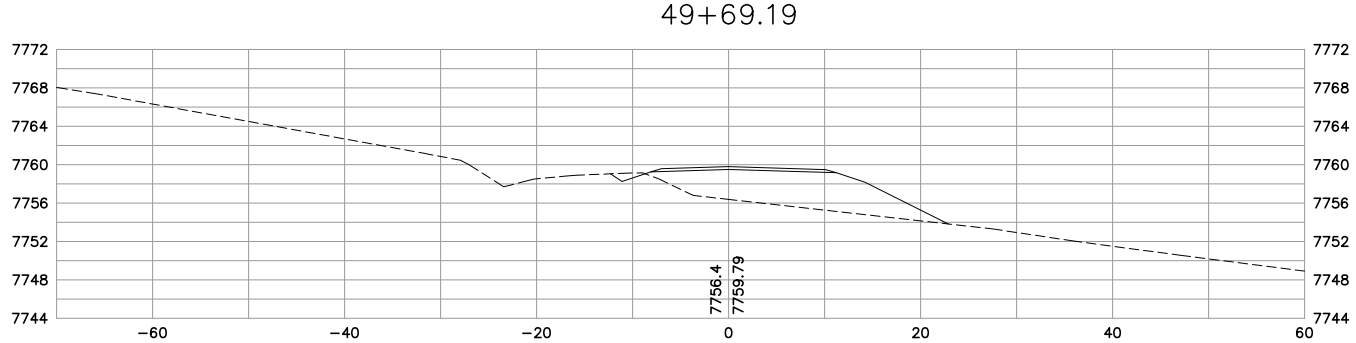

49+50

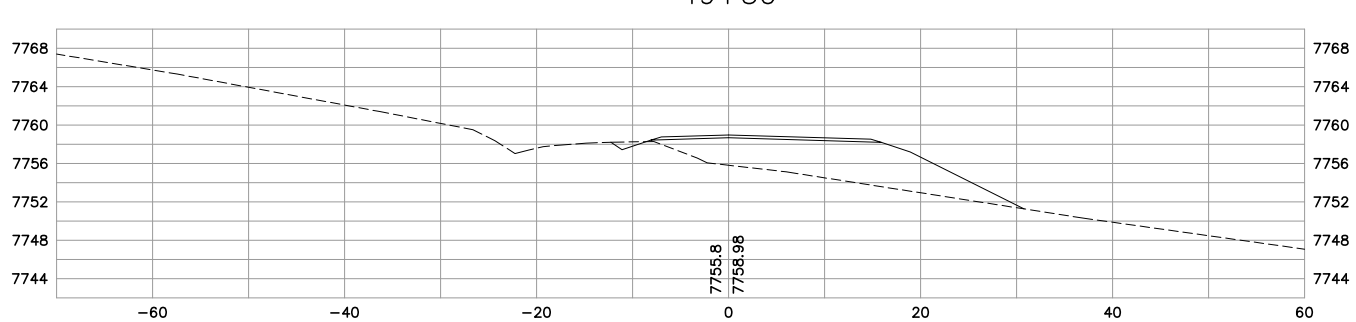

NOTE: CULVERTS PROJECTED TO NEAREST CROSS SECTION

ALL SLOPES PER TYPICAL SECTION UNLESS OTHERWISE LABELED.

No.	Revision	By	Date
1	50% SUBMITTAL	WBL	6/23/06
2	95% SUBMITTAL	WBL	8/31/06
3	CONST. PLANS	WBL	11/10/06

WARNING 0 1 2 IF THIS BAR DOES NOT MEASURE 1" THEN DRAWING IS NOT TO SCALE

U.S.D.A. FOREST SERVICE – REGION 1
BEARTOOTH RANGER DISTRICT – CUSTER NATIONAL FOREST
RECONSTRUCTION OF WEST FORK ROCK CREEK ROAD #2071
PHASE III
CROSS SECTIONS – STA. 49+50 TO STA. 50+50

GREAT WEST ENGINEERING
2030 11th AVENUE
HELENA, MT 59601
(406) 449-8627, FAX (406) 449-8631

Sheet No.
XS–21

JPS - cross-sec-layout-2.dwg - Mon, 21 Aug 2006 - 15:13

NOTE: CULVERTS PROJECTED
TO NEAREST CROSS SECTION

ALL SLOPES PER TYPICAL SECTION
UNLESS OTHERWISE LABELED.

52+00

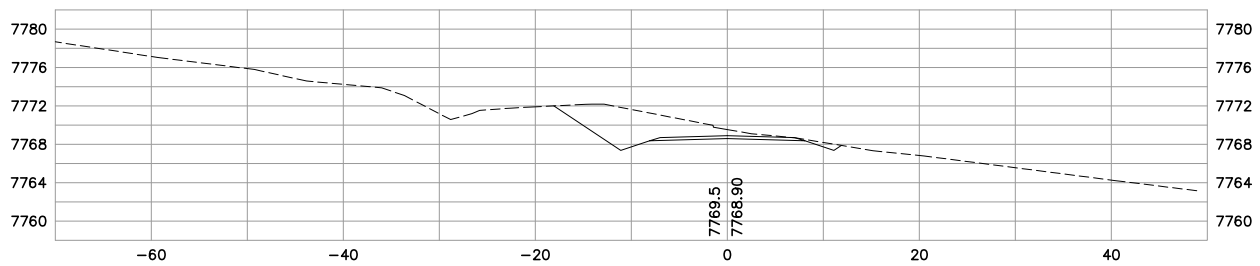

51+50

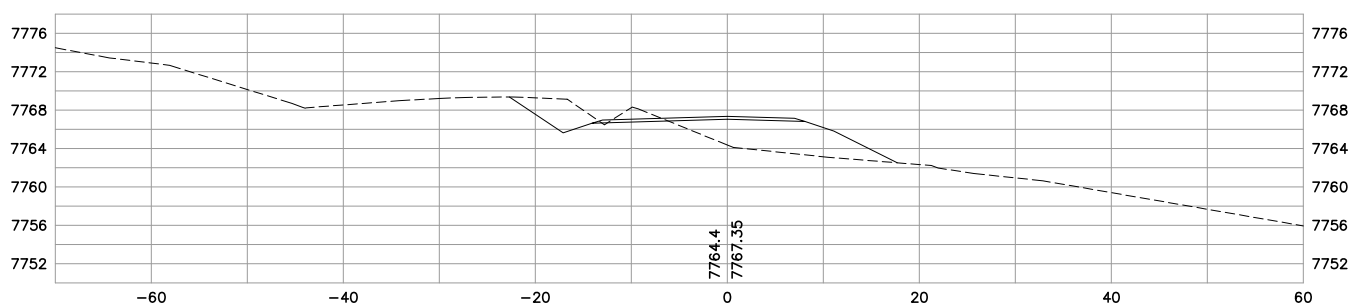

51+00

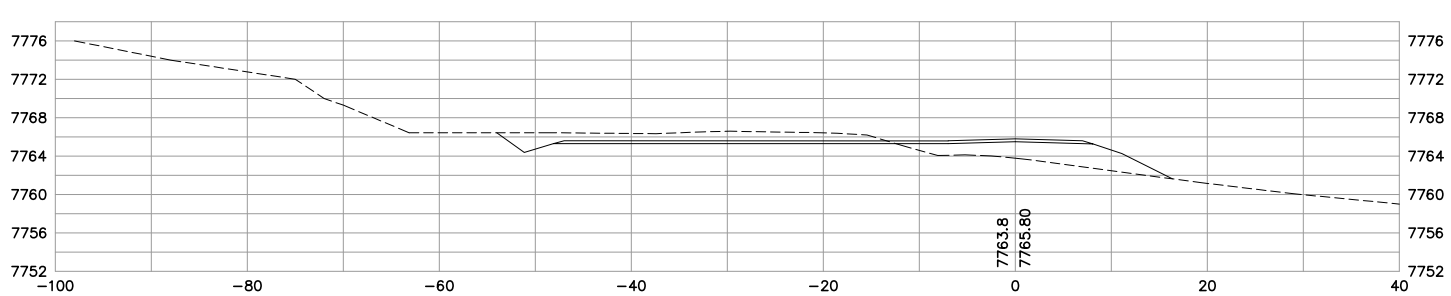

50+85

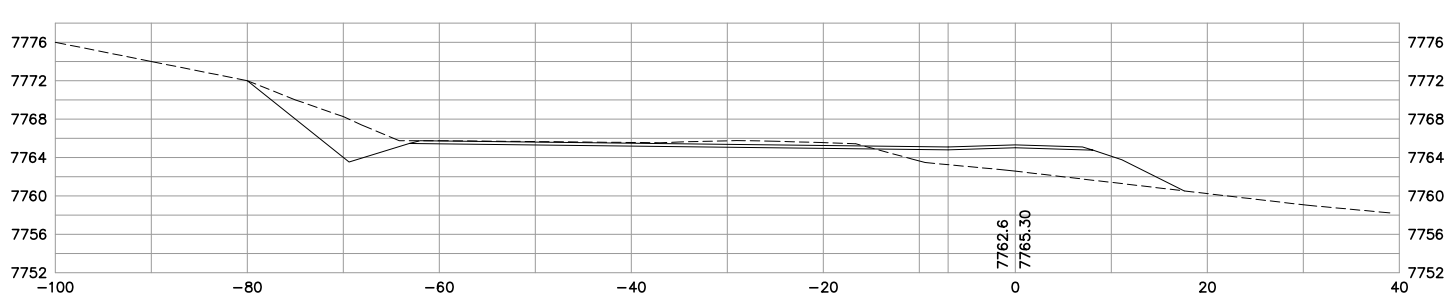

53+89

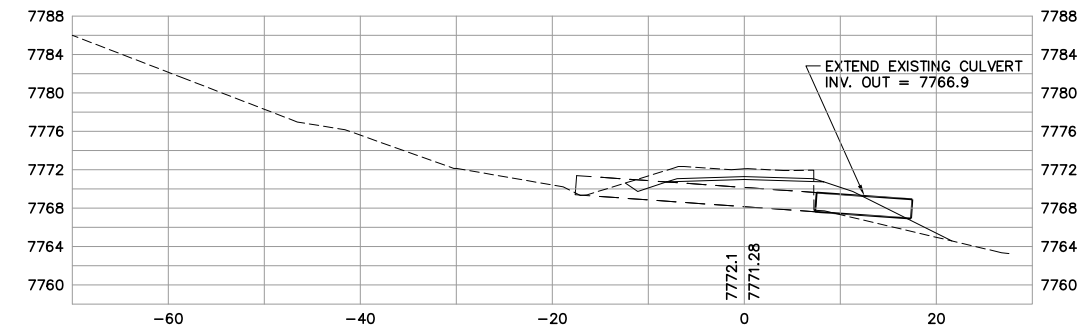

53+50

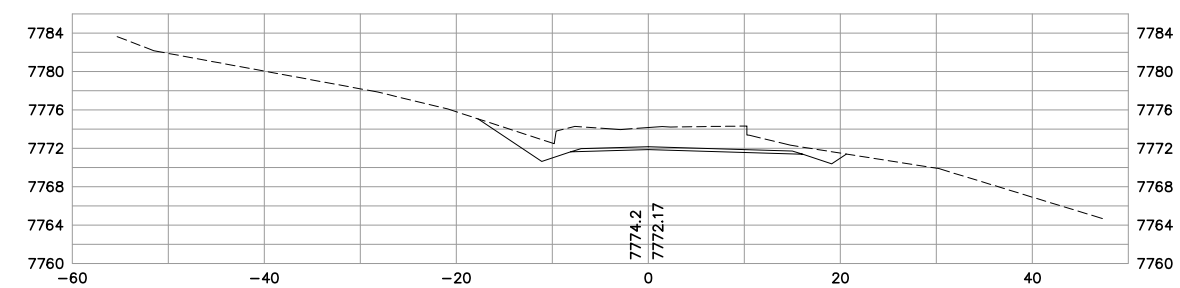

53+00

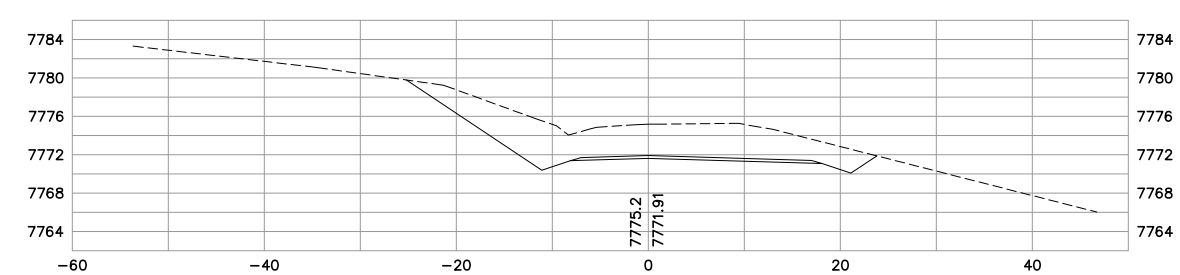

52+50

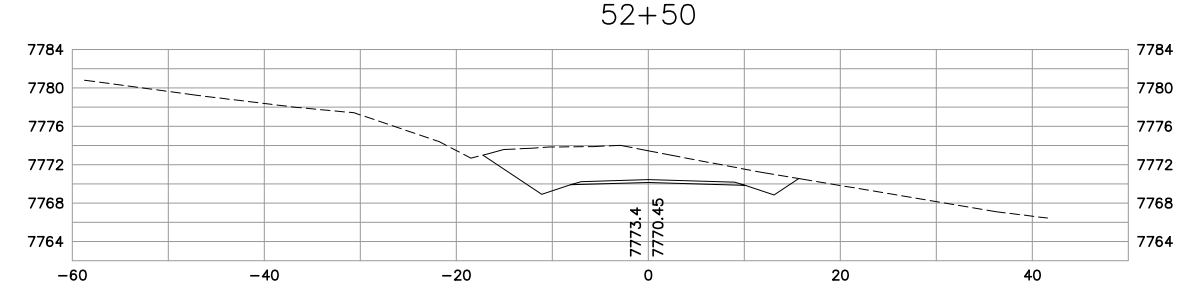

AG-0355-S-09-0004

No.	Revision	By	Date
1	50% SUBMITTAL	WBL	6/23/06
2	95% SUBMITTAL	WBL	8/31/06
3	CONST. PLANS	WBL	11/10/06

WARNING
0 1 2
IF THIS BAR DOES NOT MEASURE 1" THEN DRAWING IS NOT TO SCALE

U.S.D.A. FOREST SERVICE – REGION 1
BEARTOOTH RANGER DISTRICT – CUSTER NATIONAL FOREST
RECONSTRUCTION OF WEST FORK ROCK CREEK ROAD #2071
PHASE III
CROSS SECTIONS – STA. 50+85 TO STA. 53+89

GREAT WEST ENGINEERING
2030 11th AVENUE
HELENA, MT 59601
(406) 449-8627, FAX (406) 449-8631

Sheet No.
XS–22

JPS – cross-sec-layout-2.dwg – Mon, 21 Aug 2006 – 15:13

NOTE: CULVERTS PROJECTED
TO NEAREST CROSS SECTION

ALL SLOPES PER TYPICAL SECTION
UNLESS OTHERWISE LABELED.

55+00

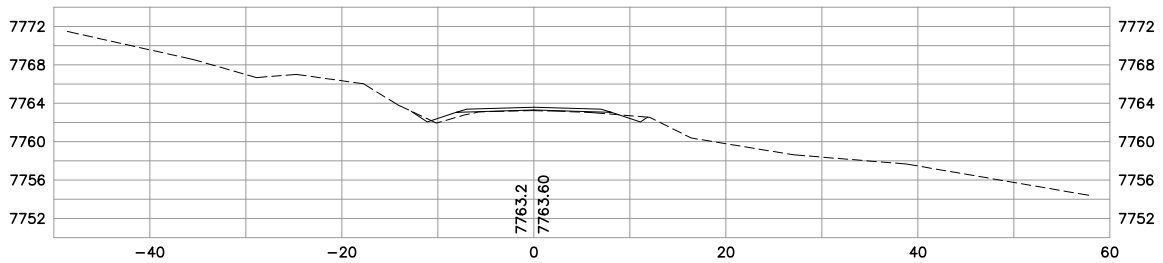

54+84.19

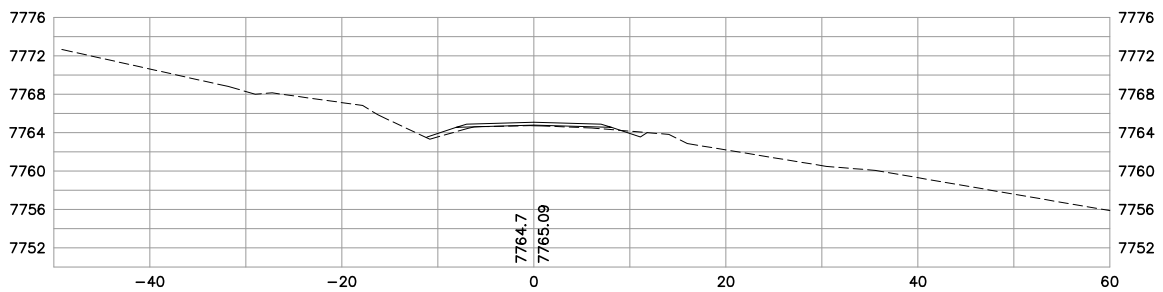

54+50

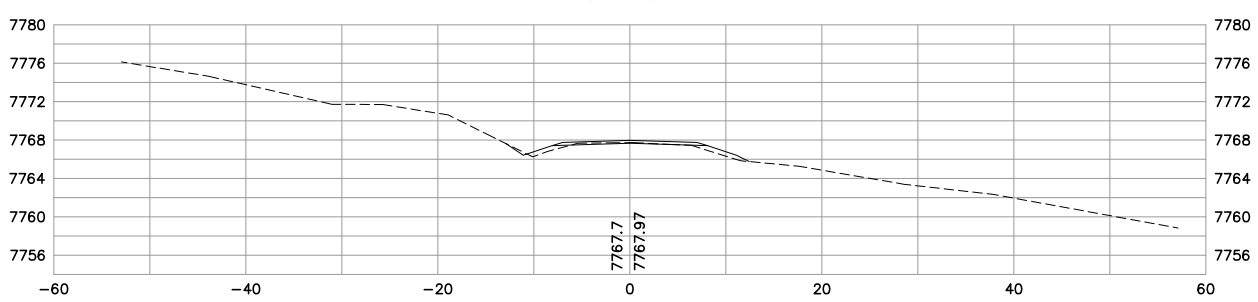

54+01.10

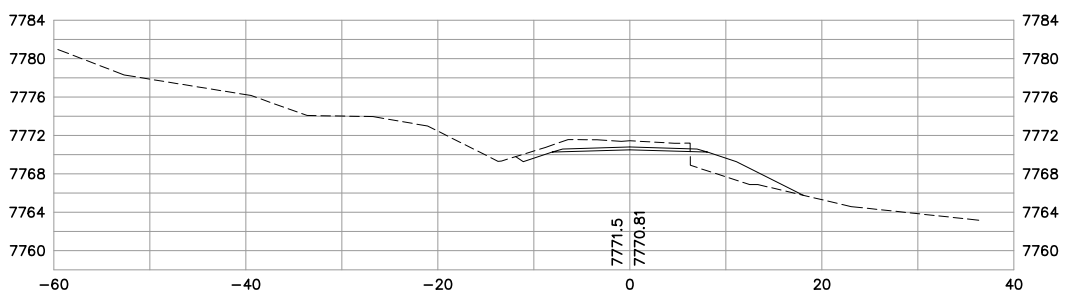

56+42.35

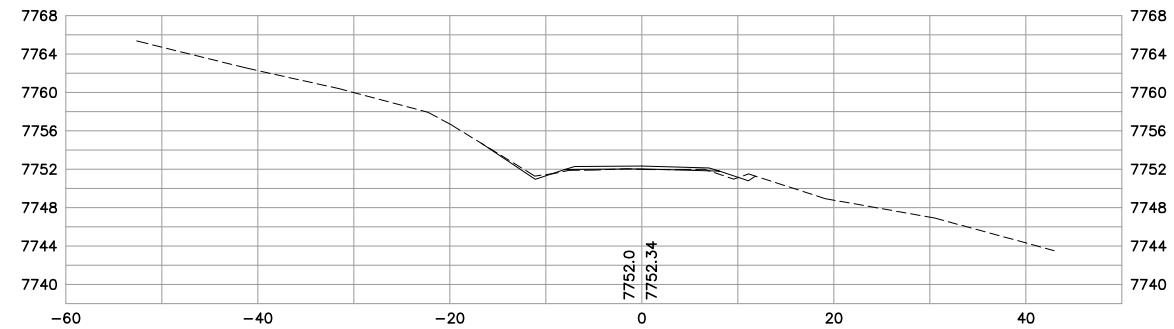

56+00

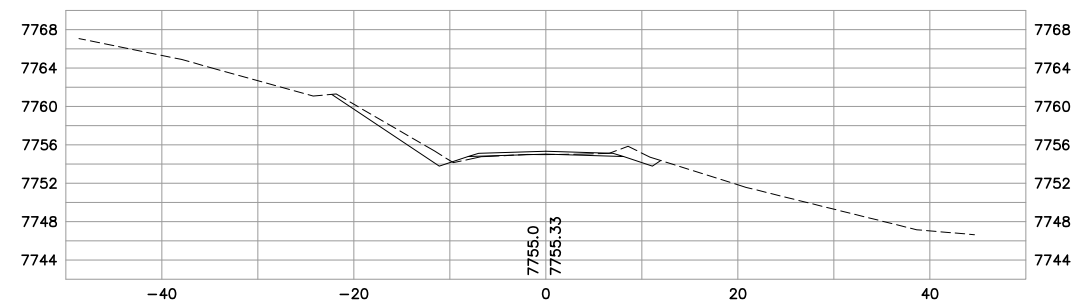

55+84.44

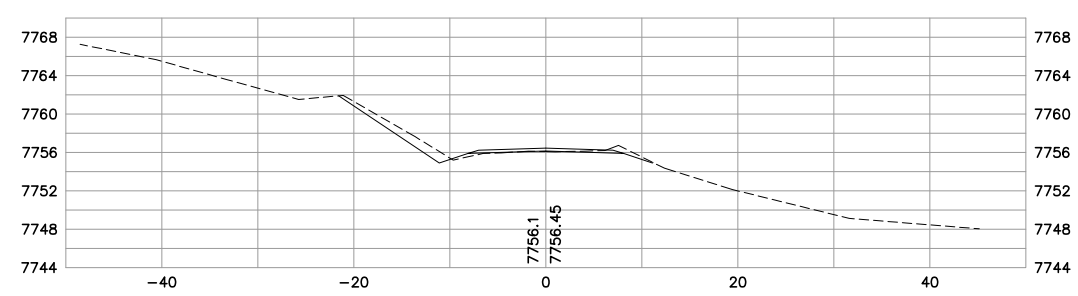

55+50

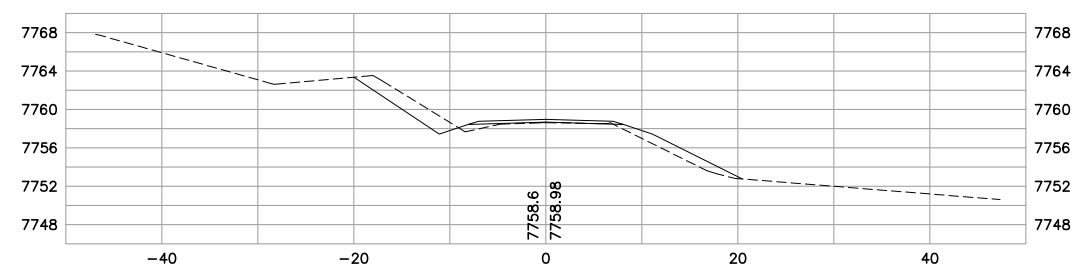

AG-0355-S-09-0004

No.	Revision	By	Date
1	50% SUBMITTAL	WBL	6/23/06
2	95% SUBMITTAL	WBL	8/31/06
3	CONST. PLANS	WBL	11/10/06

WARNING
0 1 2
IF THIS BAR DOES NOT MEASURE 1" THEN DRAWING IS NOT TO SCALE

U.S.D.A. FOREST SERVICE – REGION 1
BEARTOOTH RANGER DISTRICT – CUSTER NATIONAL FOREST
RECONSTRUCTION OF WEST FORK ROCK CREEK ROAD #2071
PHASE III
CROSS SECTIONS – STA. 54+01.10 TO STA. 56+42.35

GREAT WEST ENGINEERING
2030 11th AVENUE
HELENA, MT 59601
(406) 449-8627, FAX (406) 449-8631

GreatWest engineering

Sheet No.
XS–23

JPS - cross-sec-layout-2.dwg - Mon, 21 Aug 2006 - 15:13

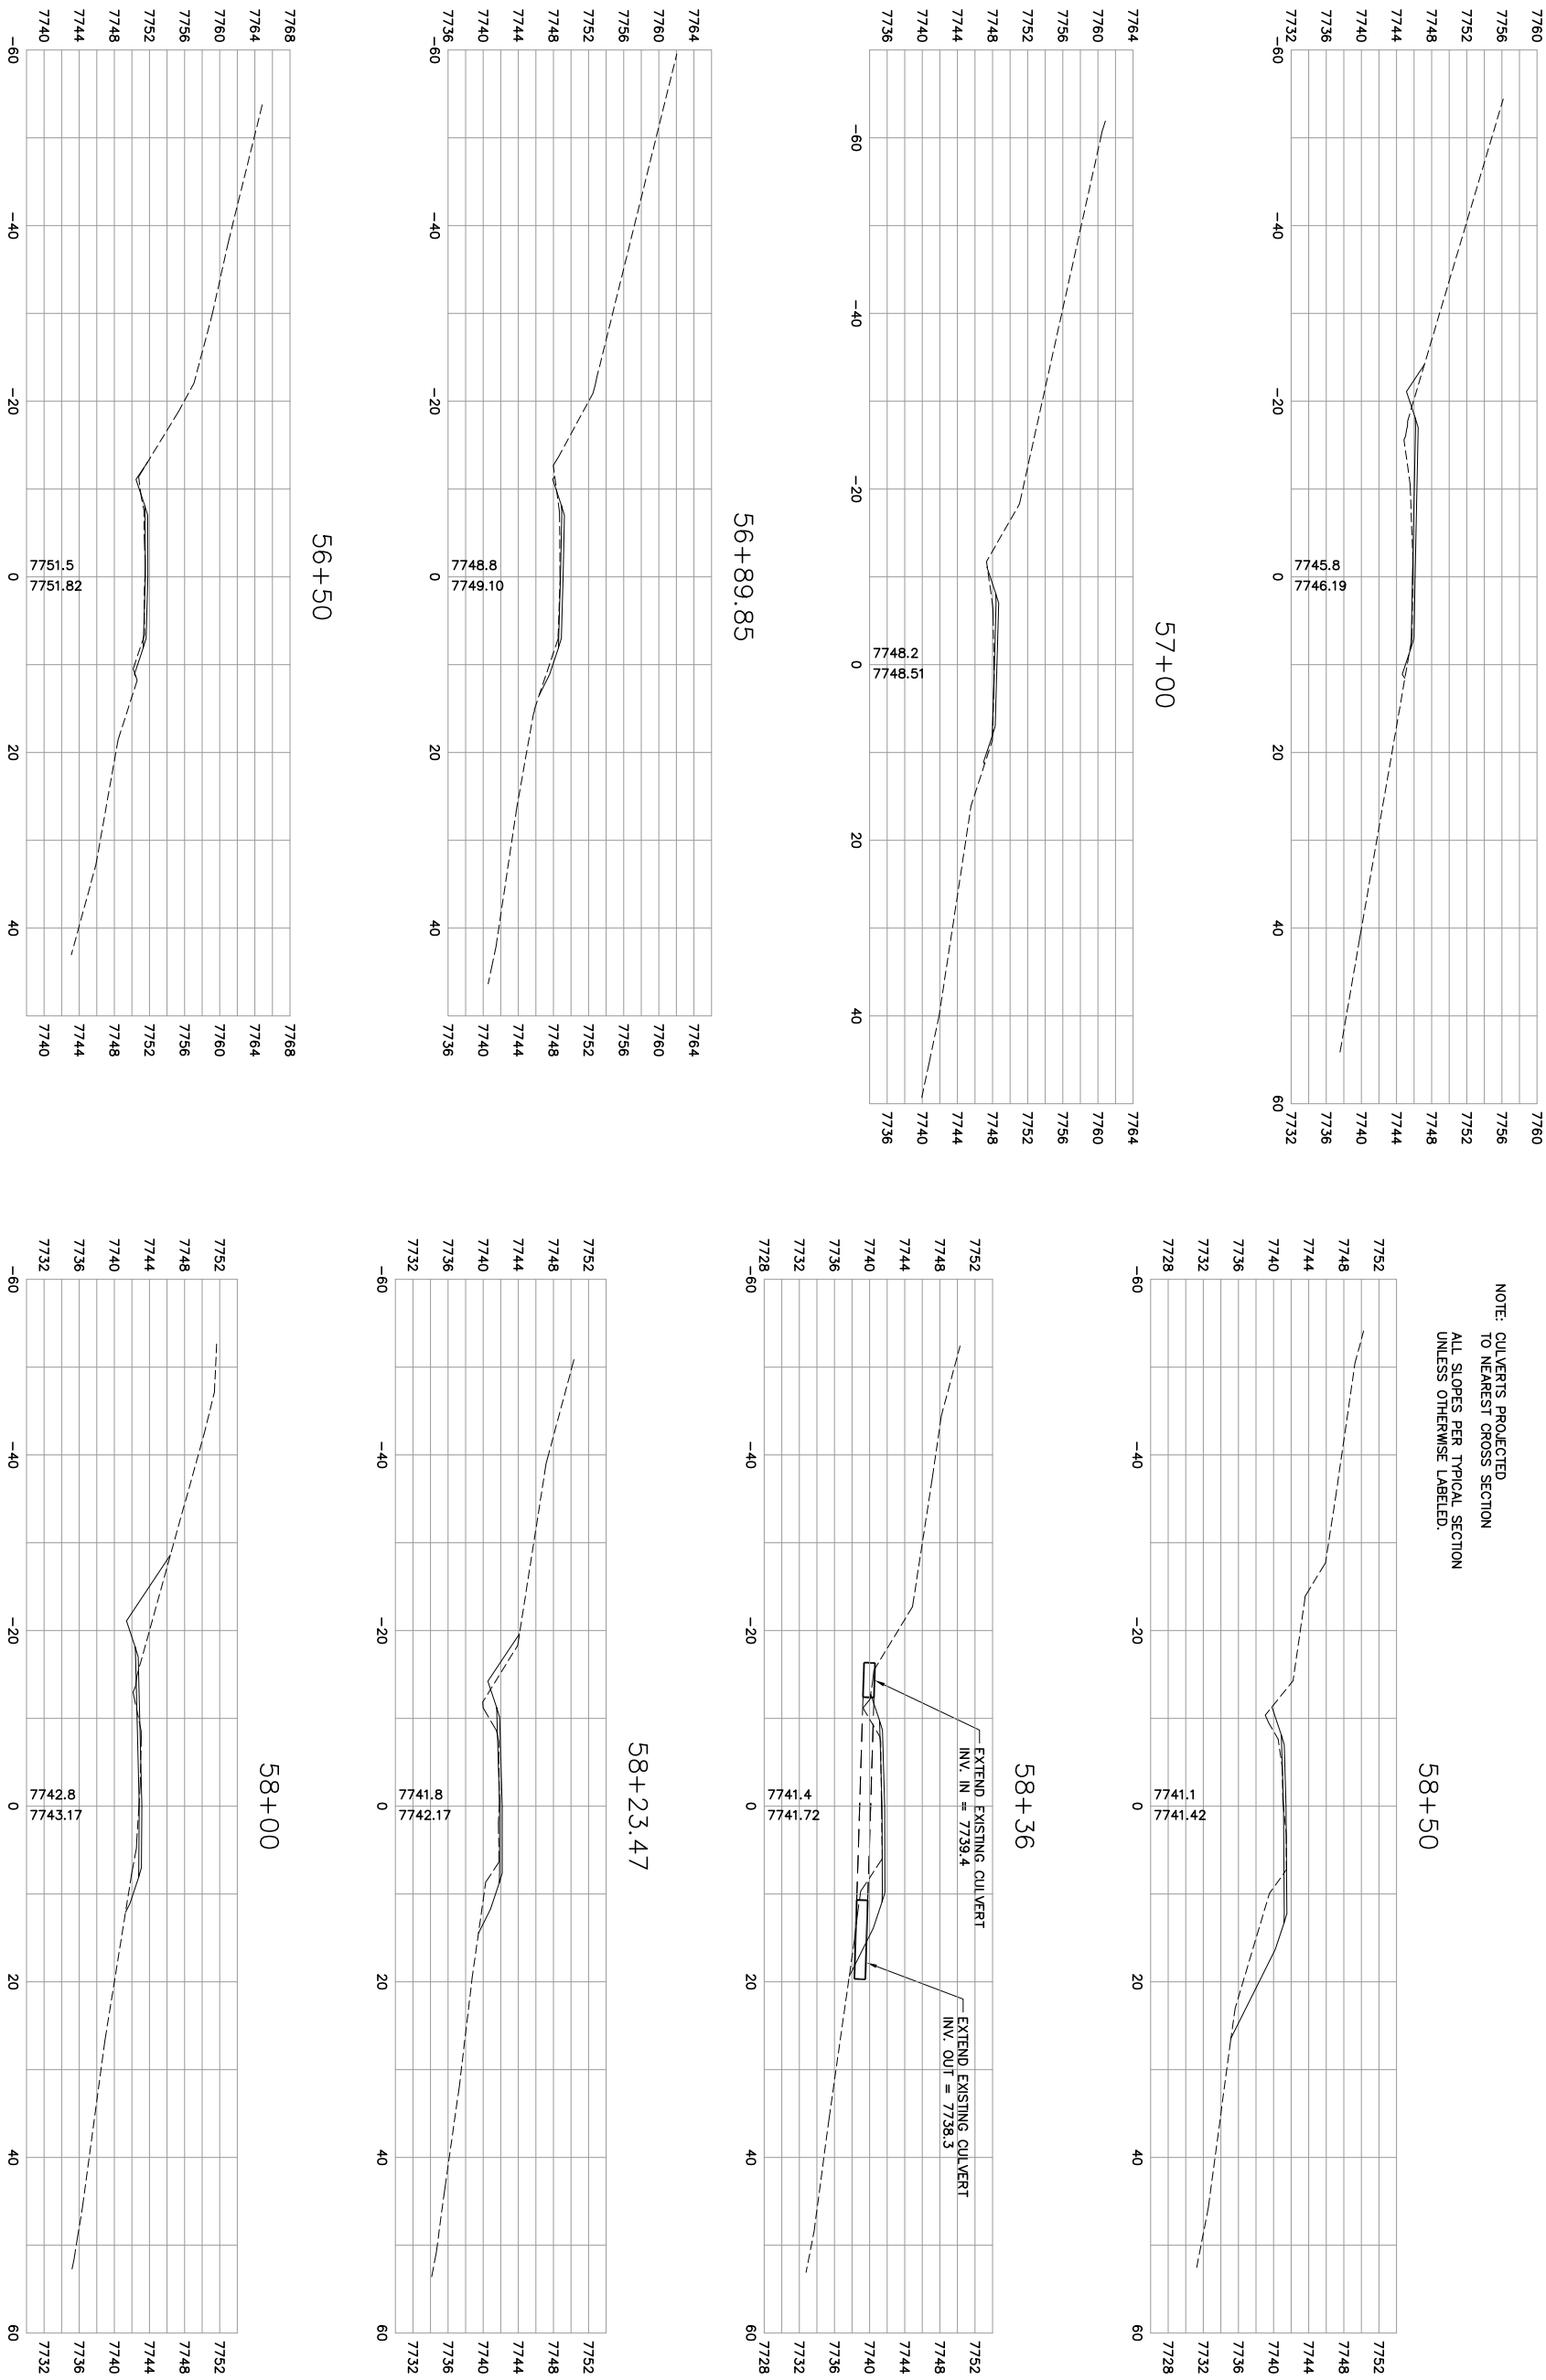

NOTE: CULVERTS PROJECTED TO NEAREST CROSS SECTION

ALL SLOPES PER TYPICAL SECTION UNLESS OTHERWISE LABELED.

AG-0355-S-09-0004

Sheet No. XS-24

GreatWest engineering

GREAT WEST ENGINEERING
2030 11th. AVENUE
HELENA, MT 59601
(406) 449-8627, FAX (406) 449-8631

U.S.D.A. FOREST SERVICE – REGION 1
BEARTOOTH RANGER DISTRICT – CUSTER NATIONAL FOREST

RECONSTRUCTION OF WEST FORK ROCK CREEK ROAD #2071
PHASE III
CROSS SECTIONS – STA. 56+50 TO STA. 58+50

WARNING
0 ? 1
IF THIS BAR DOES NOT MEASURE 1" THEN DRAWING IS NOT TO SCALE

No.	Revision	By	Date
1	50% SUBMITTAL	WBL	6/23/06
2	95% SUBMITTAL	WBL	8/31/06
3	CONST. PLANS	WBL	11/10/06

AG-0355-S-09-0004

NOTE: CULVERTS PROJECTED TO NEAREST CROSS SECTION

ALL SLOPES PER TYPICAL SECTION UNLESS OTHERWISE LABELED.

59+38.80

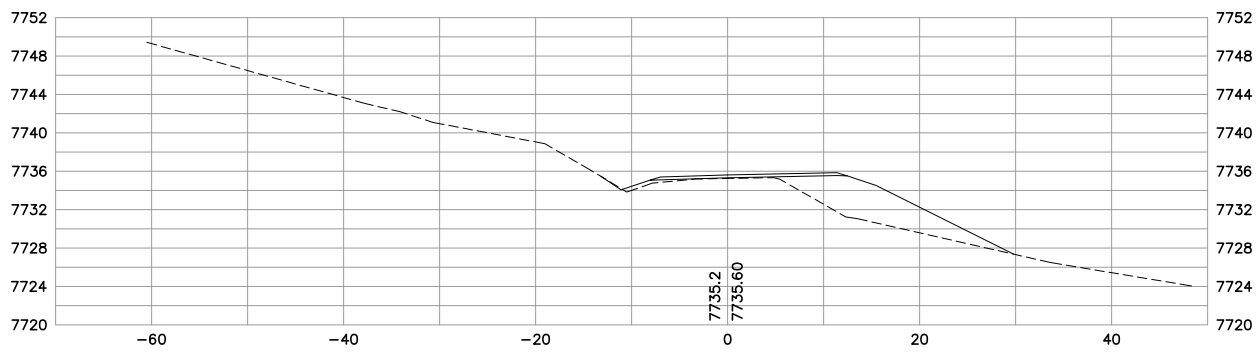

59+00

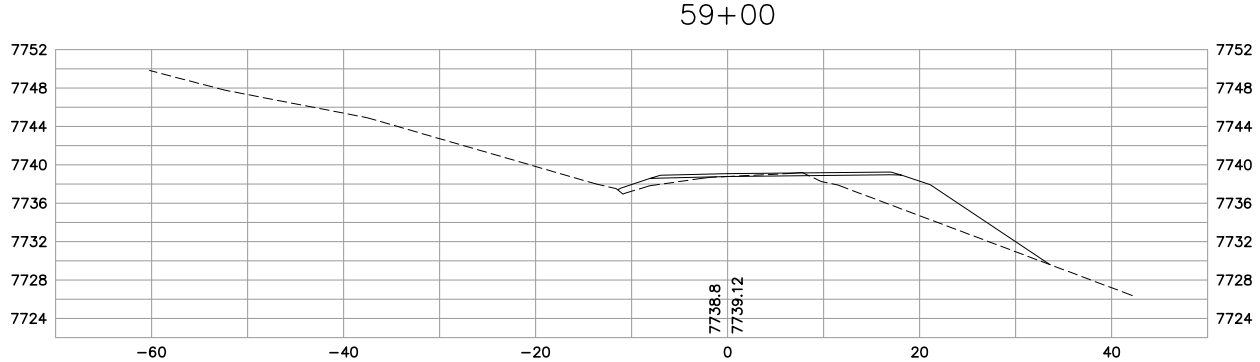

58+58.68

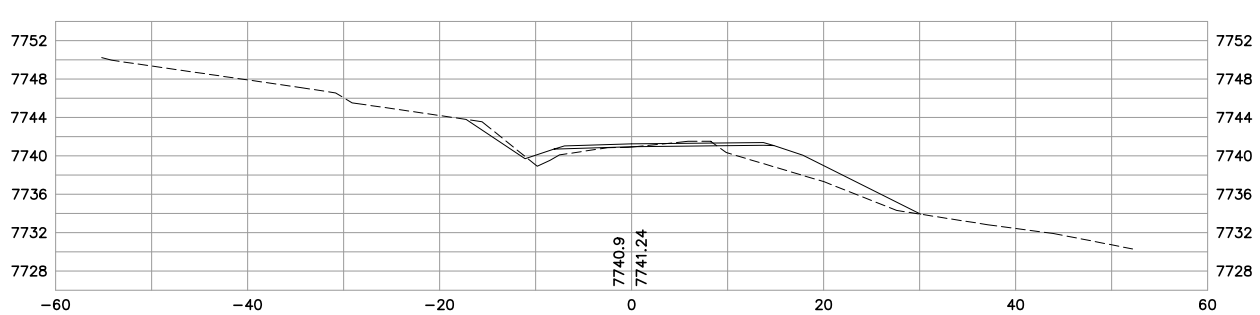

60+50

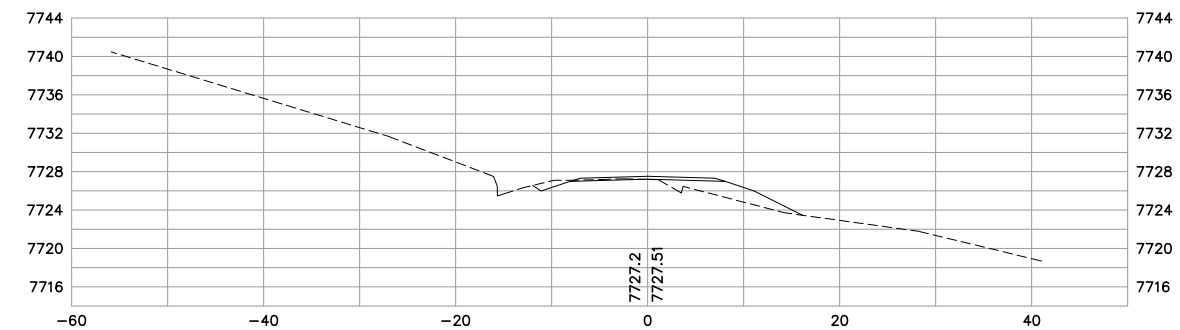

60+00

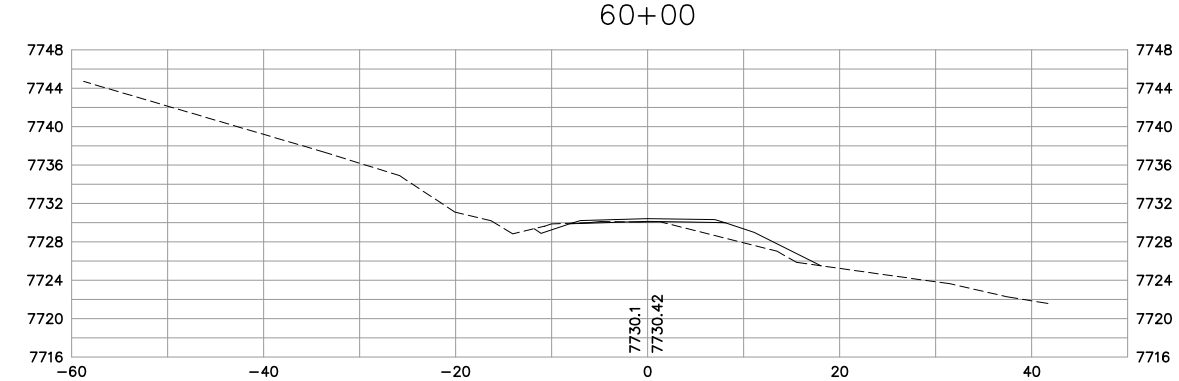

59+50

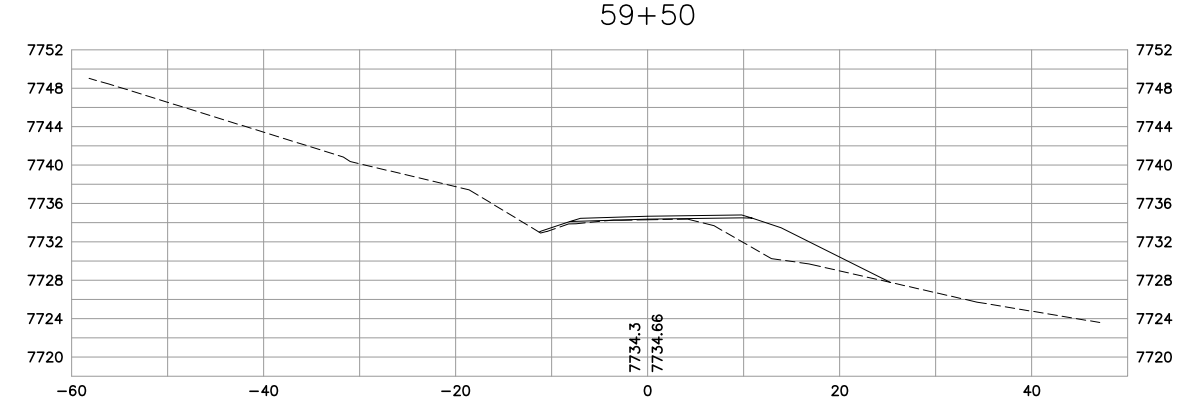

No.	Revision	By	Date
1	50% SUBMITTAL	WBL	6/23/06
2	95% SUBMITTAL	WBL	8/31/06
3	CONST. PLANS	WBL	11/10/06

WARNING 0 1 2 IF THIS BAR DOES NOT MEASURE 1" THEN DRAWING IS NOT TO SCALE

U.S.D.A. FOREST SERVICE – REGION 1
BEARTOOTH RANGER DISTRICT – CUSTER NATIONAL FOREST
RECONSTRUCTION OF WEST FORK ROCK CREEK ROAD #2071
PHASE III
CROSS SECTIONS – STA. 8+58.68 TO STA. 60+50

GREAT WEST ENGINEERING
2030 11th AVENUE
HELENA, MT 59601
(406) 449-8627, FAX (406) 449-8631

GreatWest engineering

Sheet No.
XS-25

JPS - cross-sec-layout-2.dwg - Mon, 21 Aug 2006 - 15:13

AG-0355-S-09-0004

NOTE: CULVERTS PROJECTED TO NEAREST CROSS SECTION

ALL SLOPES PER TYPICAL SECTION UNLESS OTHERWISE LABELED.

62+00

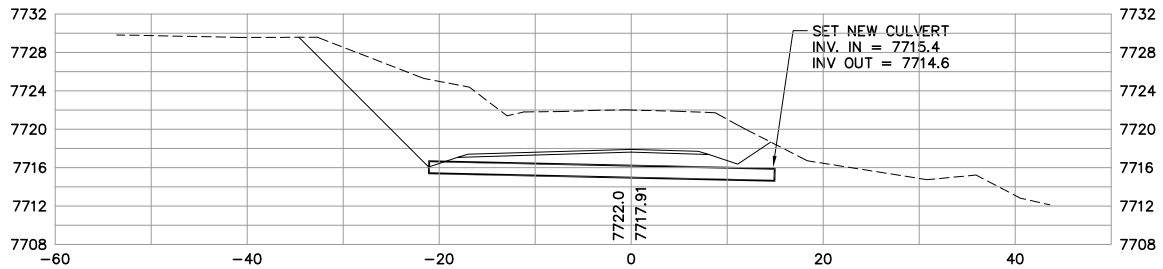

61+50

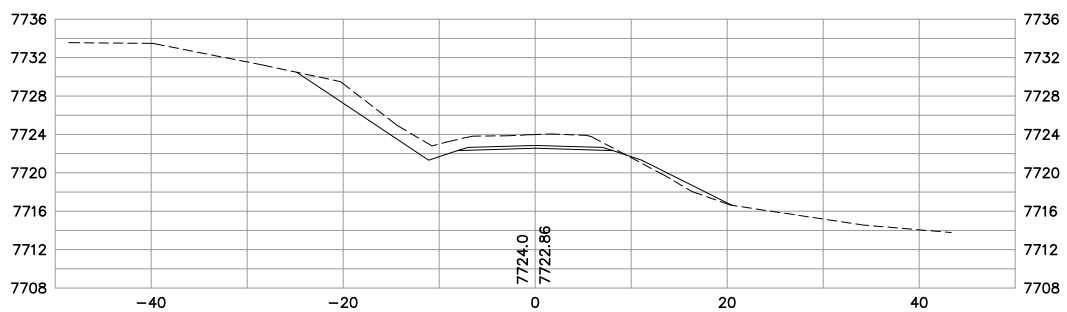

61+03.14

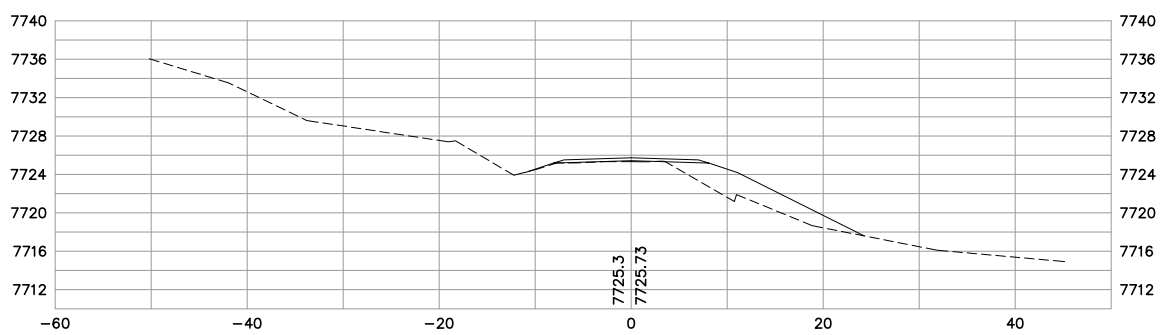

60+91

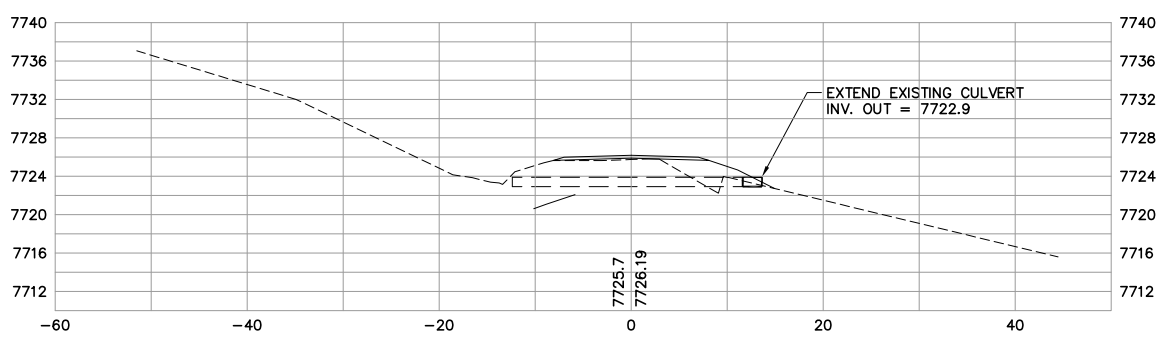

63+05.41

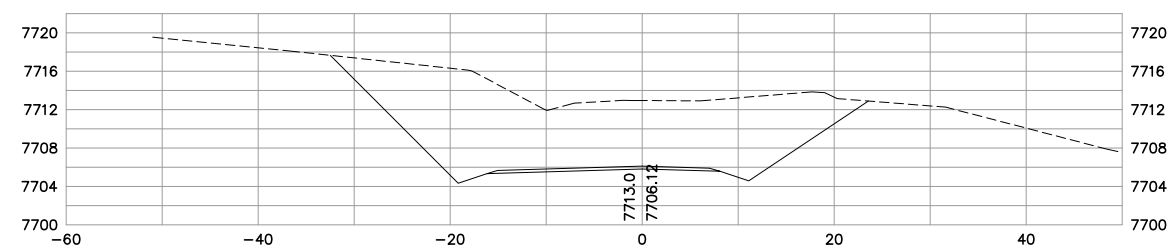

63+00

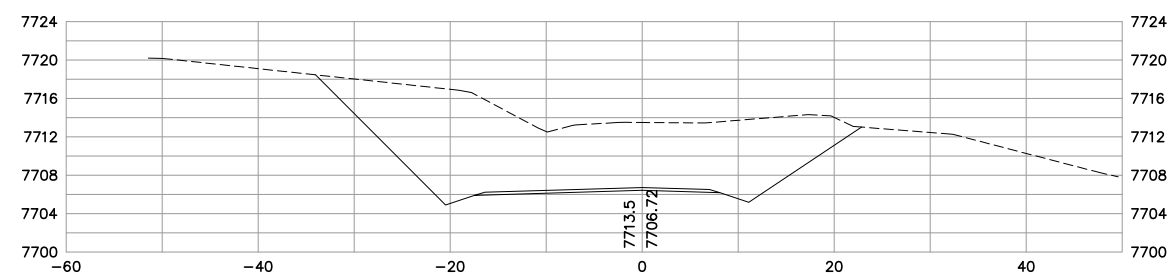

62+50

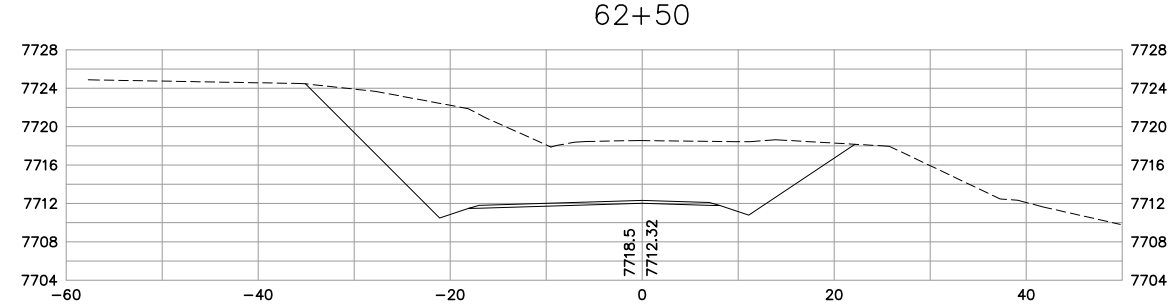

62+08.34

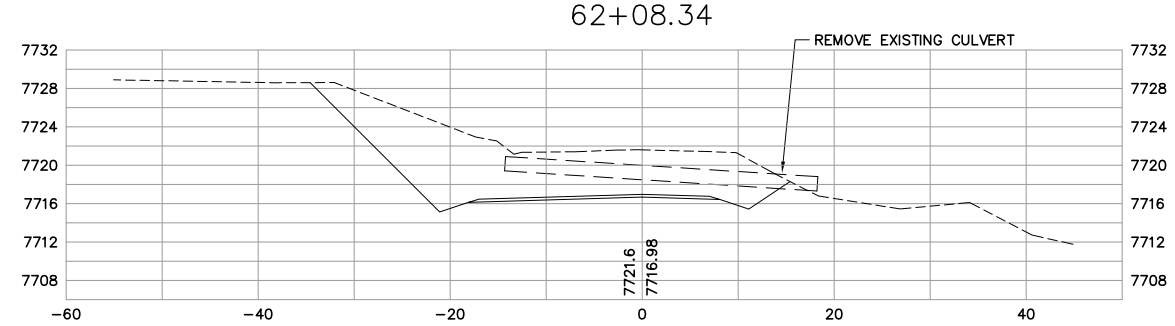

No.	Revision	By	Date
1	50% SUBMITTAL	WBL	6/23/06
2	95% SUBMITTAL	WBL	8/31/06
3	CONST. PLANS	WBL	11/10/06

WARNING
0 1 2
IF THIS BAR DOES NOT MEASURE 1" THEN DRAWING IS NOT TO SCALE

U.S.D.A. FOREST SERVICE – REGION 1
BEARTOOTH RANGER DISTRICT – CUSTER NATIONAL FOREST
RECONSTRUCTION OF WEST FORK ROCK CREEK ROAD #2071
PHASE III
CROSS SECTIONS – STA. 60+91 TO STA. 63+05.41

GREAT WEST ENGINEERING
2030 11th AVENUE
HELENA, MT 59601
(406) 449-8627, FAX (406) 449-8631

Sheet No.
XS–26

JPS - cross-sec-layout-2.dwg - Mon, 21 Aug 2006 - 15:13

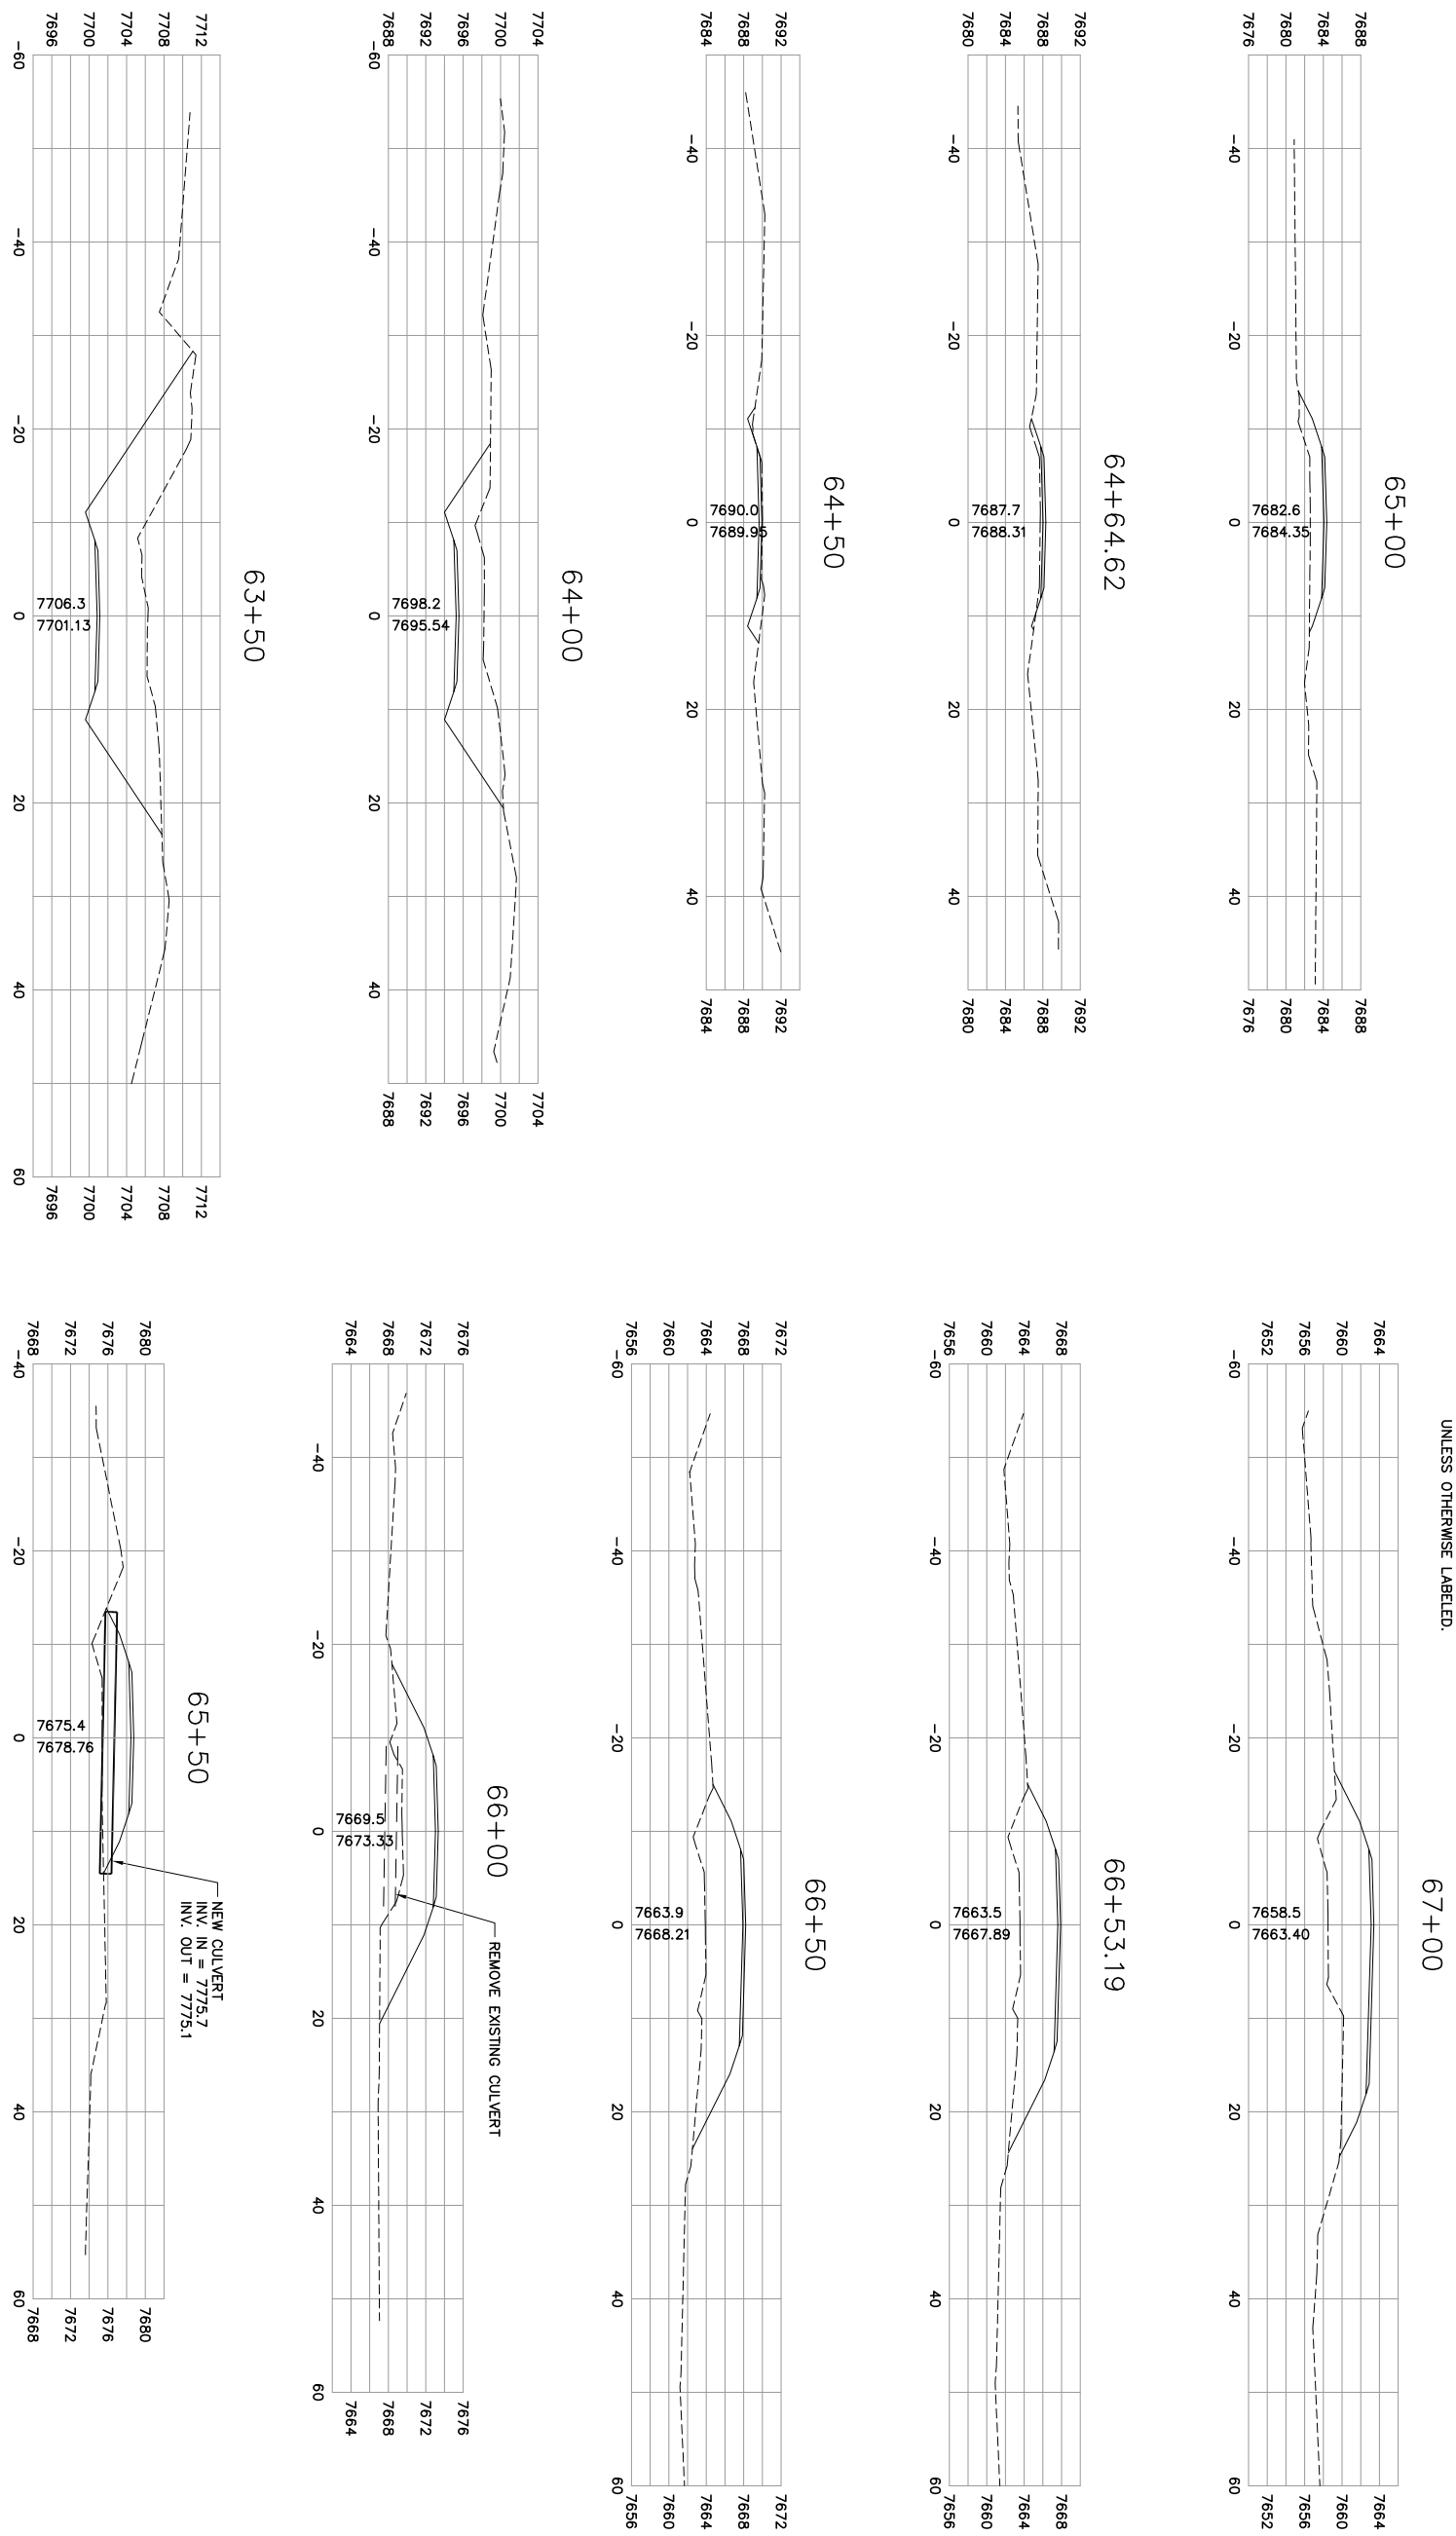

AG-0355-S-09-0004

Sheet No. XS-27

GREAT WEST ENGINEERING
2030 11th. AVENUE
HELENA, MT 59601
(406) 449-8627, FAX (406) 449-8631

U.S.D.A. FOREST SERVICE – REGION 1
BEARTOOTH RANGER DISTRICT – CUSTER NATIONAL FOREST

RECONSTRUCTION OF WEST FORK ROCK CREEK ROAD #2071
PHASE III
CROSS SECTIONS – STA. 63+50 TO STA. 67+00

WARNING
0 ? 1
IF THIS BAR DOES NOT MEASURE 1" THEN DRAWING IS NOT TO SCALE

No.	Revision	By	Date
1	50% SUBMITTAL	WBL	6/23/06
2	95% SUBMITTAL	WBL	8/31/06
3	CONST. PLANS	WBL	11/10/06

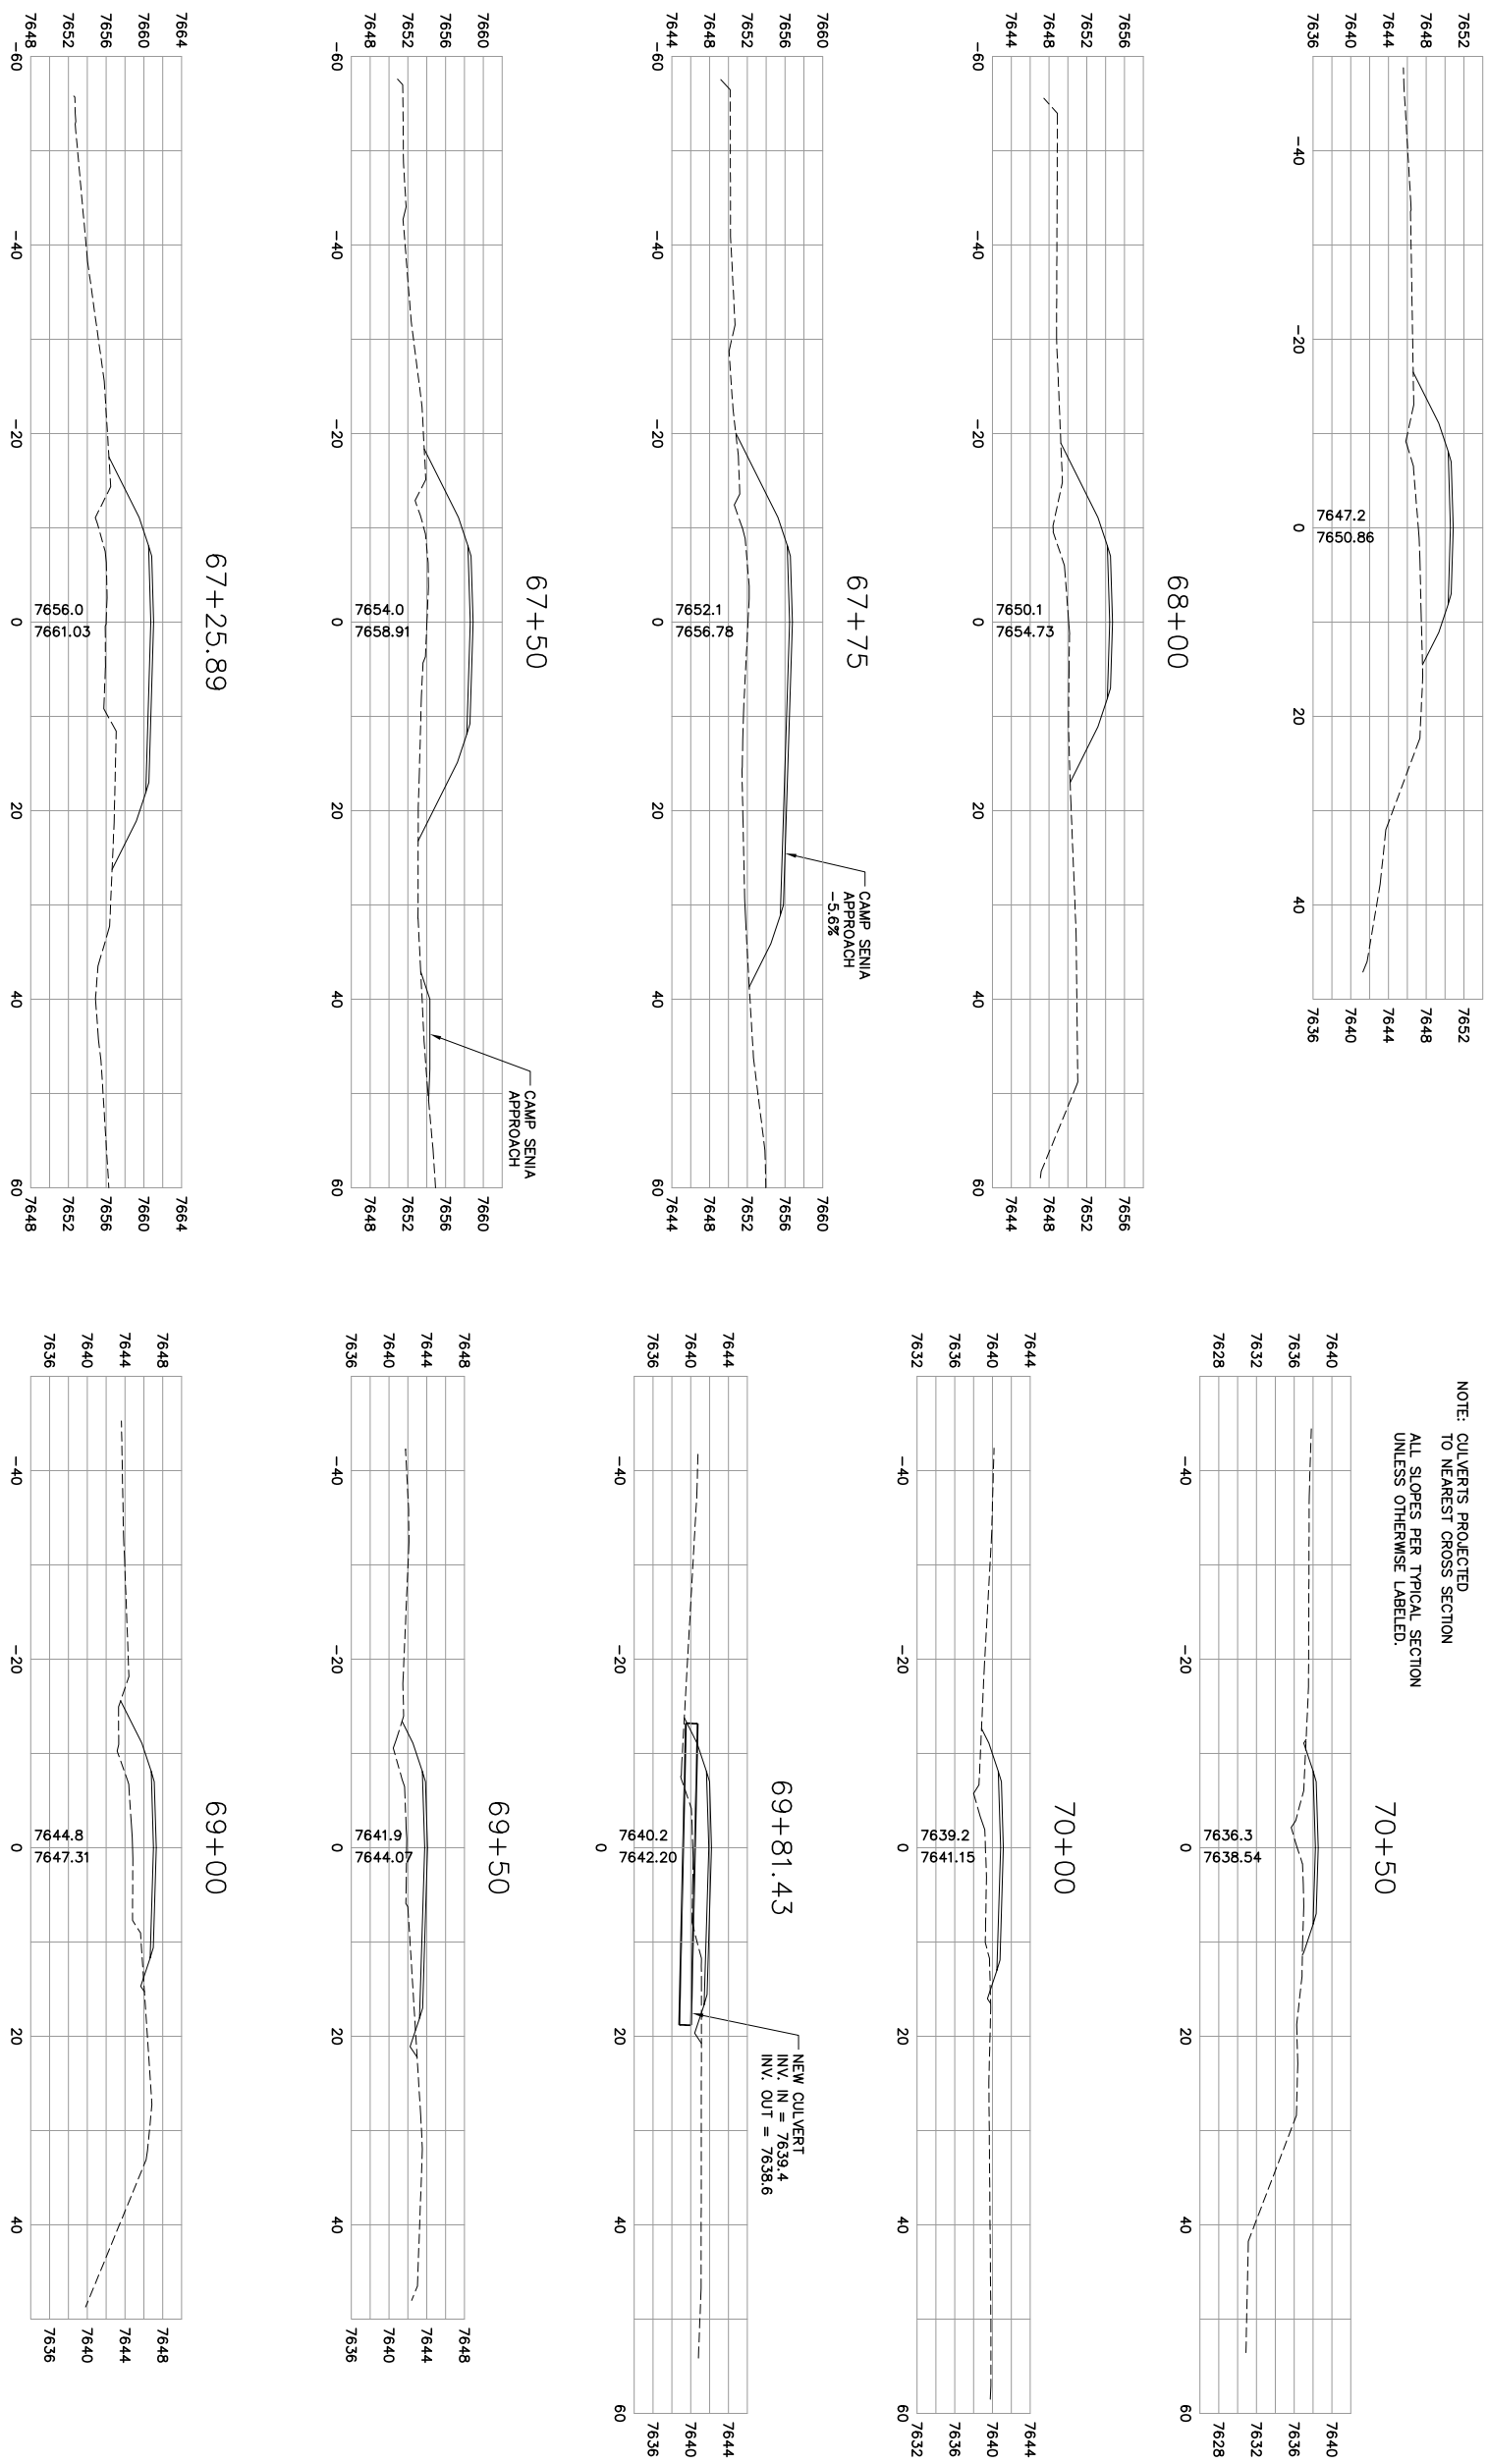

AG-0355-S-09-0004

Sheet No. XS-28

GreatWest engineering

GREAT WEST ENGINEERING
2030 11th. AVENUE
HELENA, MT 59601
(406) 449-8627, FAX (406) 449-8631

U.S.D.A. FOREST SERVICE – REGION 1
BEARTOOTH RANGER DISTRICT – CUSTER NATIONAL FOREST

RECONSTRUCTION OF WEST FORK ROCK CREEK ROAD #2071
PHASE III
CROSS SECTIONS – STA. 67+25.89 TO STA. 70+50

WARNING
0 ? 1
IF THIS BAR DOES NOT MEASURE 1" THEN DRAWING IS NOT TO SCALE

No.	Revision	By	Date
1	50% SUBMITTAL	WBL	6/23/06
2	95% SUBMITTAL	WBL	8/31/06
3	CONST. PLANS	WBL	11/10/06

NOTE: CULVERTS PROJECTED
TO NEAREST CROSS SECTION

ALL SLOPES PER TYPICAL SECTION
UNLESS OTHERWISE LABELED.

72+50

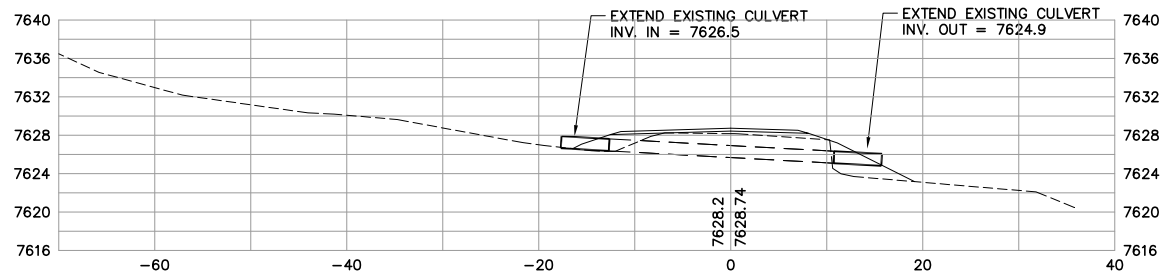

72+16.65

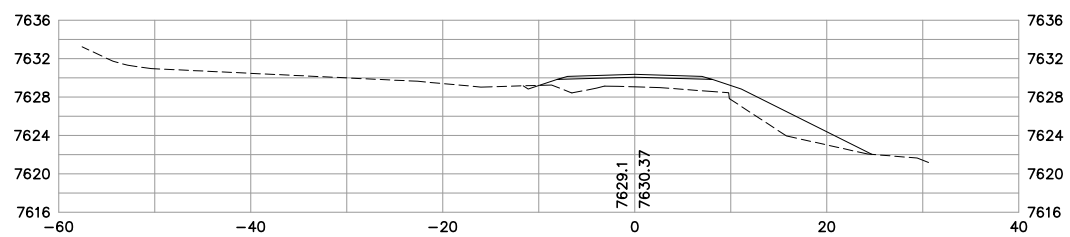

72+00

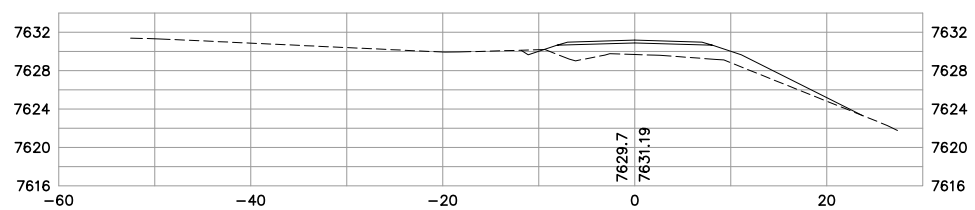

71+50

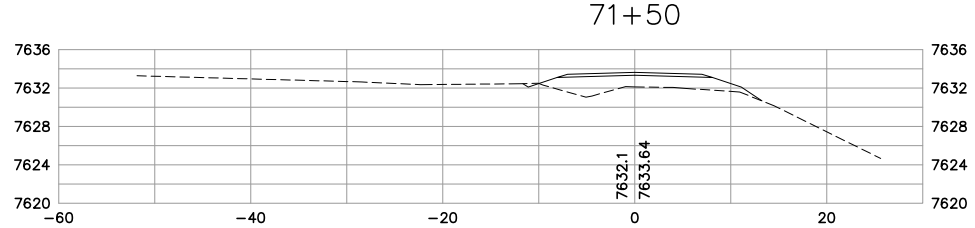

71+00

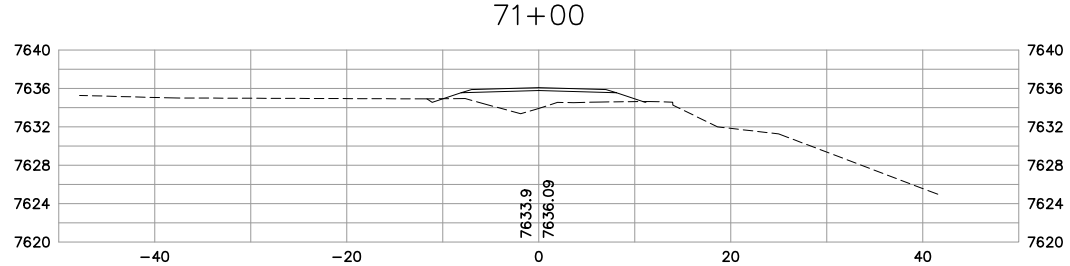

74+00

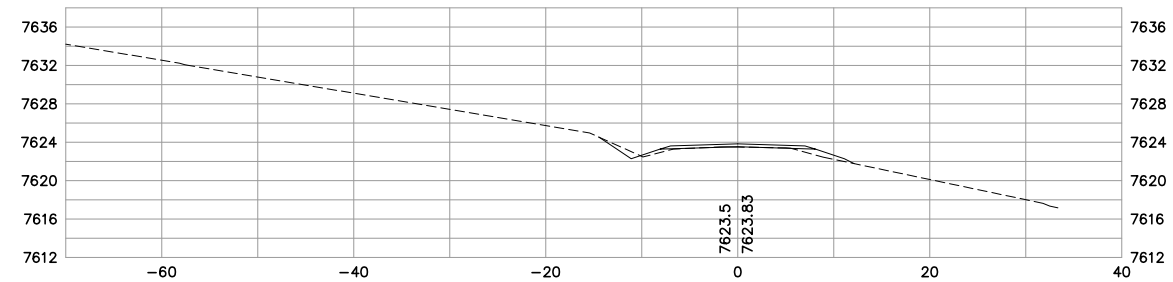

73+80.07

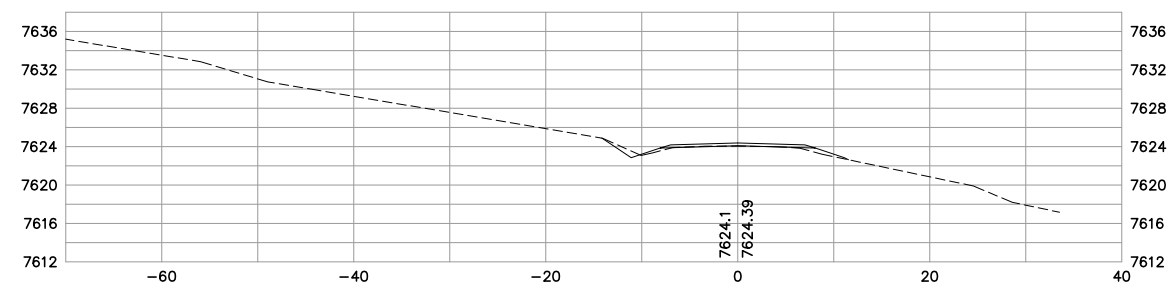

73+50

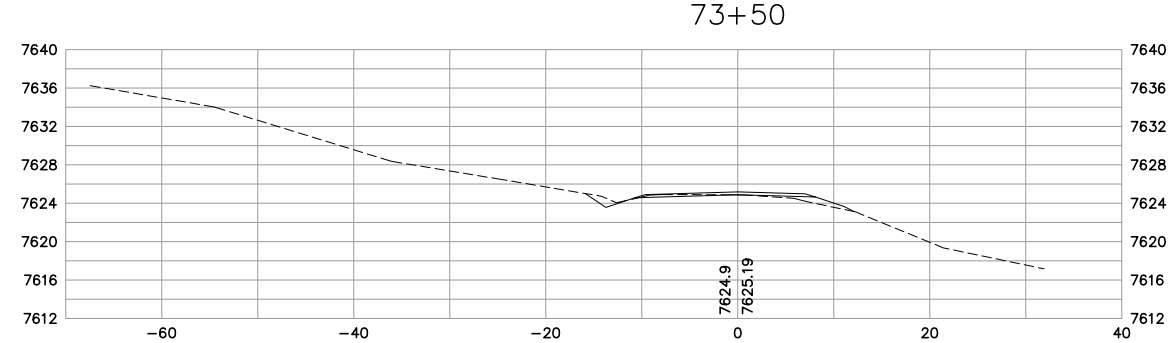

73+00

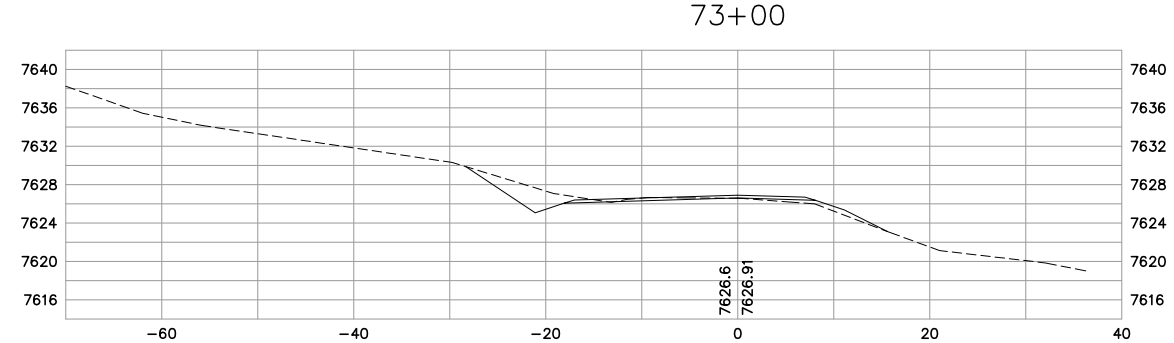

AG-0355-S-09-0004

No.	Revision	By	Date
1	50% SUBMITTAL	WBL	6/23/06
2	95% SUBMITTAL	WBL	8/31/06
3	CONST. PLANS	WBL	11/10/06

WARNING
0 1 2
IF THIS BAR DOES NOT MEASURE 1" THEN DRAWING IS NOT TO SCALE

U.S.D.A. FOREST SERVICE – REGION 1
BEARTOOTH RANGER DISTRICT – CUSTER NATIONAL FOREST
RECONSTRUCTION OF WEST FORK ROCK CREEK ROAD #2071
PHASE III
CROSS SECTIONS – STA. 71+00 TO STA. 74+00

GREAT WEST ENGINEERING
2030 11th AVENUE
HELENA, MT 59601
(406) 449-8627, FAX (406) 449-8631

GreatWest engineering

Sheet No.
XS-29

JPS - cross-sec-layout-2.dwg - Mon, 21 Aug 2006 - 15:13

NOTE: CULVERTS PROJECTED TO NEAREST CROSS SECTION

ALL SLOPES PER TYPICAL SECTION UNLESS OTHERWISE LABELED.

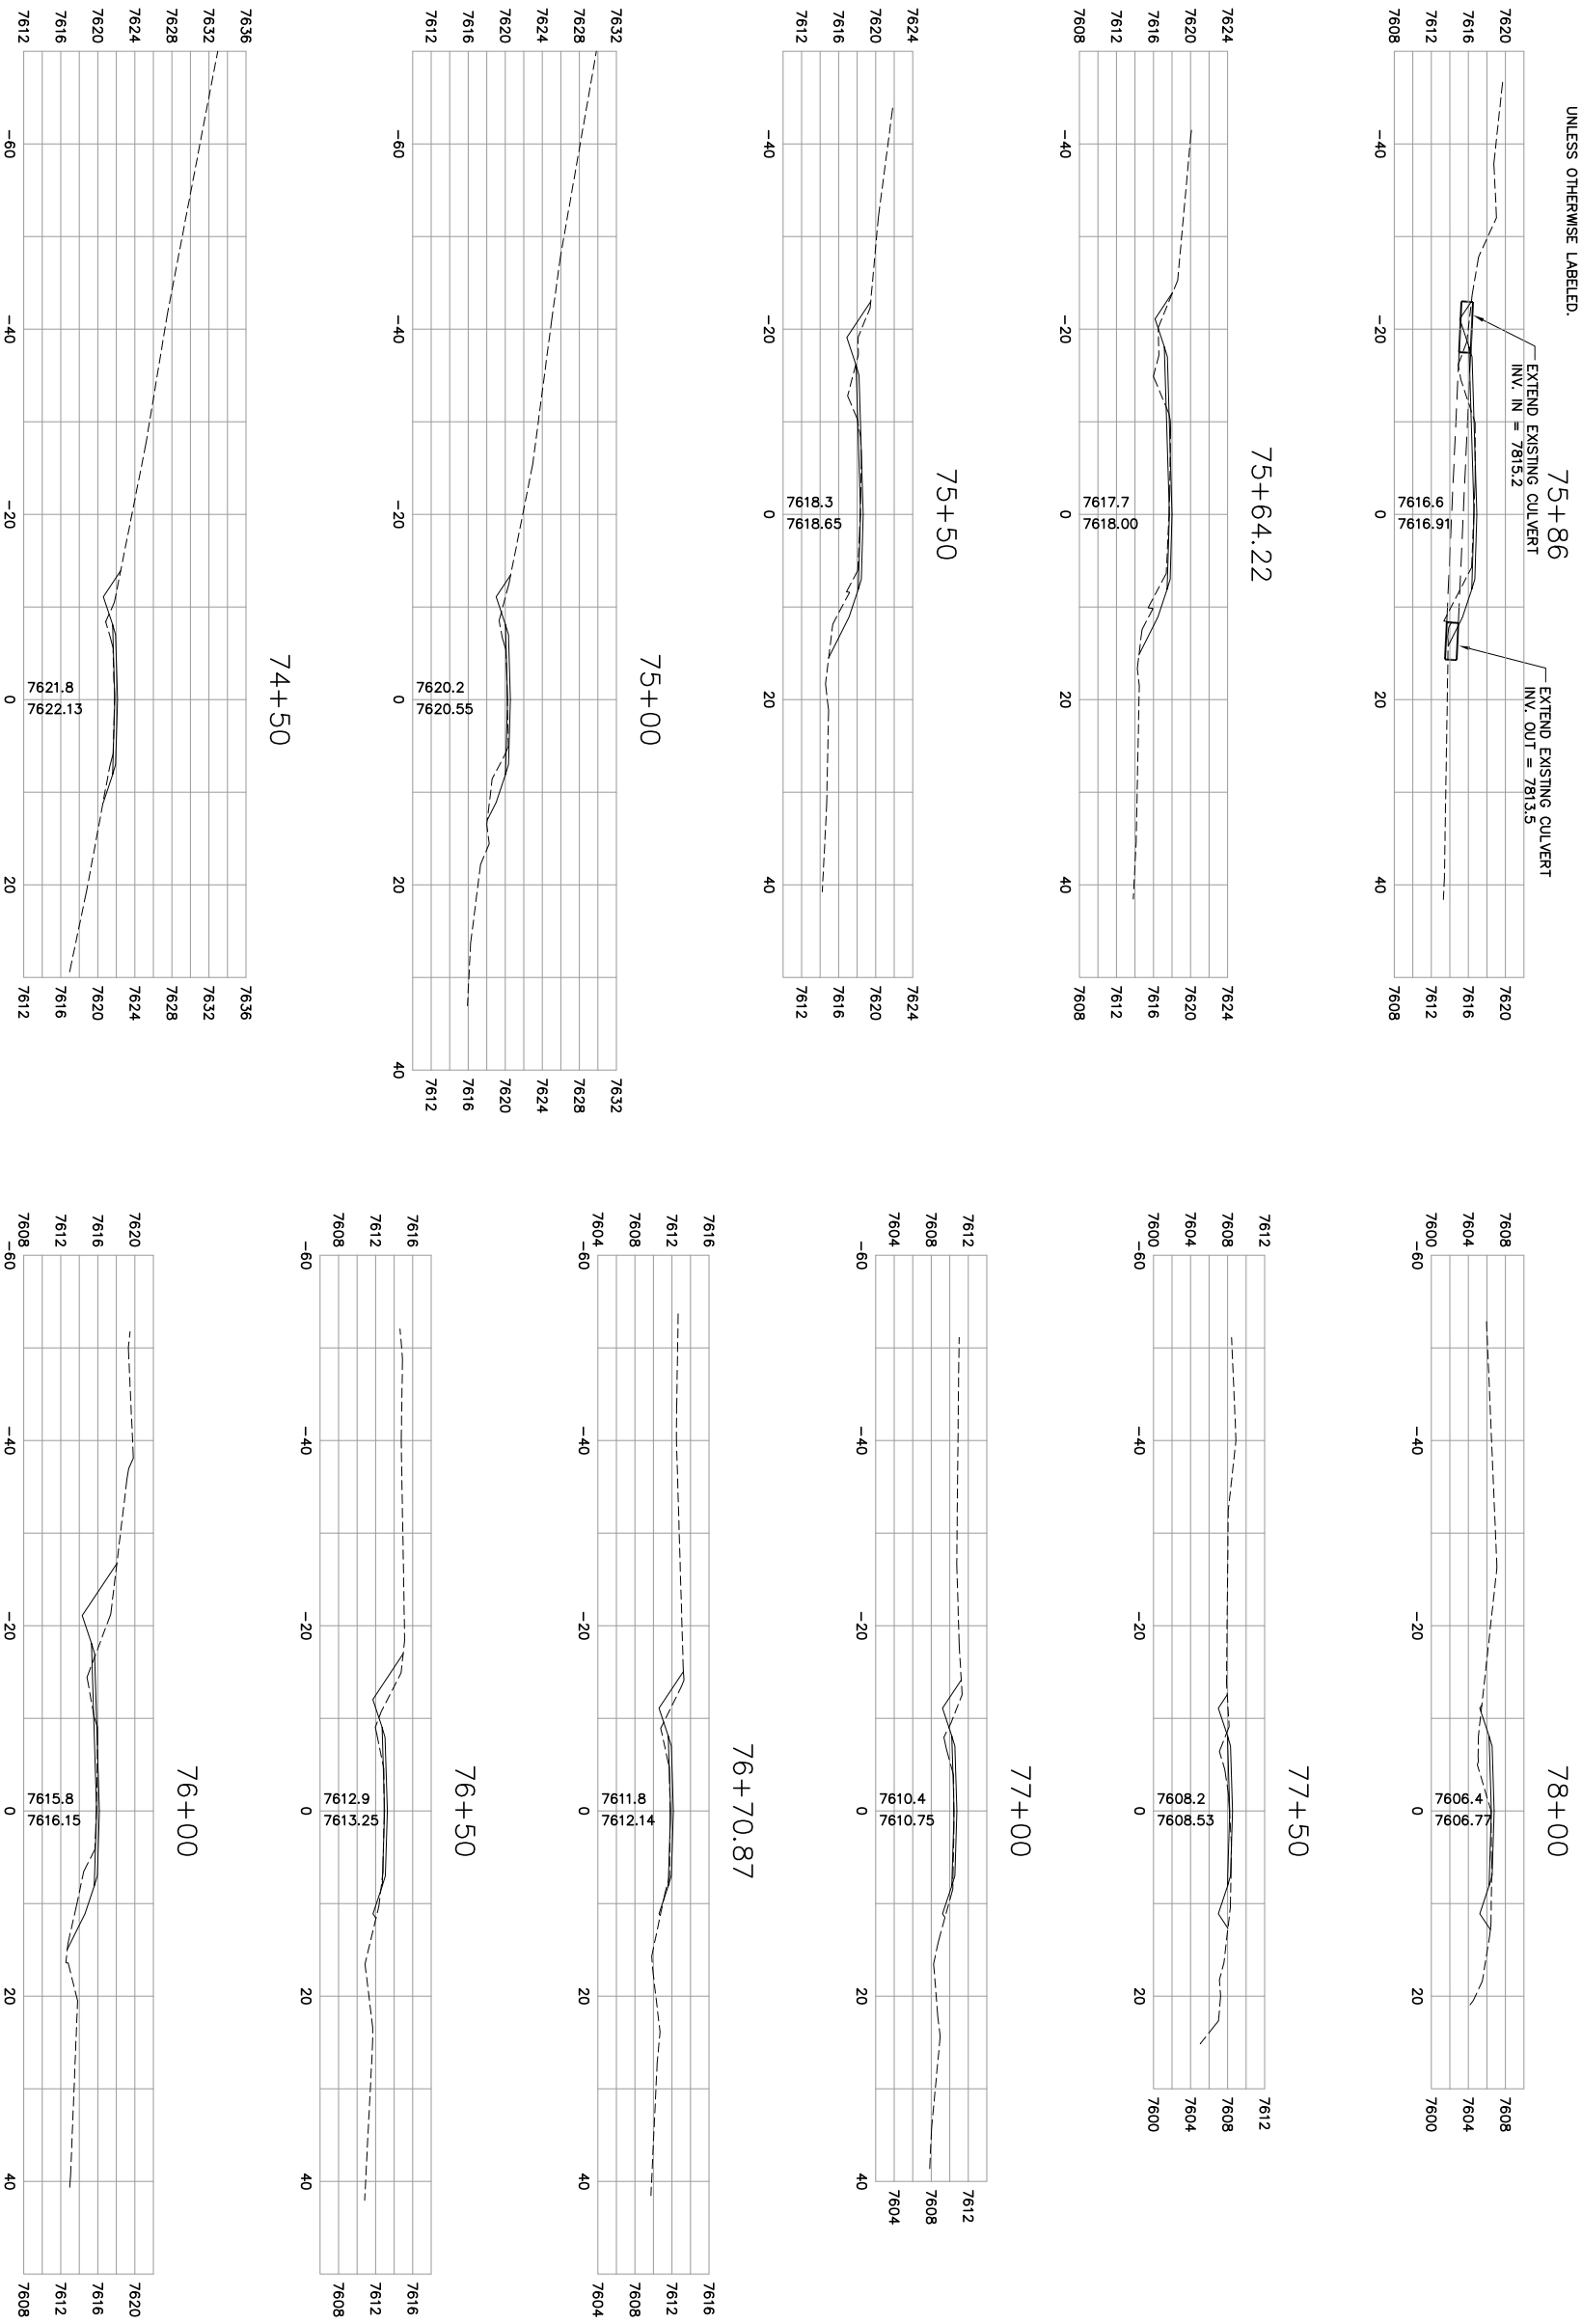

AG-0355-S-09-0004

Sheet No. XS-30

GREAT WEST ENGINEERING
2030 11th. AVENUE
HELENA, MT 59601
(406) 449-8627, FAX (406) 449-8631

U.S.D.A. FOREST SERVICE – REGION 1
BEARTOOTH RANGER DISTRICT – CUSTER NATIONAL FOREST

RECONSTRUCTION OF WEST FORK ROCK CREEK ROAD #2071
PHASE III
CROSS SECTIONS – STA. 74+50 TO STA. 78+00

WARNING
0 ? 1
IF THIS BAR DOES NOT MEASURE 1" THEN DRAWING IS NOT TO SCALE

No.	Revision	By	Date
1	50% SUBMITTAL	WBL	6/23/06
2	95% SUBMITTAL	WBL	8/31/06
3	CONST. PLANS	WBL	11/10/06

NOTE: CULVERTS PROJECTED TO NEAREST CROSS SECTION

ALL SLOPES PER TYPICAL SECTION UNLESS OTHERWISE LABELED.

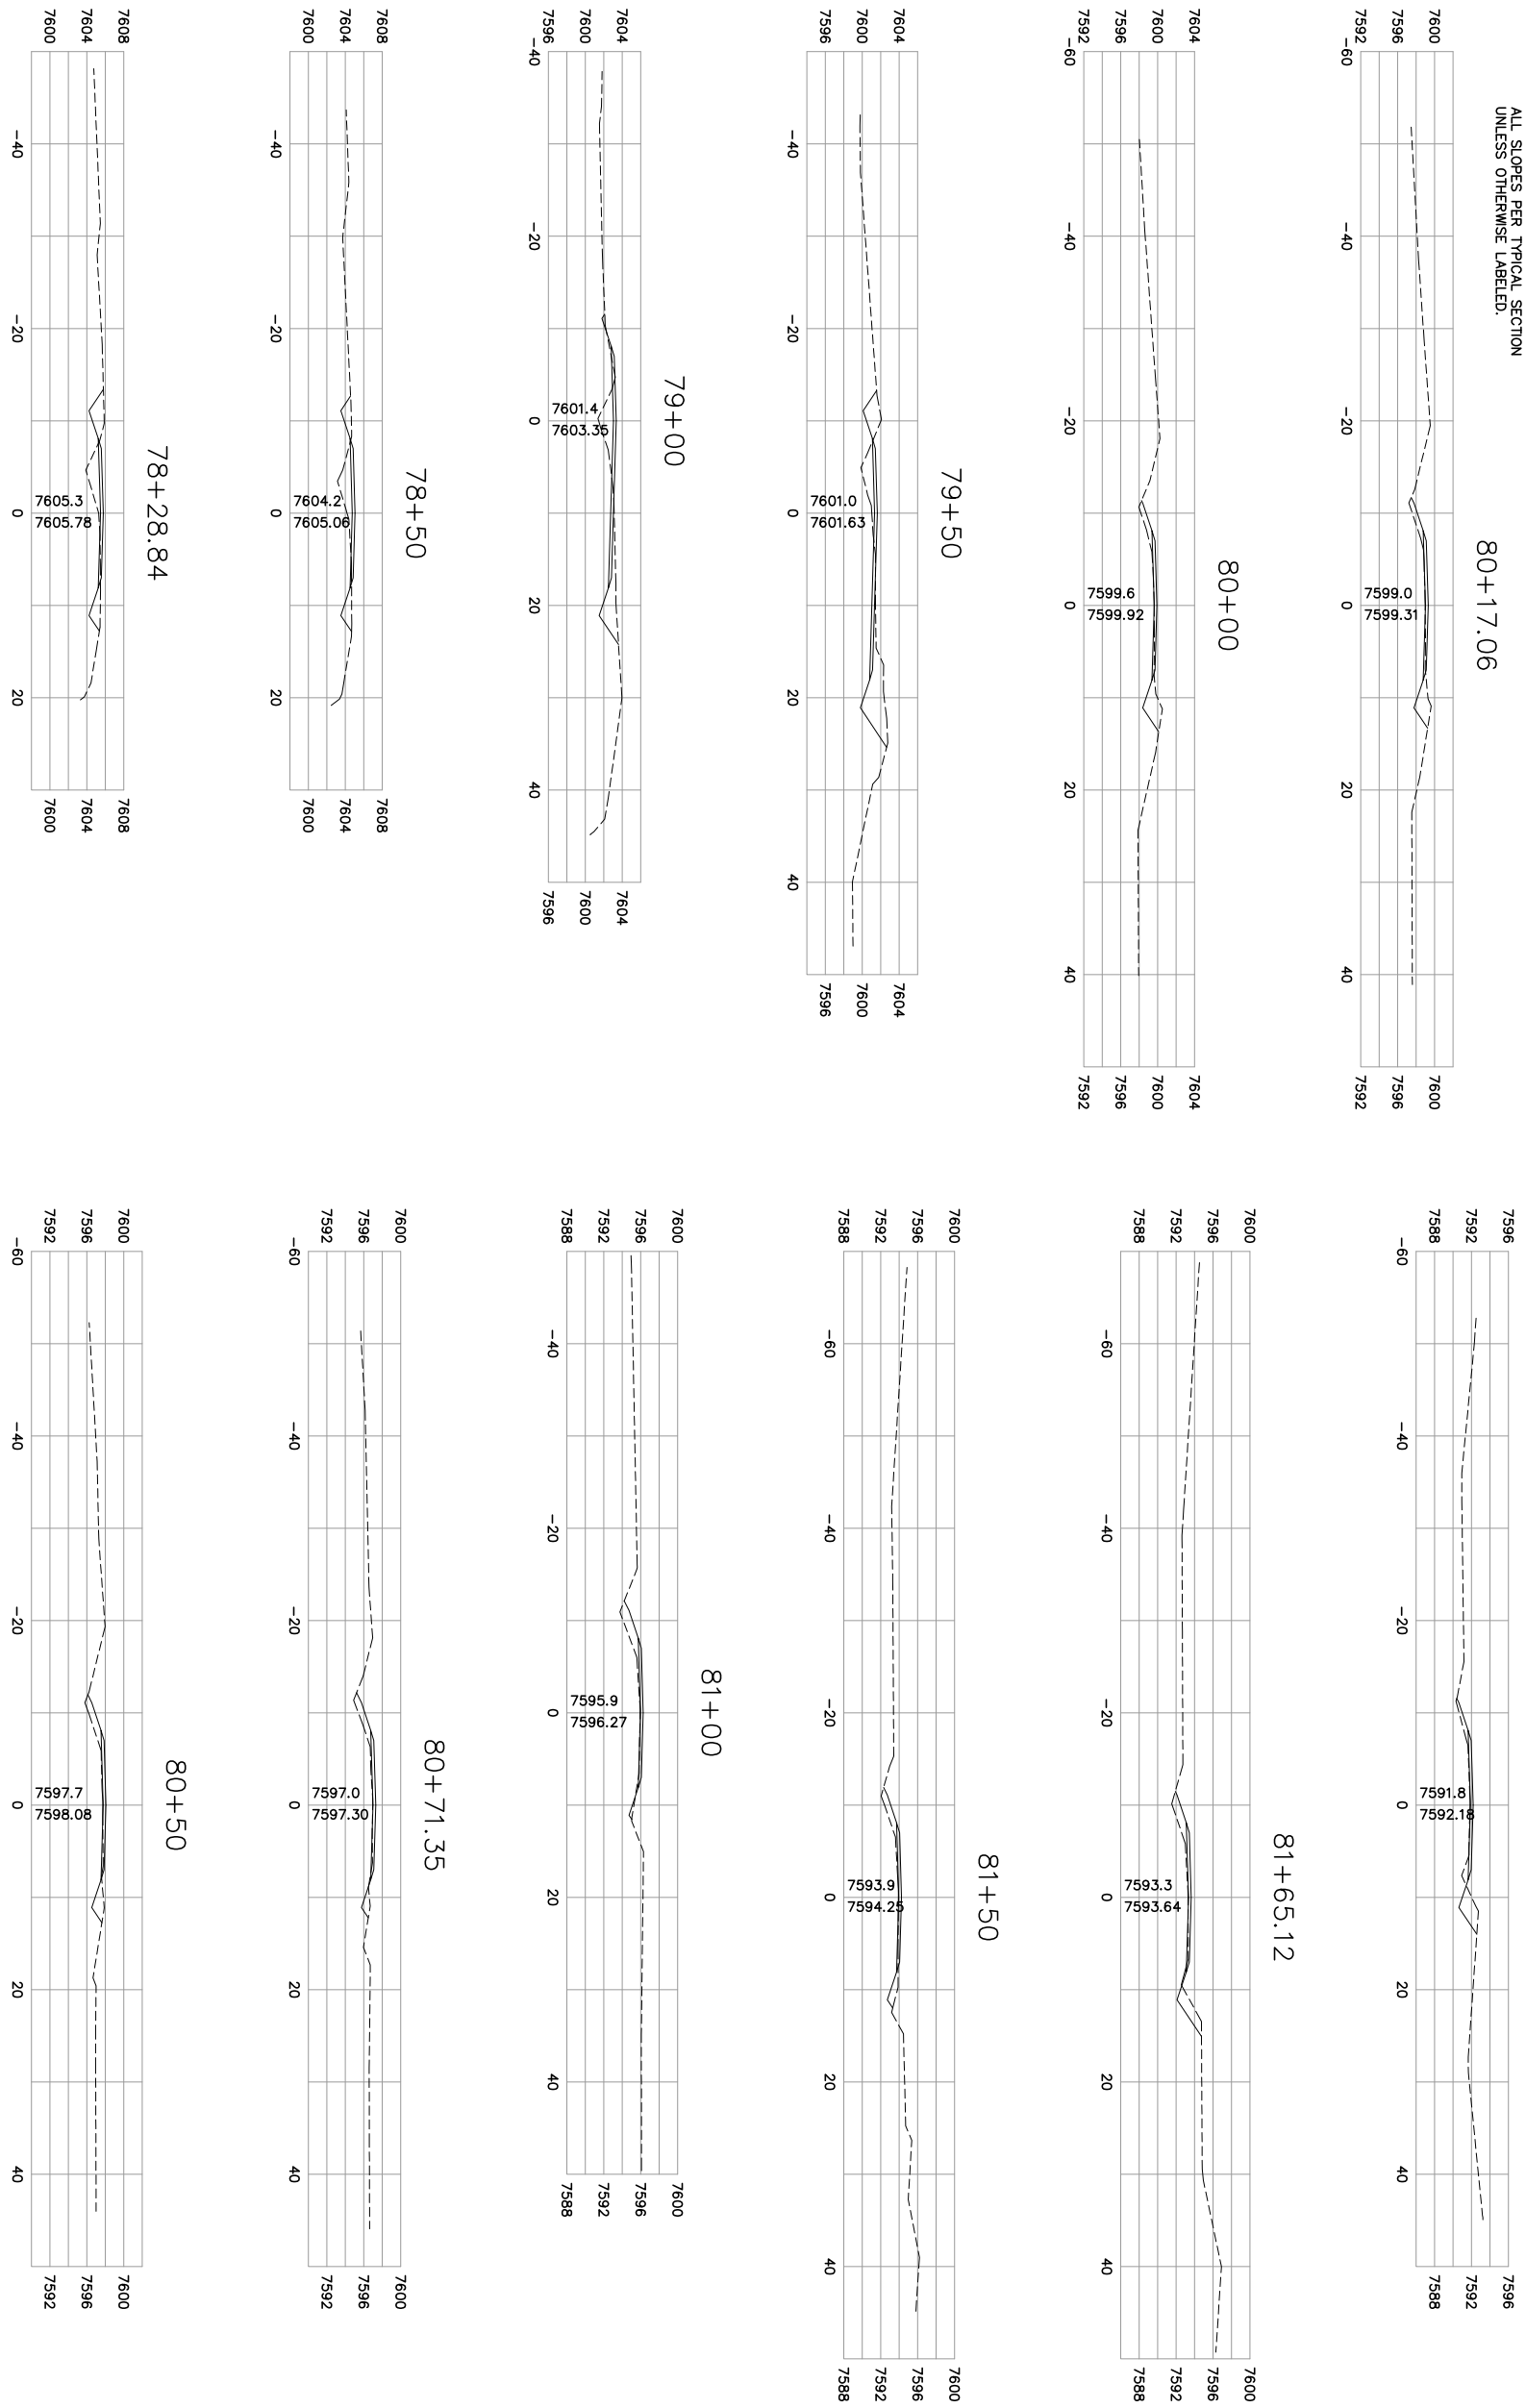

AG-0355-S-09-0004

Sheet No. XS-31

GreatWest engineering

GREAT WEST ENGINEERING
2030 11th. AVENUE
HELENA, MT 59601
(406) 449-8627, FAX (406) 449-8631

U.S.D.A. FOREST SERVICE – REGION 1
BEARTOOTH RANGER DISTRICT – CUSTER NATIONAL FOREST

RECONSTRUCTION OF WEST FORK ROCK CREEK ROAD #2071
PHASE III
CROSS SECTIONS – STA. 78+28.84 TO STA. 82+00

WARNING
0 ? 1
IF THIS BAR DOES NOT MEASURE 1" THEN DRAWING IS NOT TO SCALE

No.	Revision	By	Date
1	50% SUBMITTAL	WBL	6/23/06
2	95% SUBMITTAL	WBL	8/31/06
3	CONST. PLANS	WBL	11/10/06

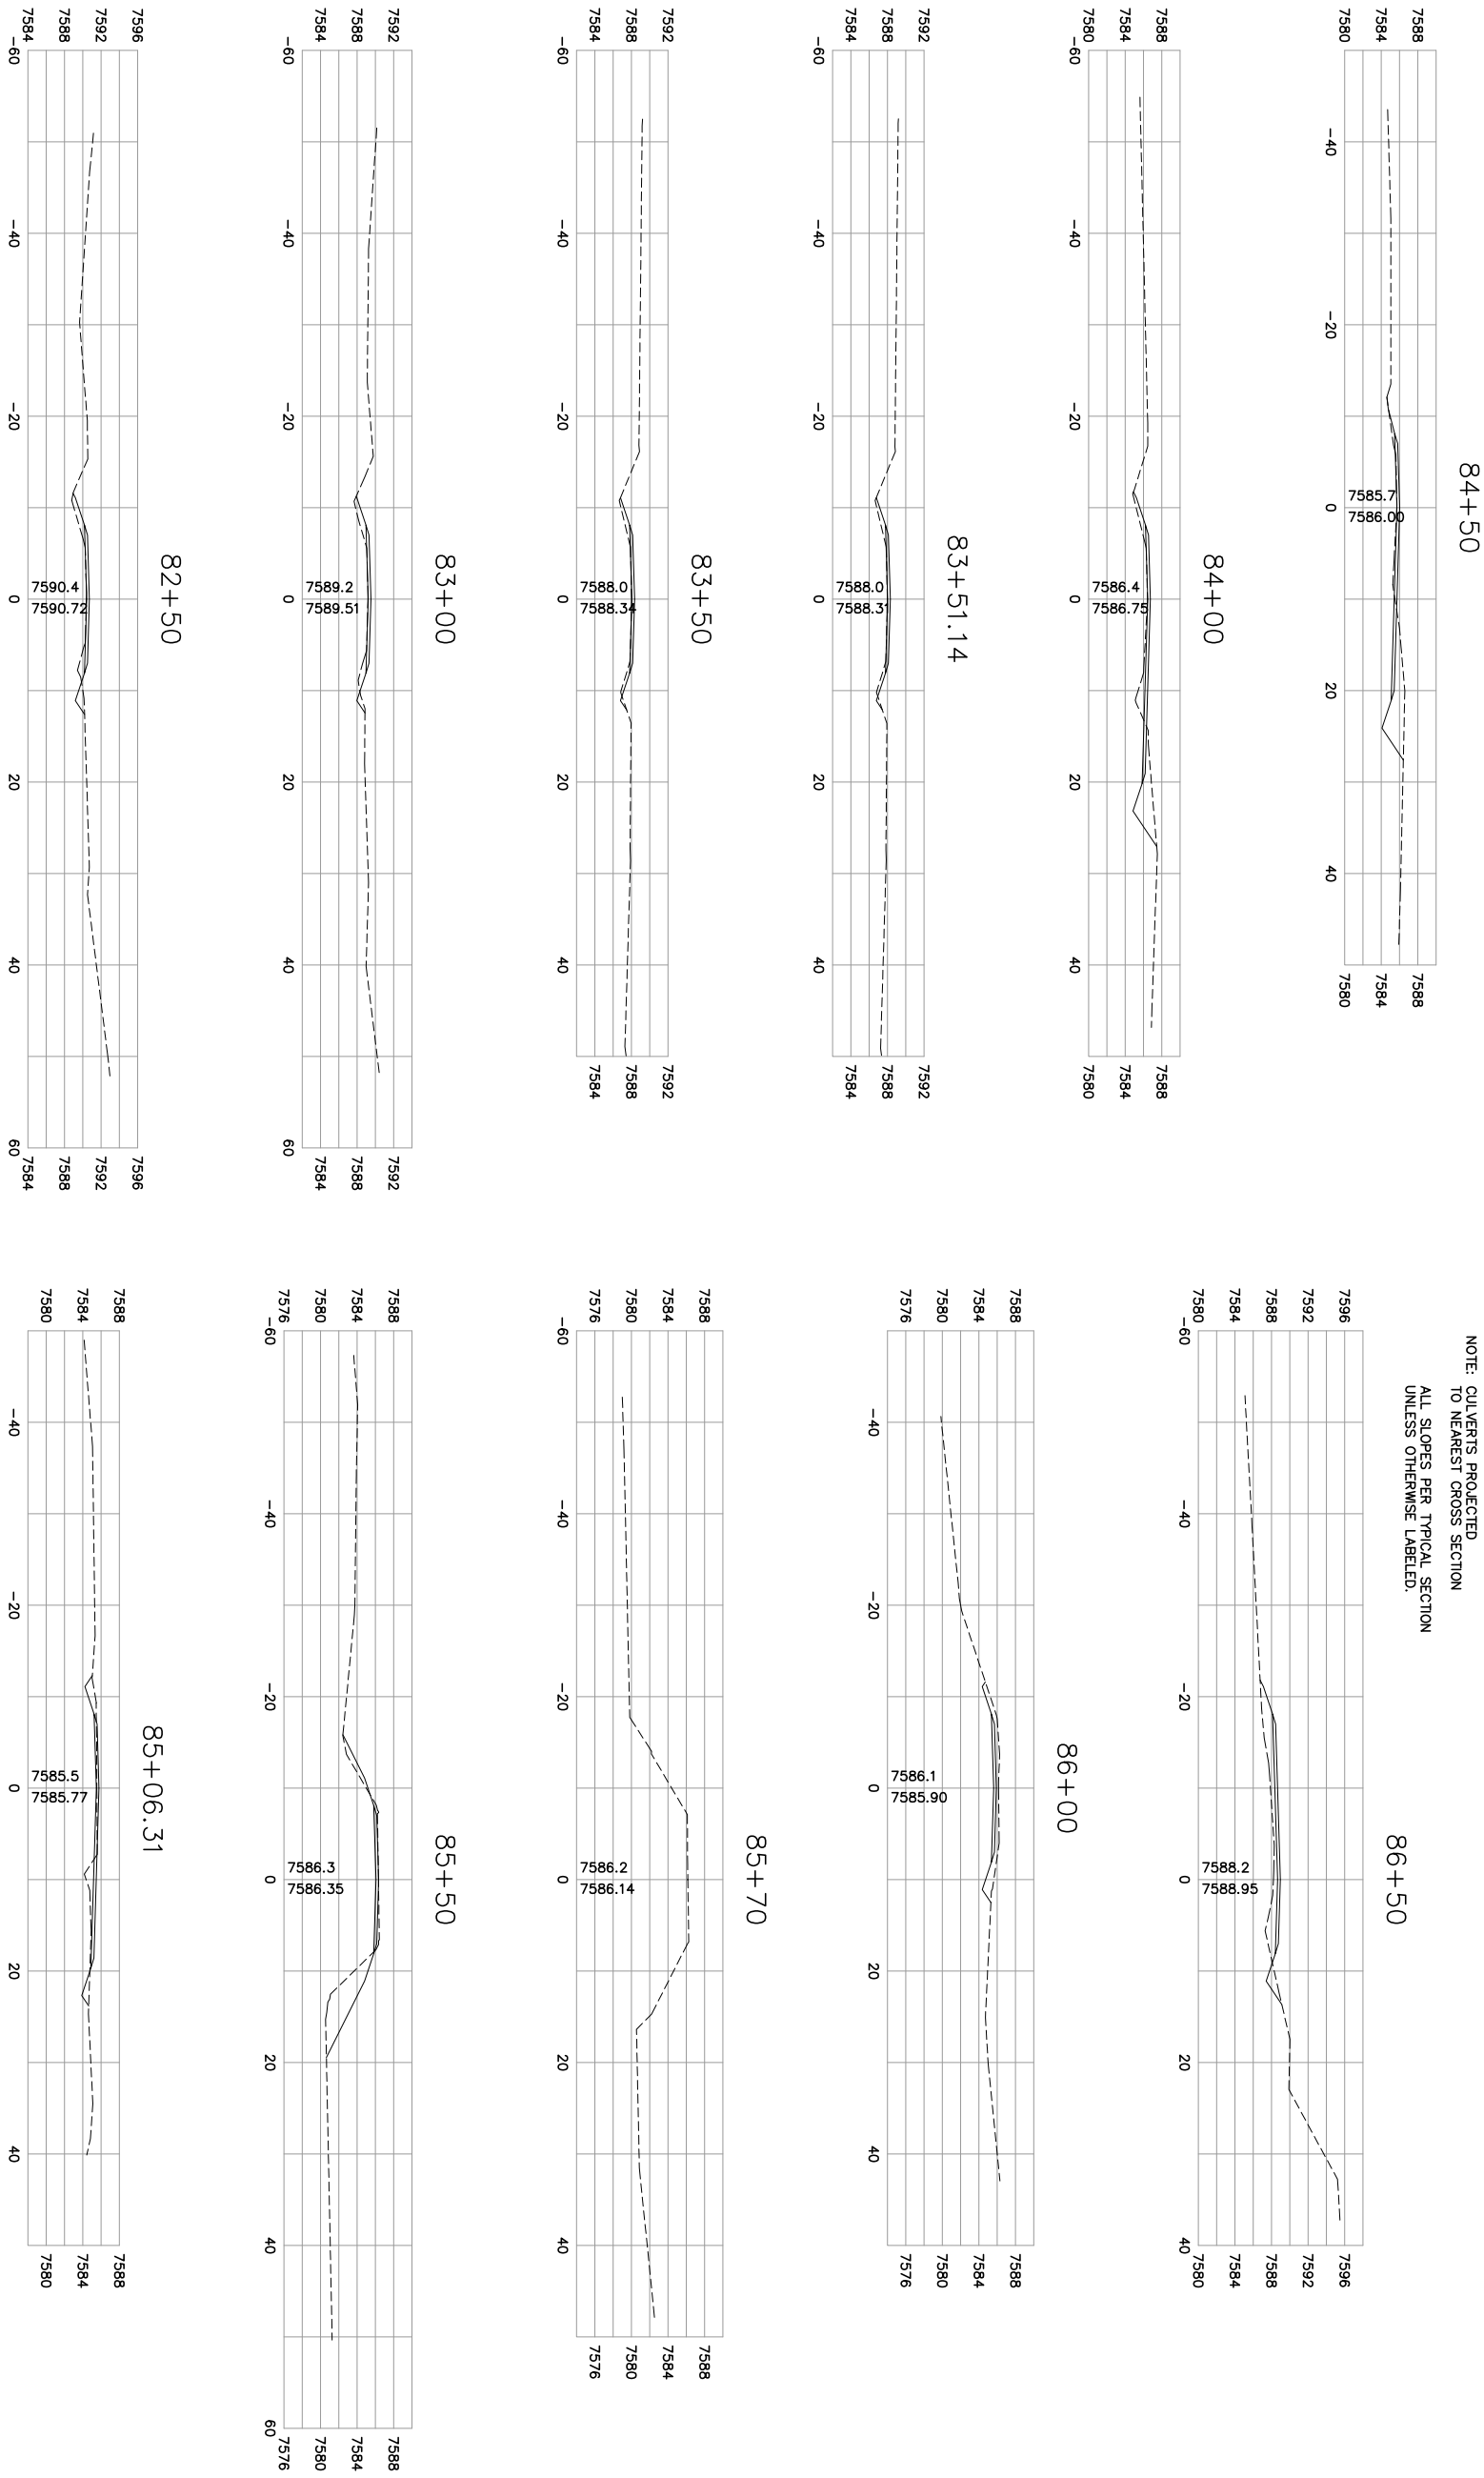

NOTE: CULVERTS PROJECTED TO NEAREST CROSS SECTION
ALL SLOPES PER TYPICAL SECTION UNLESS OTHERWISE LABELED.

AG-0355-S-09-0004

Sheet No. XS-32

GreatWest engineering

GREAT WEST ENGINEERING
2030 11th. AVENUE
HELENA, MT 59601
(406) 449-8627, FAX (406) 449-8631

U.S.D.A. FOREST SERVICE – REGION 1
BEARTOOTH RANGER DISTRICT – CUSTER NATIONAL FOREST

RECONSTRUCTION OF WEST FORK ROCK CREEK ROAD #2071
PHASE III
CROSS SECTIONS – STA. 82+50 TO STA. 86+50

WARNING
0 ? 1
IF THIS BAR DOES NOT MEASURE 1" THEN DRAWING IS NOT TO SCALE

No.	Revision	By	Date
1	50% SUBMITTAL	WBL	6/23/06
2	95% SUBMITTAL	WBL	8/31/06
3	CONST. PLANS	WBL	11/10/06

AG-0355-S-09-0004

NOTE: CULVERTS PROJECTED TO NEAREST CROSS SECTION

ALL SLOPES PER TYPICAL SECTION UNLESS OTHERWISE LABELED.

88+50

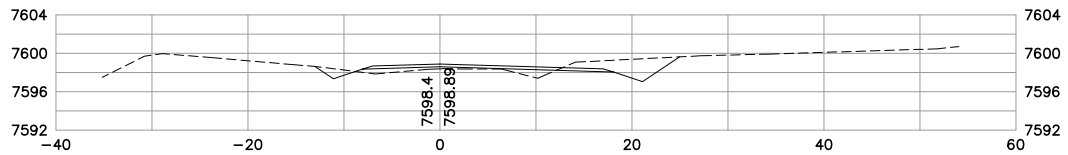

88+00

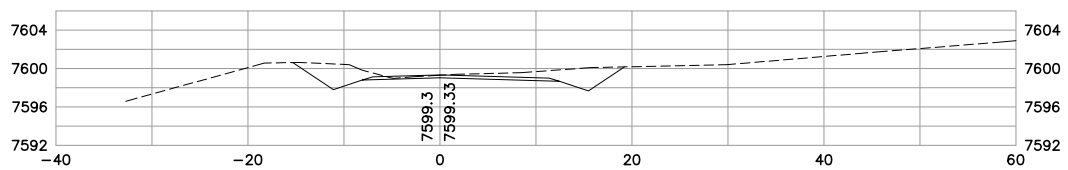

87+50

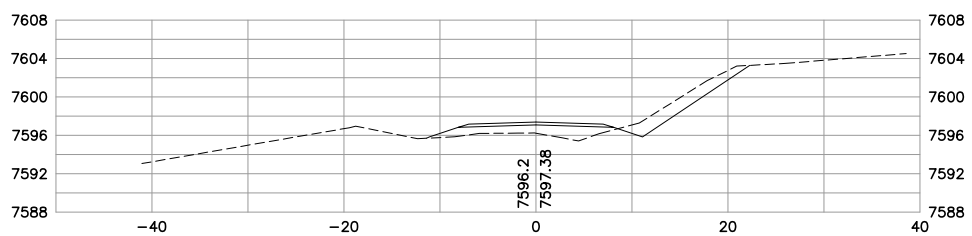

87+00

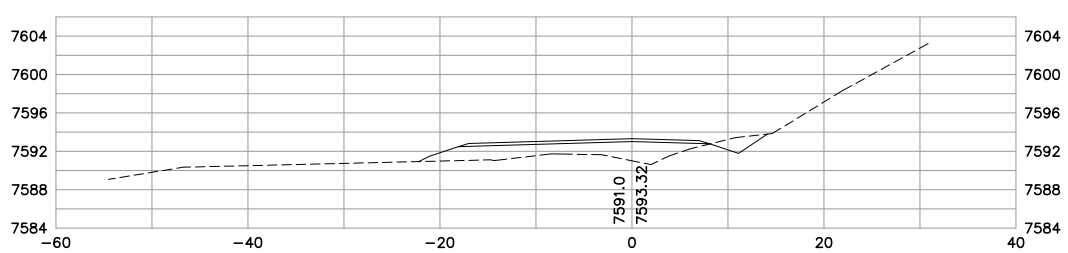

86+89.35

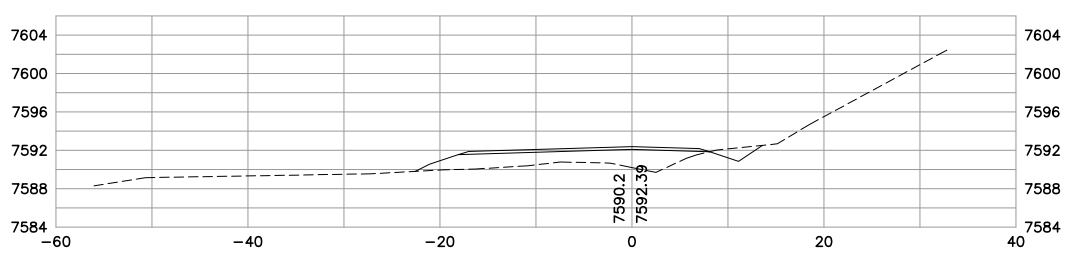

90+00

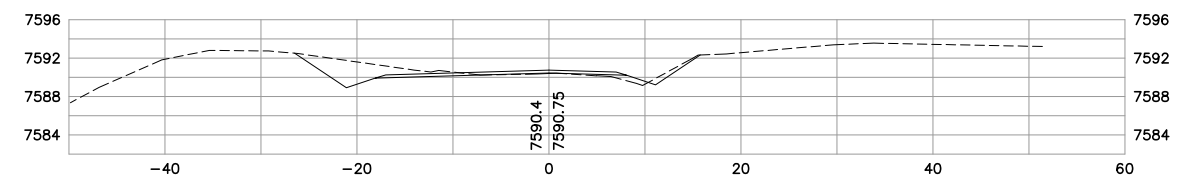

89+50

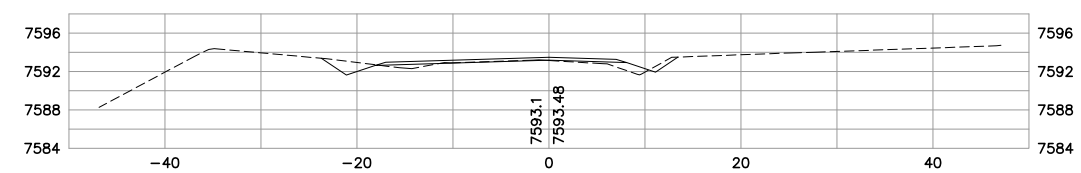

89+13.07

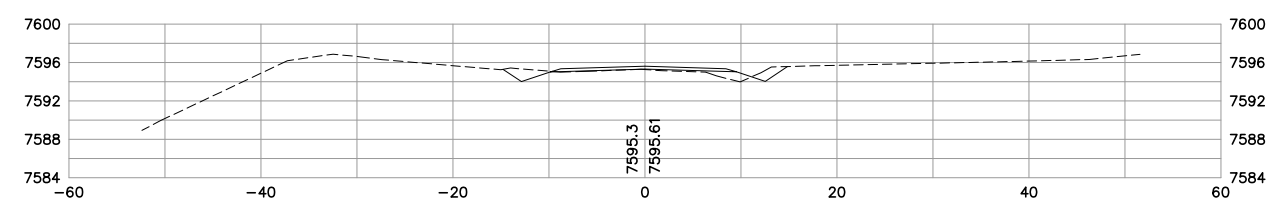

89+00

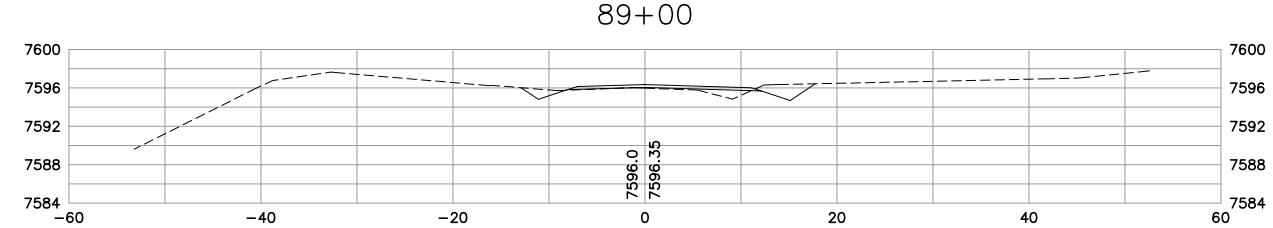

88+63.06

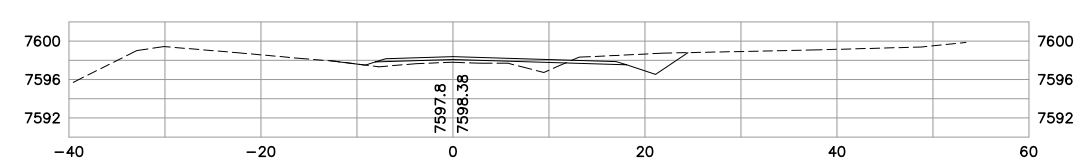

No.	Revision	By	Date
1	50% SUBMITTAL	WBL	6/23/06
2	95% SUBMITTAL	WBL	8/31/06
3	CONST. PLANS	WBL	11/10/06

WARNING
0 1 2
IF THIS BAR DOES NOT MEASURE 1" THEN DRAWING IS NOT TO SCALE

U.S.D.A. FOREST SERVICE – REGION 1
BEARTOOTH RANGER DISTRICT – CUSTER NATIONAL FOREST
RECONSTRUCTION OF WEST FORK ROCK CREEK ROAD #2071
PHASE III
CROSS SECTIONS – STA. 86+89.35 TO STA. 90+00

GREAT WEST ENGINEERING
2030 11th AVENUE
HELENA, MT 59601
(406) 449-8627, FAX (406) 449-8631

Sheet No.
XS–33

JPS - cross-sec-layout-2.dwg - Mon, 21 Aug 2006 - 15:13

AG-0355-S-09-0004

NOTE: CULVERTS PROJECTED TO NEAREST CROSS SECTION

ALL SLOPES PER TYPICAL SECTION UNLESS OTHERWISE LABELED.

91+00

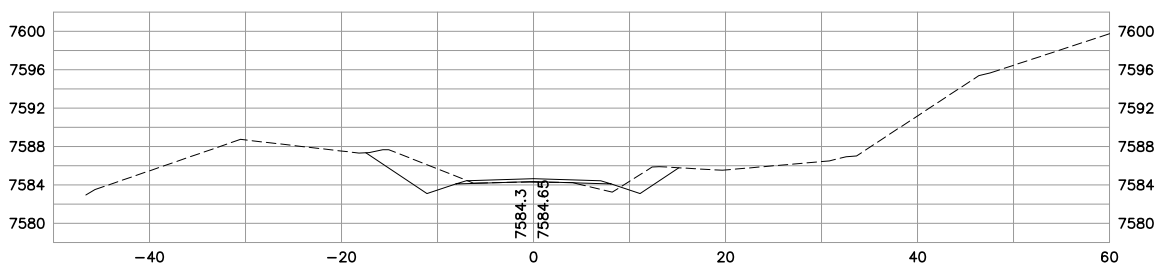

90+84.54

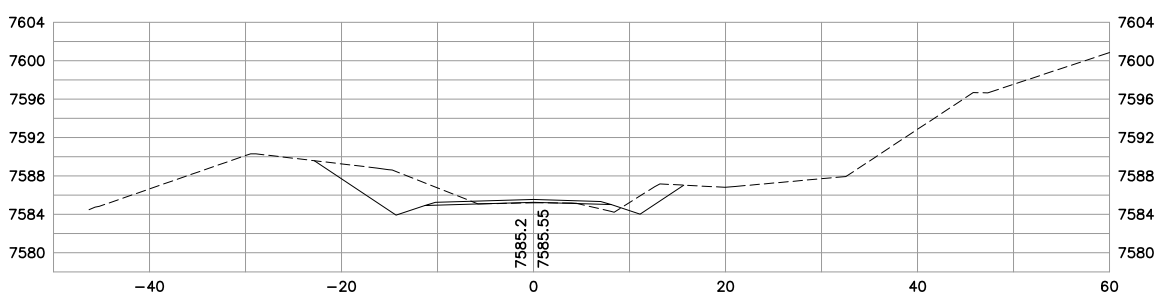

90+50

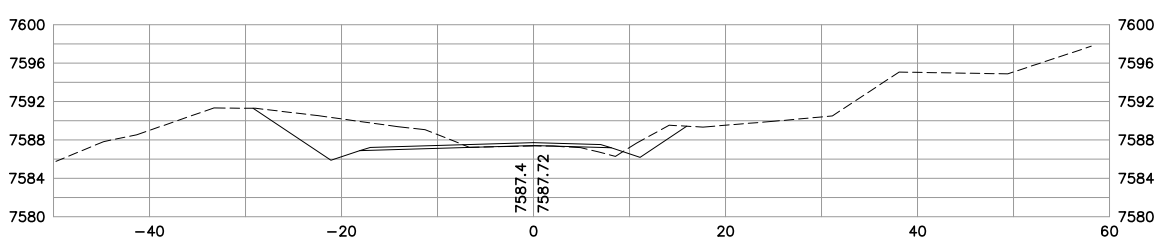

90+18.91

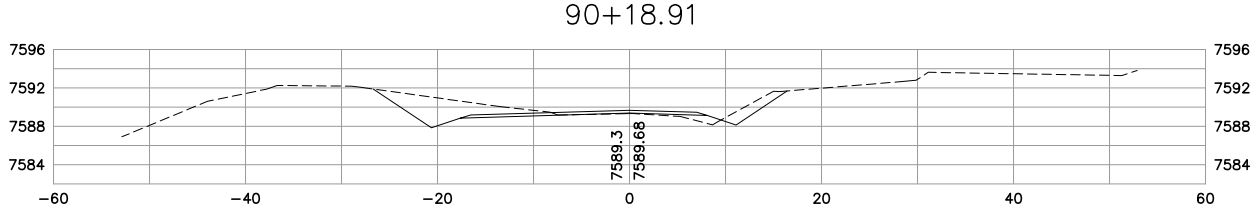

92+50

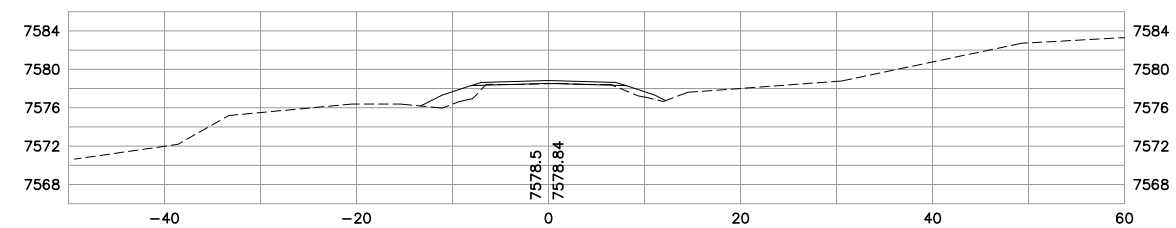

92+19

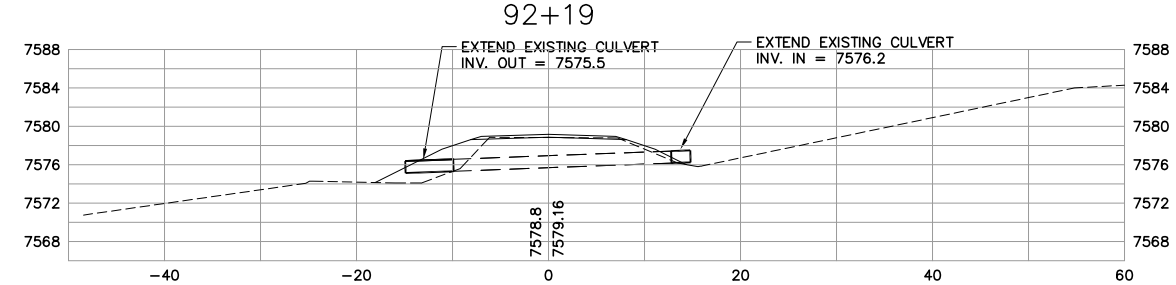

92+00

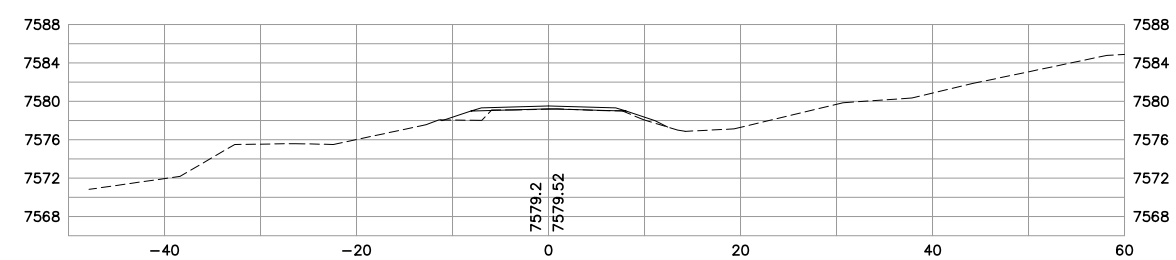

91+53.64

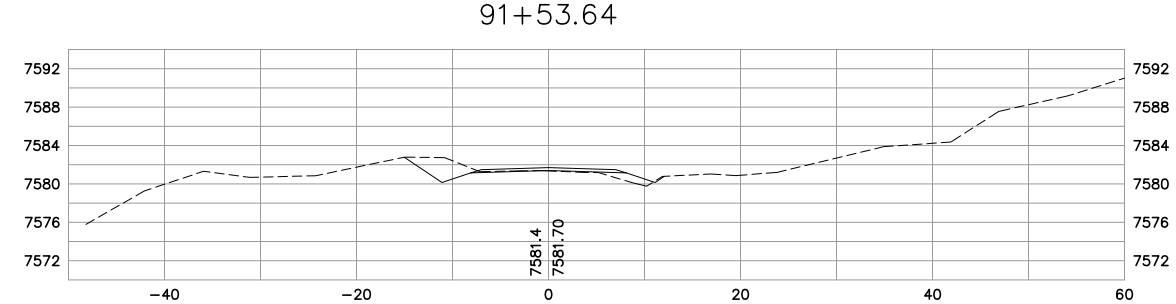

No.	Revision	By	Date
1	50% SUBMITTAL	WBL	6/23/06
2	95% SUBMITTAL	WBL	8/31/06
3	CONST. PLANS	WBL	11/10/06

WARNING 0 1 2 IF THIS BAR DOES NOT MEASURE 1" THEN DRAWING IS NOT TO SCALE

U.S.D.A. FOREST SERVICE – REGION 1
BEARTOOTH RANGER DISTRICT – CUSTER NATIONAL FOREST
RECONSTRUCTION OF WEST FORK ROCK CREEK ROAD #2071
PHASE III
CROSS SECTIONS – STA. 90+18.91 TO STA. 92+50

GREAT WEST ENGINEERING
2030 11th AVENUE
HELENA, MT 59601
(406) 449-8627, FAX (406) 449-8631

Sheet No.
XS–34

JPS - cross-sec-layout-2.dwg - Mon, 21 Aug 2006 - 15:13

NOTE: CULVERTS PROJECTED TO NEAREST CROSS SECTION

ALL SLOPES PER TYPICAL SECTION UNLESS OTHERWISE LABELED.

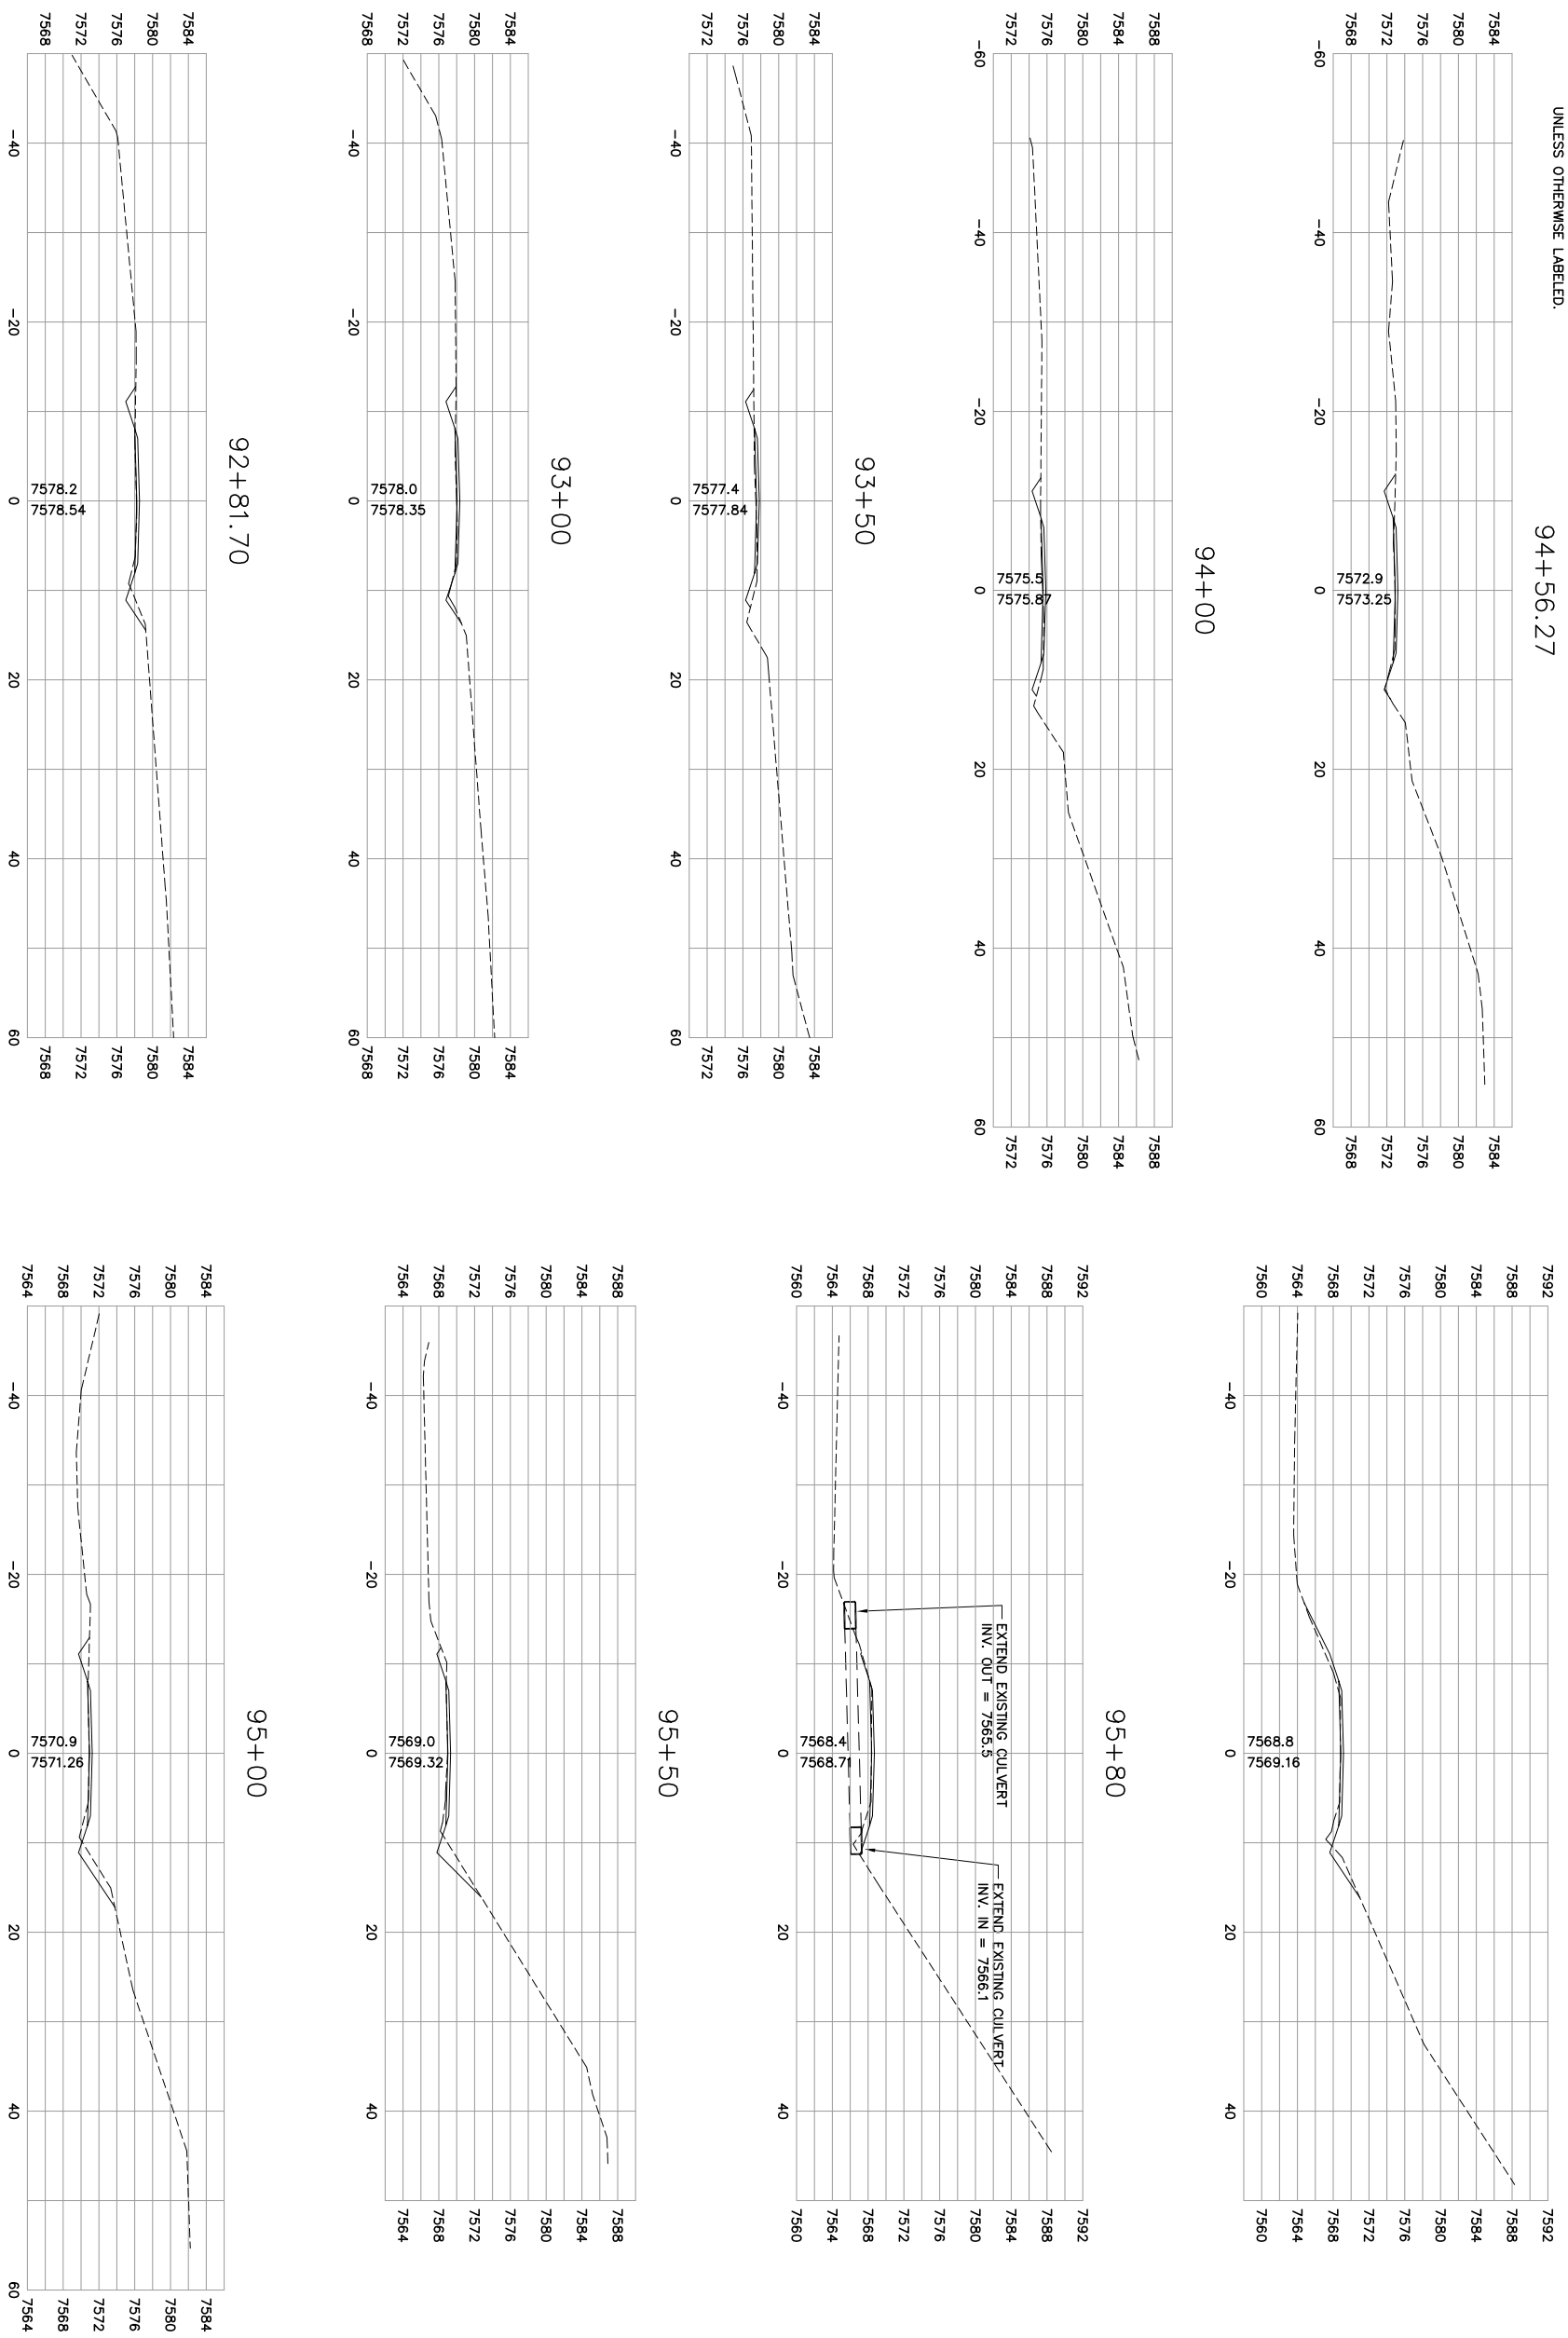

AG-0355-S-09-0004

Sheet No. XS-35

GREAT WEST ENGINEERING
2030 11th. AVENUE
HELENA, MT 59601
(406) 449-8627, FAX (406) 449-8631

U.S.D.A. FOREST SERVICE – REGION 1
BEARTOOTH RANGER DISTRICT – CUSTER NATIONAL FOREST

RECONSTRUCTION OF WEST FORK ROCK CREEK ROAD #2071
PHASE III
CROSS SECTIONS – STA. 92+81.70 TO STA. 96+00

WARNING
0 ? 1
IF THIS BAR DOES NOT MEASURE 1" THEN DRAWING IS NOT TO SCALE

No.	Revision	By	Date
1	50% SUBMITTAL	WBL	6/23/06
2	95% SUBMITTAL	WBL	8/31/06
3	CONST. PLANS	WBL	11/10/06

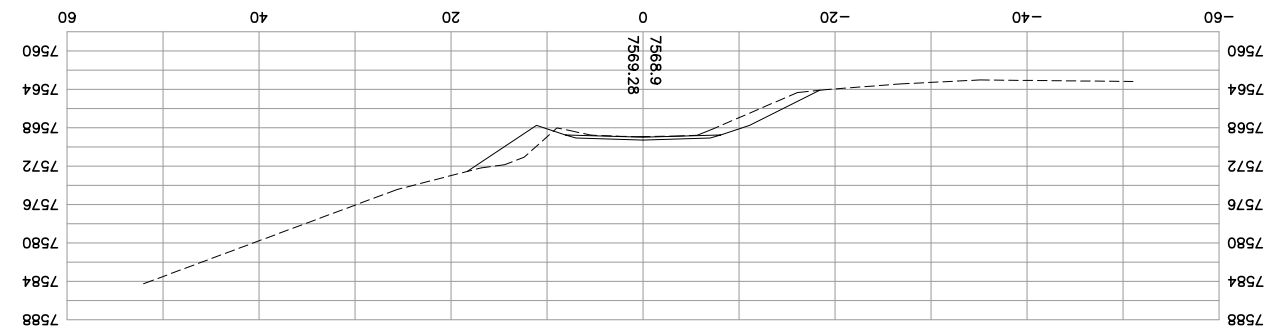

96+50

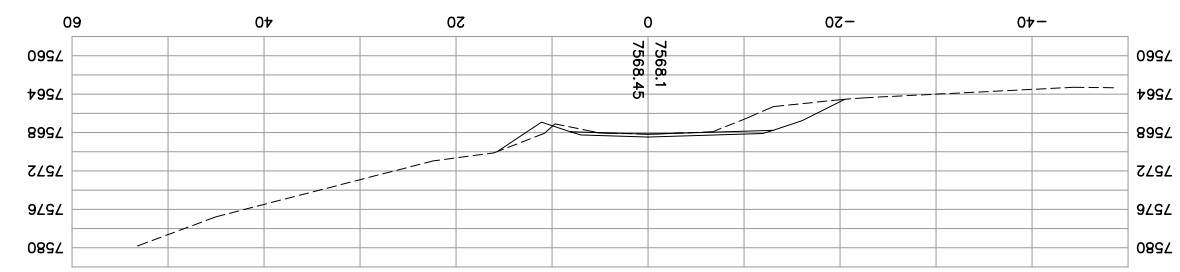

96+89.42

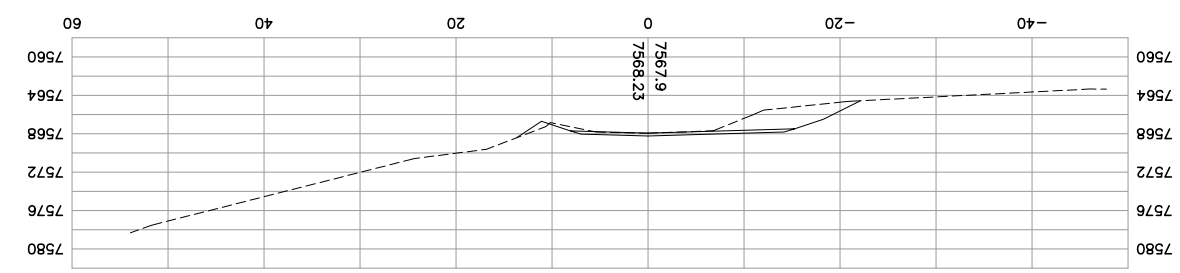

97+00

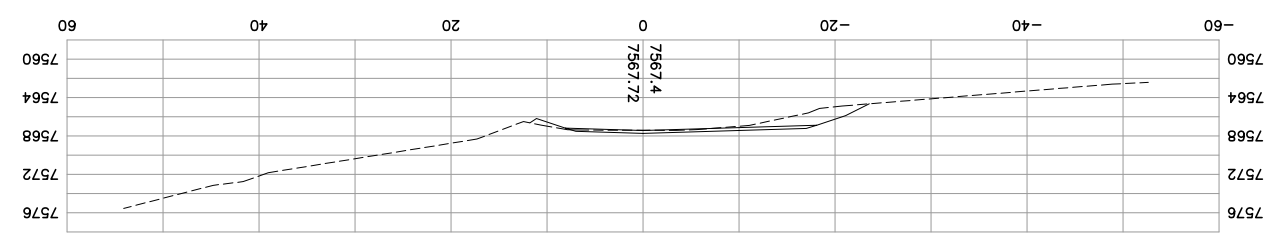

97+50

NOTE: CULVERTS PROJECTED TO NEAREST CROSS SECTION

ALL SLOPES PER TYPICAL SECTION UNLESS OTHERWISE LABELED.

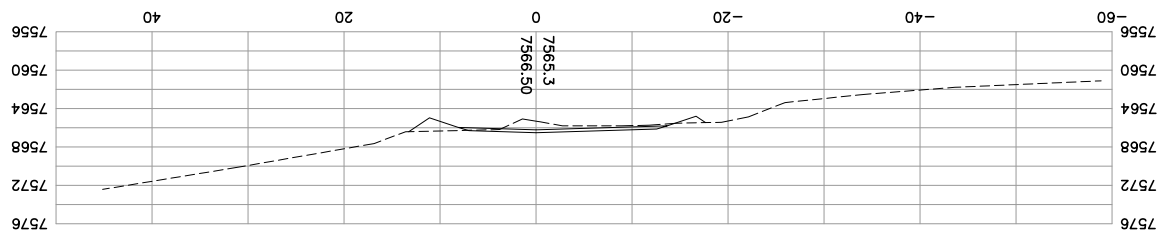

98+00

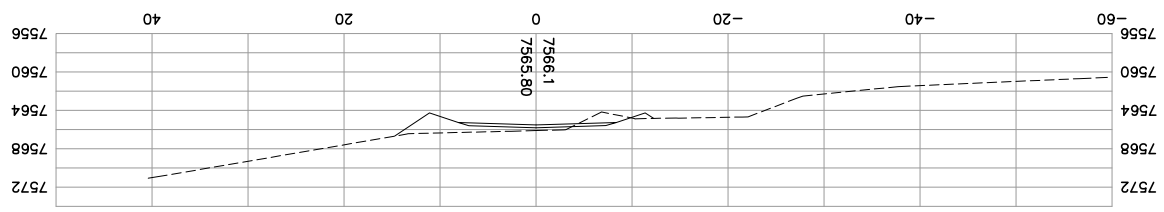

98+20.47

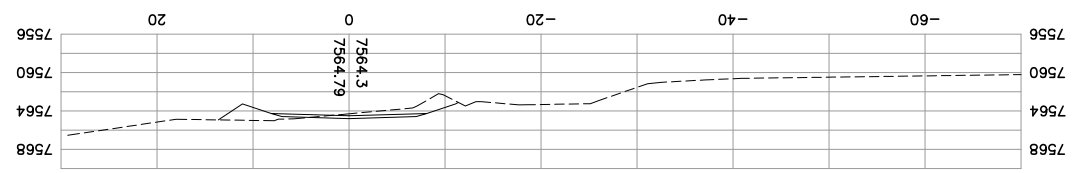

98+50

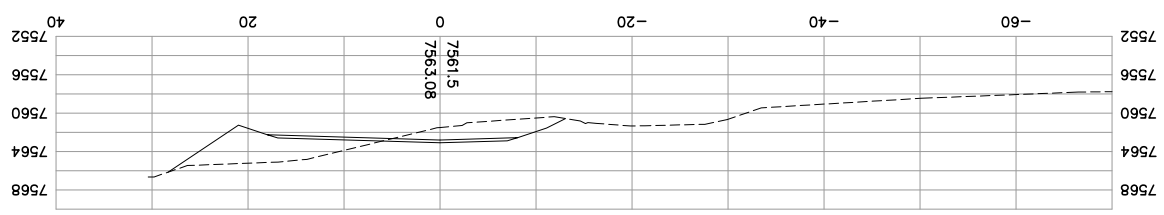

99+00

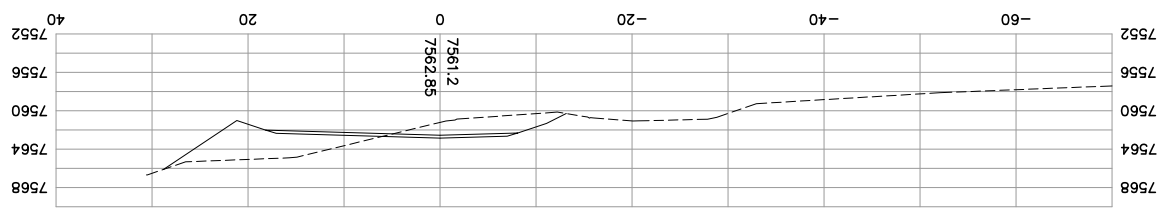

99+06.85

AG-0355-S-09-0004

GREAT WEST ENGINEERING
2030 11th AVENUE
HELENA, MT 59601
(406) 449-8627, FAX (406) 449-8631

GreatWest engineering

Sheet No. XS-36

U.S.D.A. FOREST SERVICE - REGION 1
BEARTOOTH RANGER DISTRICT - CUSTER NATIONAL FOREST
RECONSTRUCTION OF WEST FORK ROCK CREEK ROAD #2071
PHASE III
CROSS SECTIONS - STA. 96+50 TO STA. 99+06.85

WARNING
0 1 2
IF THIS BAR DOES NOT MEASURE 1" THEN DRAWING IS NOT TO SCALE

No.	Revision	By	Date
1	50% SUBMITTAL	WBL	6/23/06
2	95% SUBMITTAL	WBL	8/31/06
3	CONST. PLANS	WBL	11/10/06

NOTE: CULVERTS PROJECTED
TO NEAREST CROSS SECTION

ALL SLOPES PER TYPICAL SECTION
UNLESS OTHERWISE LABELED.

100+70

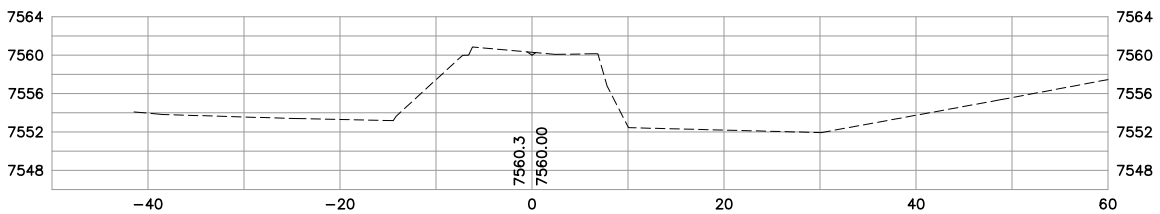

100+50

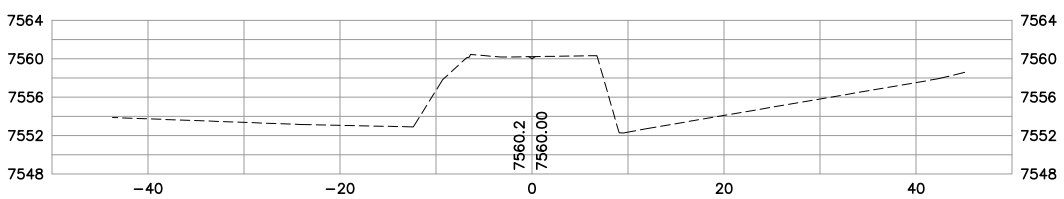

100+00

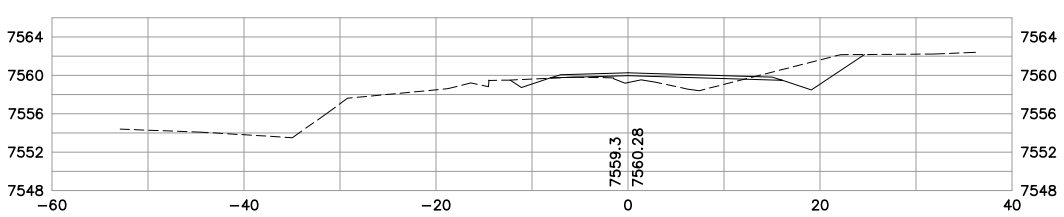

99+64.70

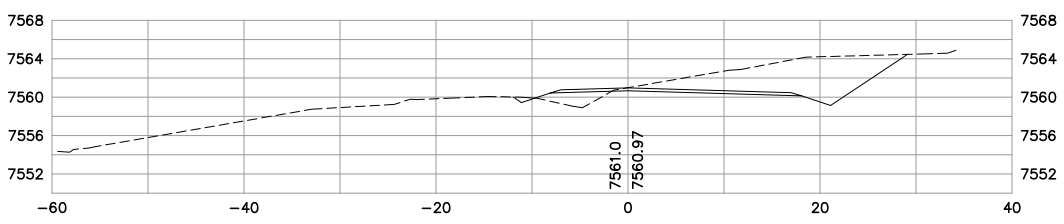

99+50

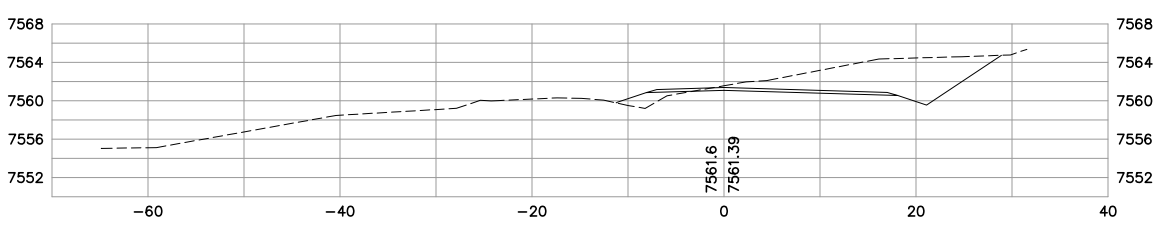

102+73.14

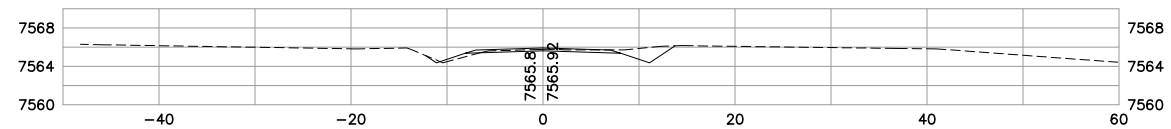

102+50

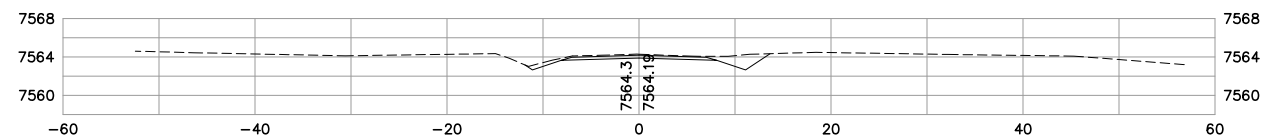

102+00

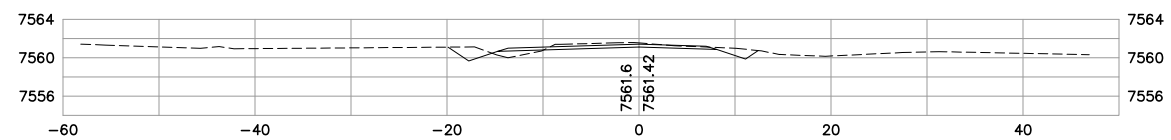

101+50

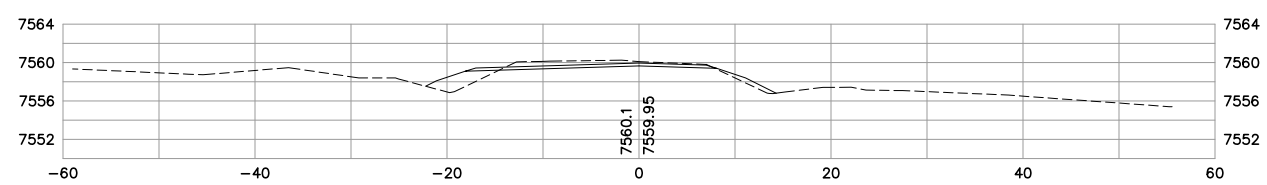

101+03.17

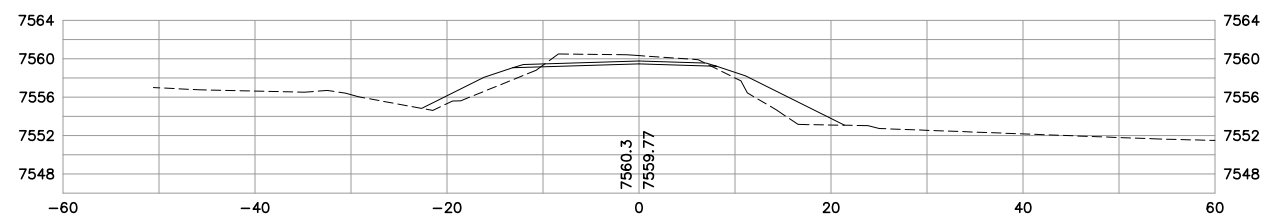

101+00

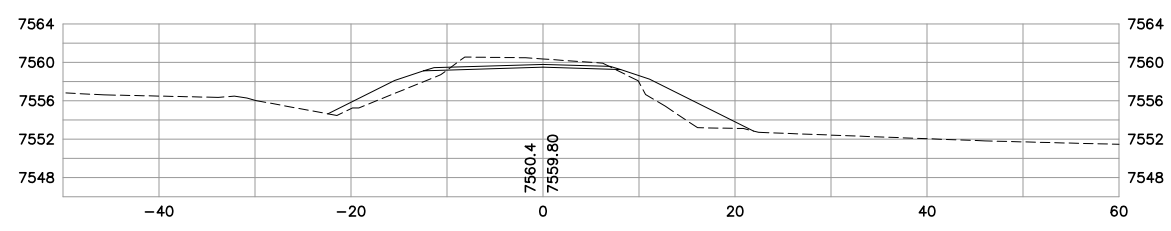

AG-0355-S-09-0004

No.	Revision	By	Date
1	50% SUBMITTAL	WBL	6/23/06
2	95% SUBMITTAL	WBL	8/31/06
3	CONST. PLANS	WBL	11/10/06

WARNING
0 1 2
IF THIS BAR DOES NOT MEASURE 1" THEN DRAWING IS NOT TO SCALE

U.S.D.A. FOREST SERVICE – REGION 1
BEARTOOTH RANGER DISTRICT – CUSTER NATIONAL FOREST
RECONSTRUCTION OF WEST FORK ROCK CREEK ROAD #2071
PHASE III
CROSS SECTIONS – STA. 99+50 TO STA. 102+73.14

GREAT WEST ENGINEERING
2030 11th AVENUE
HELENA, MT 59601
(406) 449-8627, FAX (406) 449-8631

GreatWest engineering

Sheet No.
XS–37

JPS - cross-sec-layout-2.dwg - Mon, 21 Aug 2006 - 15:13

JPS - cross-sec-layout-2.dwg - Mon, 21 Aug 2006 - 15:13

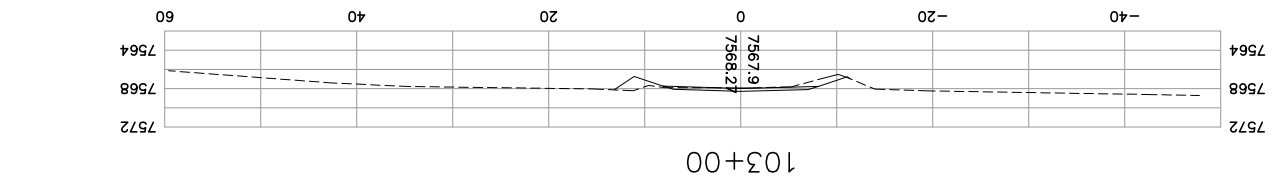

103+00

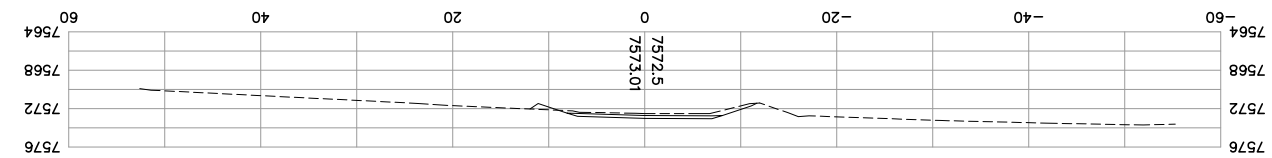

103+50

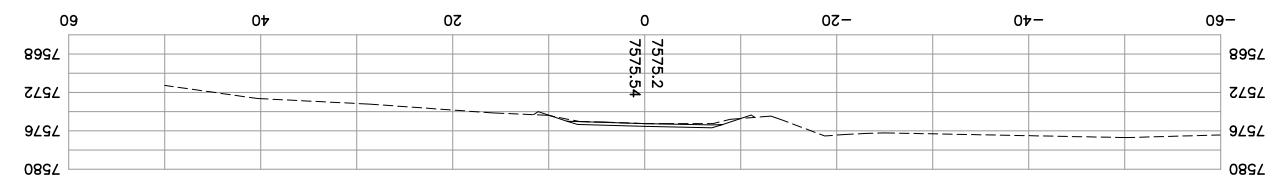

103+76.67

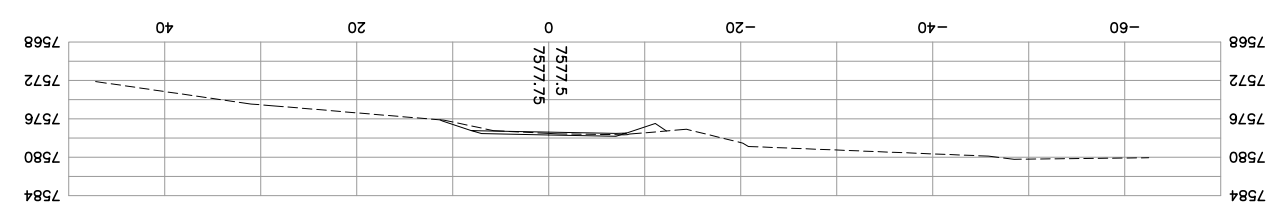

104+00

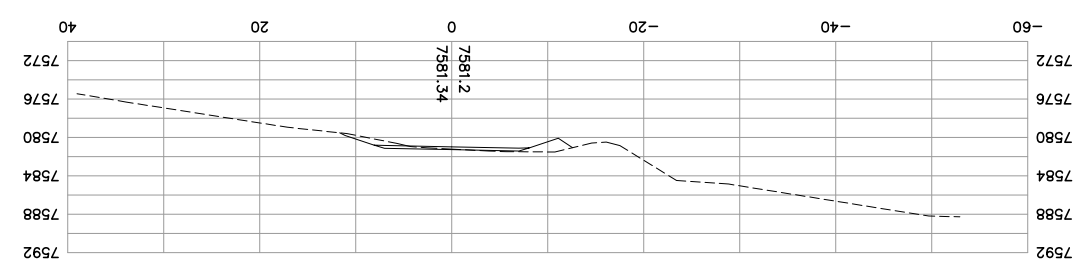

104+50

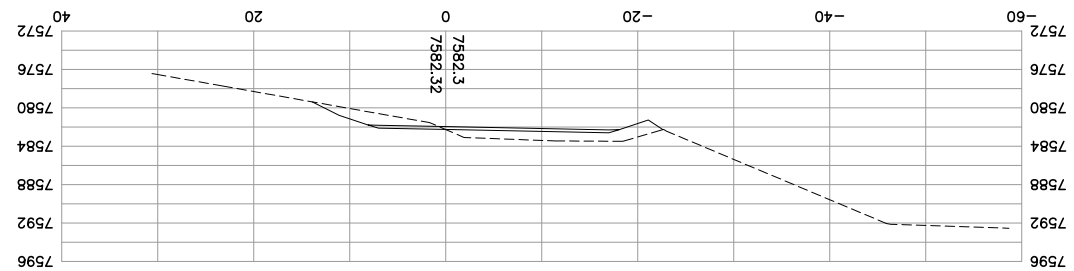

105+00

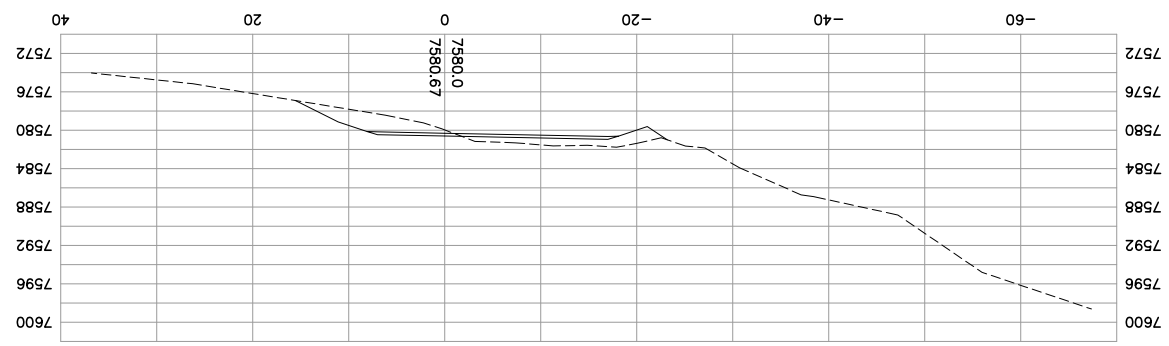

105+50

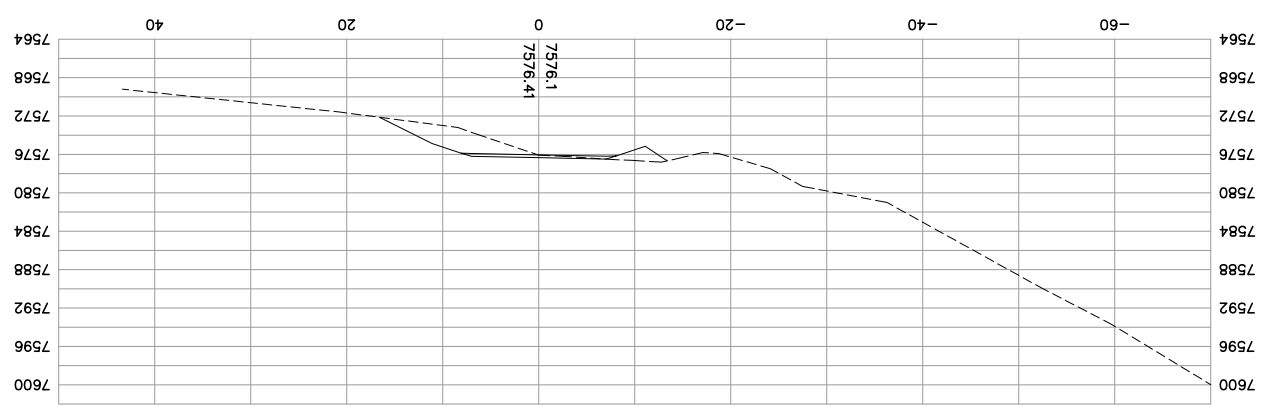

106+00

NOTE: CULVERTS PROJECTED
TO NEAREST CROSS SECTION

ALL SLOPES PER TYPICAL SECTION
UNLESS OTHERWISE LABELED.

AG-0355-S-09-0004

Sheet No.
XS-38

GreatWest engineering

GREAT WEST ENGINEERING
2030 11th AVENUE
HELENA, MT 59601
(406) 449-8627, FAX (406) 449-8631

U.S.D.A. FOREST SERVICE – REGION 1
BEARTOOTH RANGER DISTRICT – CUSTER NATIONAL FOREST
RECONSTRUCTION OF WEST FORK ROCK CREEK ROAD #2071
PHASE III
CROSS SECTIONS – STA. 103+00 TO STA. 106+00

WARNING
0 1 2
IF THIS BAR DOES NOT MEASURE 1" THEN DRAWING IS NOT TO SCALE

No.	Revision	By	Date
1	50% SUBMITTAL	WBL	6/23/06
2	95% SUBMITTAL	WBL	8/31/06
3	CONST. PLANS	WBL	11/10/06

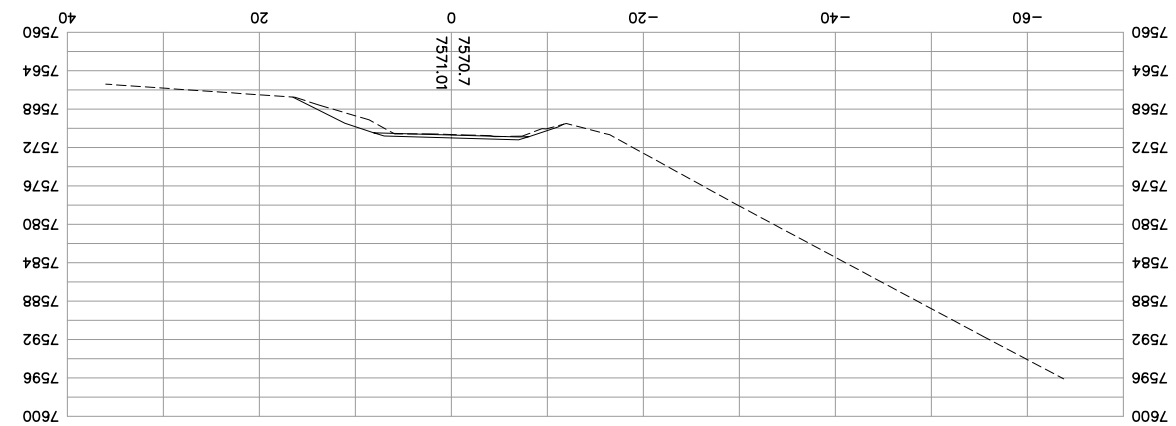

106+50

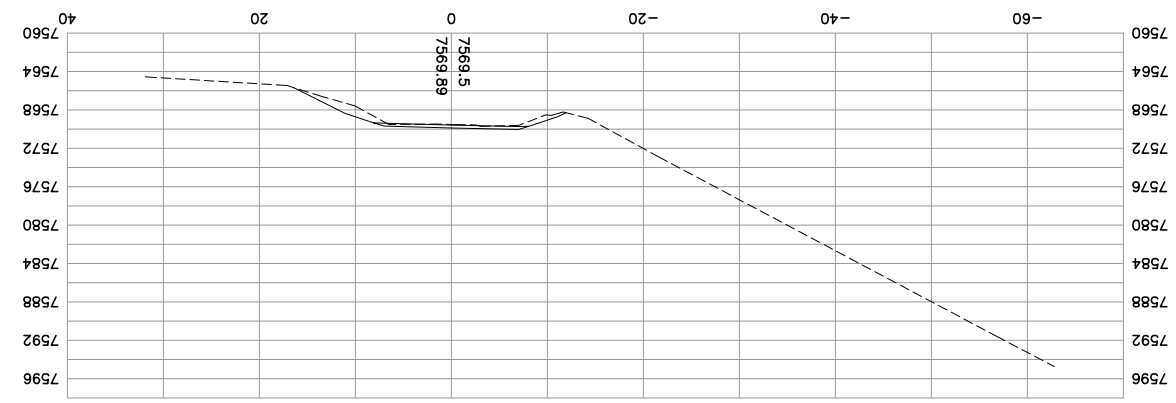

106+60.70

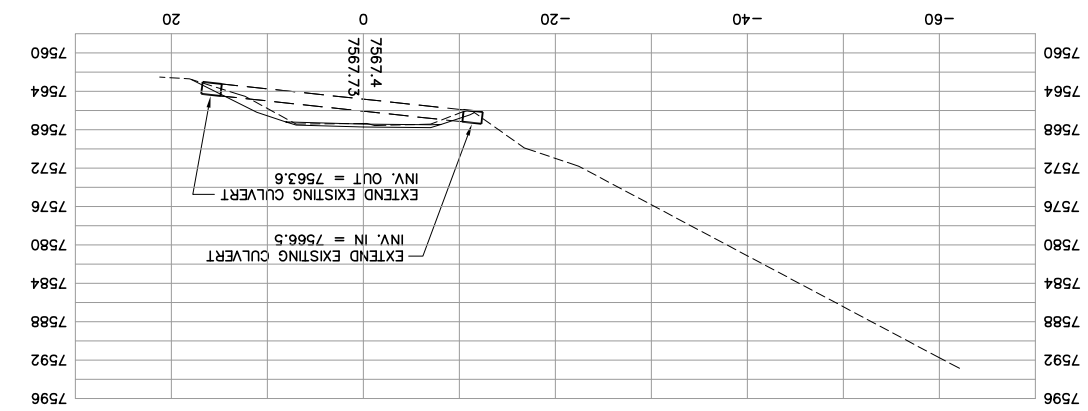

106+81

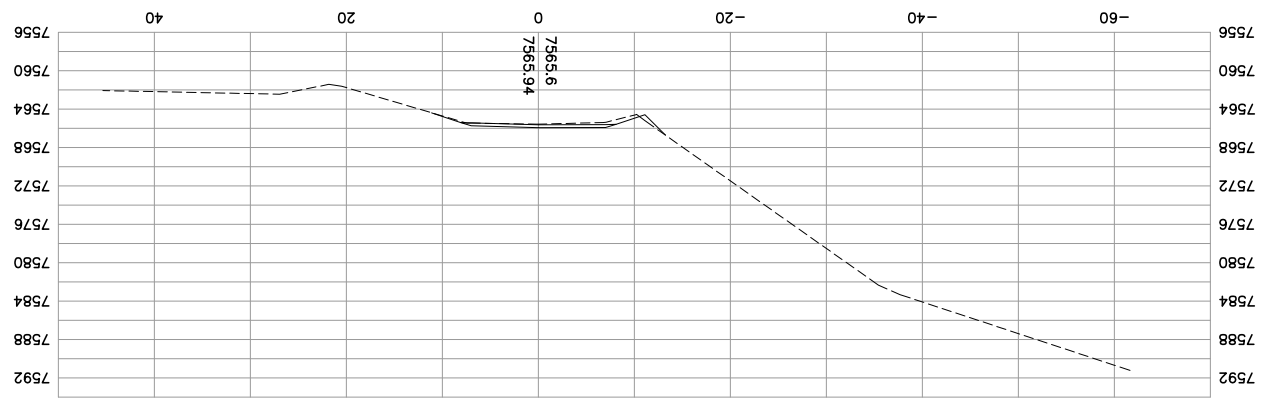

107+00

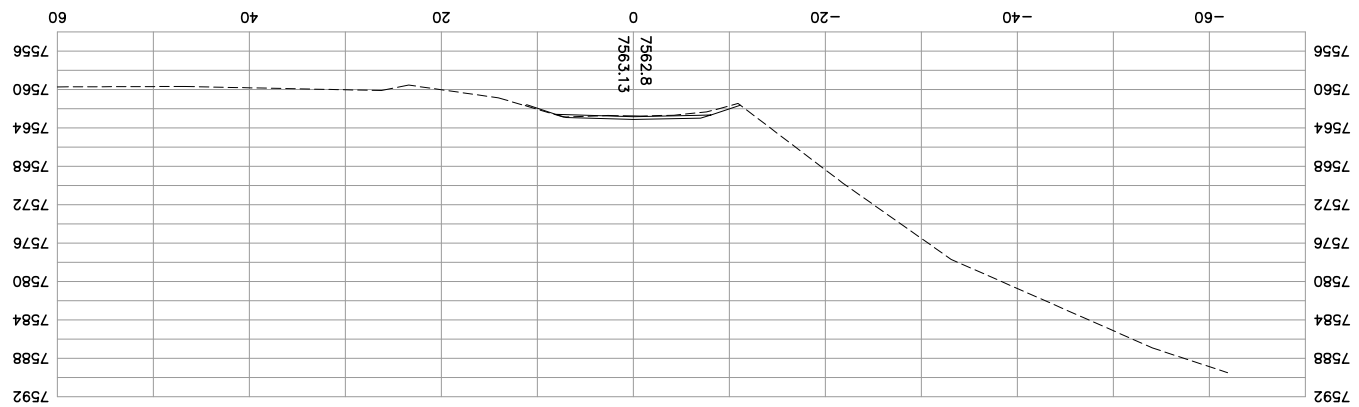

107+27.99

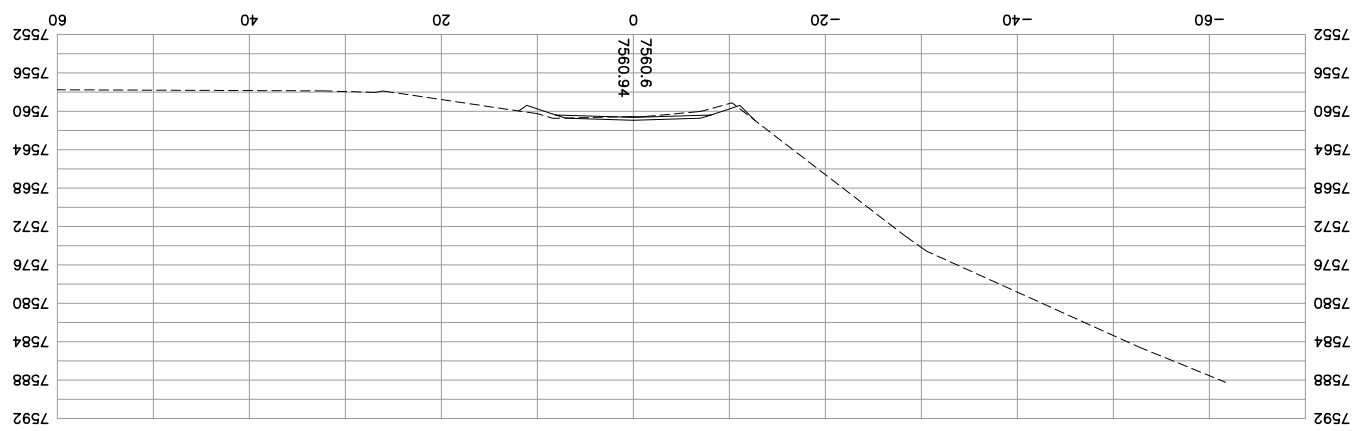

107+50

NOTE: CULVERTS PROJECTED TO NEAREST CROSS SECTION

ALL SLOPES PER TYPICAL SECTION UNLESS OTHERWISE LABELED.

AG-0355-S-09-0004

GREAT WEST ENGINEERING
2030 11th AVENUE
HELENA, MT 59601
(406) 449-8627, FAX (406) 449-8631

GreatWest engineering

U.S.D.A. FOREST SERVICE – REGION 1
BEARTOOTH RANGER DISTRICT – CUSTER NATIONAL FOREST
RECONSTRUCTION OF WEST FORK ROCK CREEK ROAD #2071
PHASE III
CROSS SECTIONS – STA. 106+50 TO STA. 107+50

No.	Revision	By	Date
1	50% SUBMITTAL	WBL	6/23/06
2	95% SUBMITTAL	WBL	8/31/06
3	CONST. PLANS	WBL	11/10/06

WARNING
0 1 2
IF THIS BAR DOES NOT MEASURE 1" THEN DRAWING IS NOT TO SCALE

Sheet No. XS-39

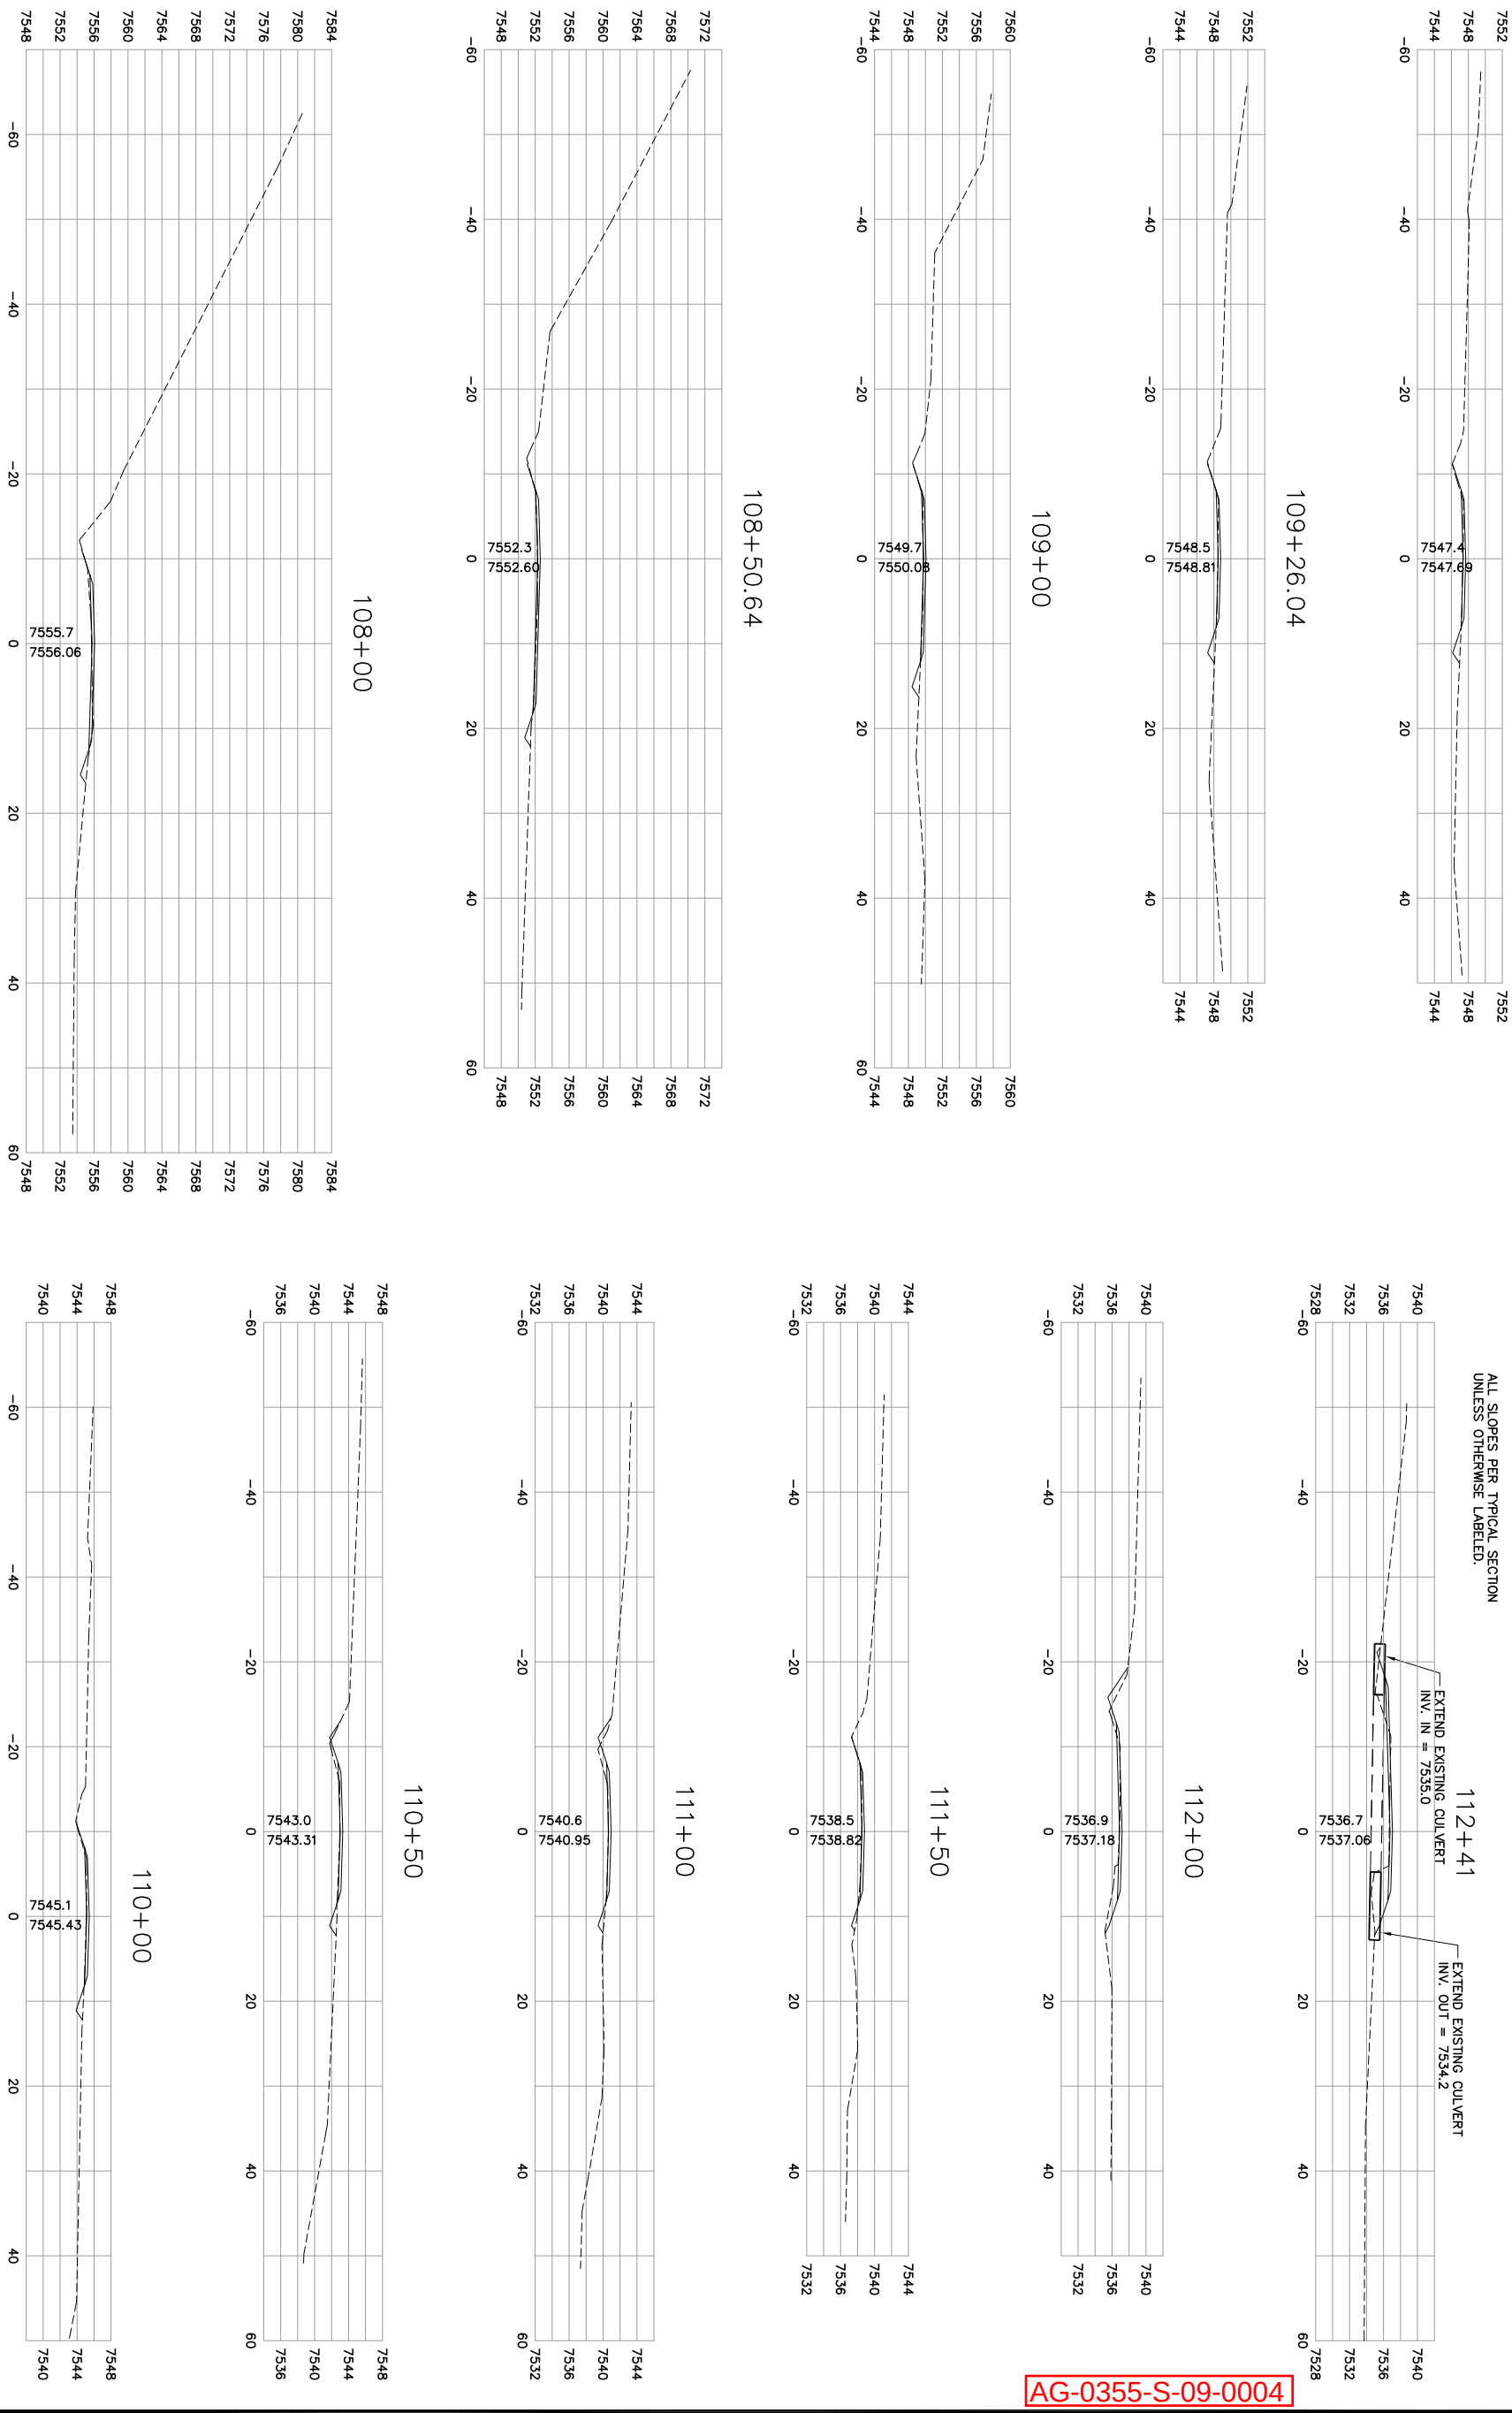

NOTE: CULVERTS PROJECTED TO NEAREST CROSS SECTION

ALL SLOPES PER TYPICAL SECTION UNLESS OTHERWISE LABELED.

AG-0355-S-09-0004

Sheet No. XS-40

GREAT WEST ENGINEERING
2030 11th. AVENUE
HELENA, MT 59601
(406) 449-8627, FAX (406) 449-8631

U.S.D.A. FOREST SERVICE – REGION 1
BEARTOOTH RANGER DISTRICT – CUSTER NATIONAL FOREST

RECONSTRUCTION OF WEST FORK ROCK CREEK ROAD #2071
PHASE III
CROSS SECTIONS – STA. 108+00 TO STA. 112+41

WARNING
0 ? 1
IF THIS BAR DOES NOT MEASURE 1" THEN DRAWING IS NOT TO SCALE

No.	Revision	By	Date
1	50% SUBMITTAL	WBL	6/23/06
2	95% SUBMITTAL	WBL	8/31/06
3	CONST. PLANS	WBL	11/10/06