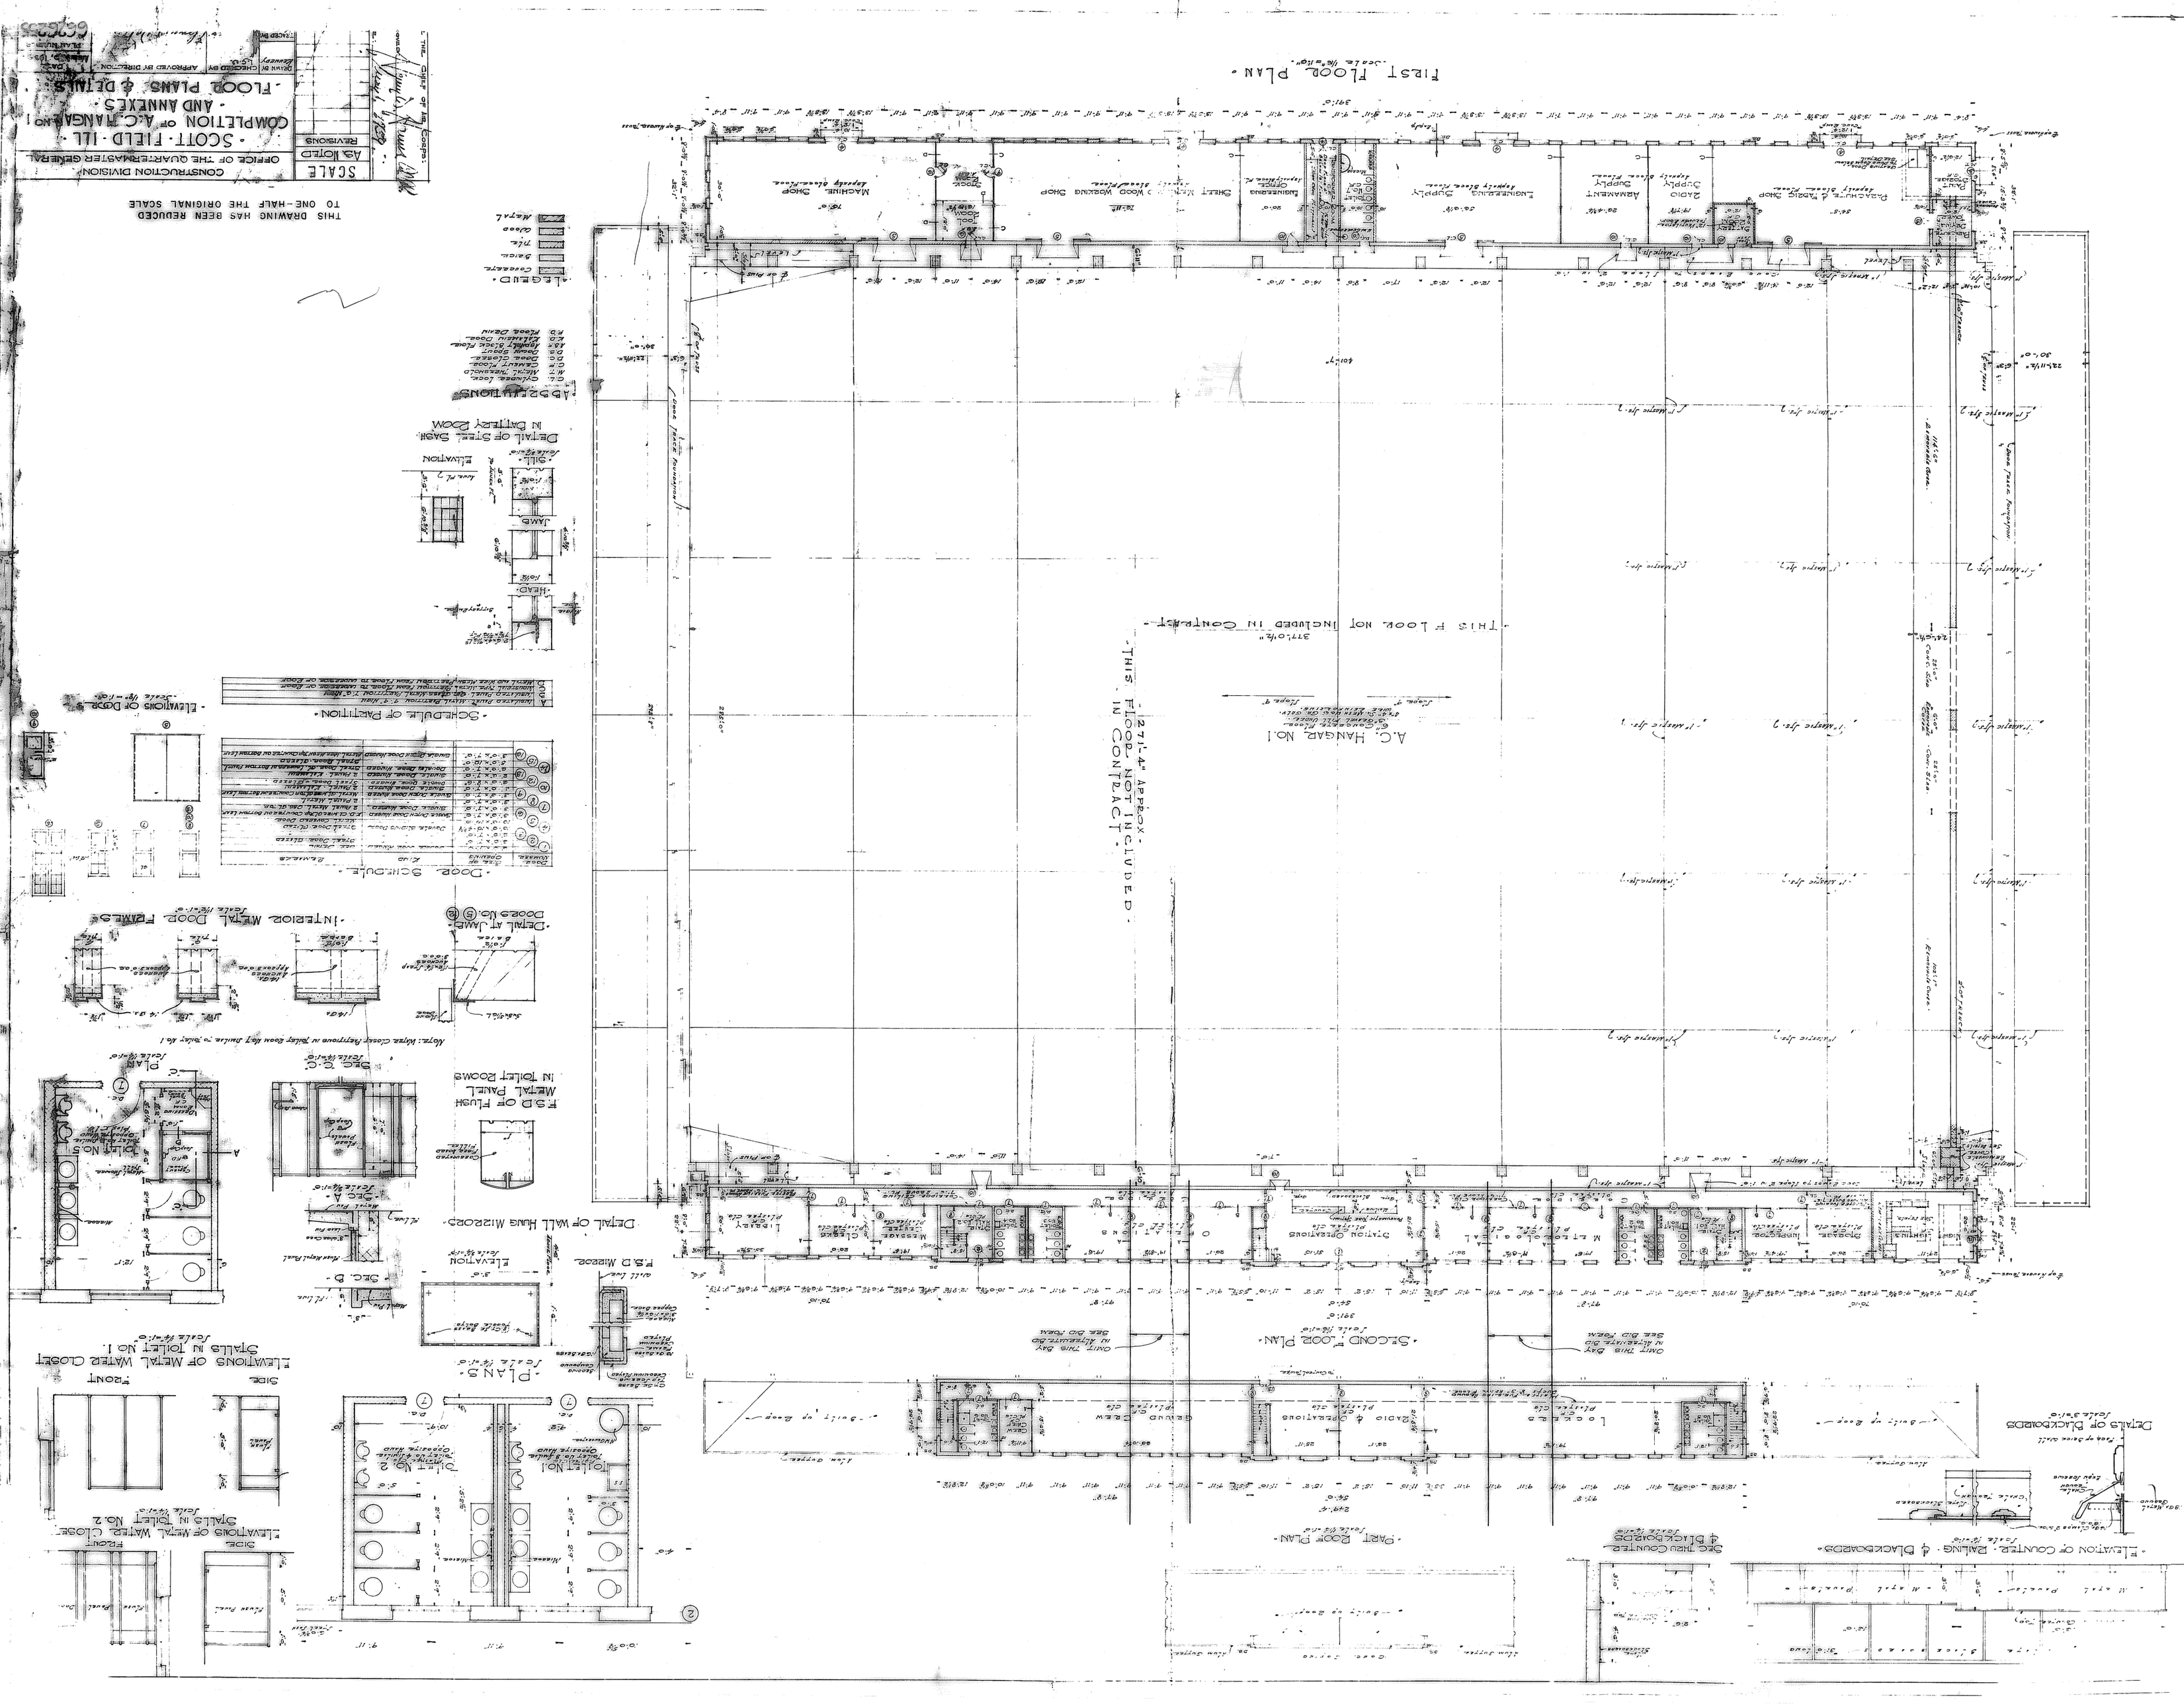

CONSTRUCTION DIVISION
OFFICE OF THE QUARTERMASTER GENERAL
SCOTT · FIELD · ILL ·
COMPLETION OF A.C. HANGAR NO 1
AND ANNEXES
FLOOR PLANS & DETAILS
SCALE
As Noted
REVISIONS
THIS DRAWING HAS BEEN REDUCED TO ONE-HALF THE ORIGINAL SCALE
LEGEND
ABBREVIATIONS
DETAIL OF STEEL SASH IN BATTERY ROOM
SCHEDULE OF PARTITION
DOOR SCHEDULE
INTERIOR METAL DOOR FRAMES
DETAIL AT JAMB
F.S.D OF FLUSH METAL PANEL IN TOILET ROOMS
DETAIL OF WALL HUNG MIRRORS
PLANS
ELEVATIONS OF METAL WATER CLOSET STALLS IN TOILET NO. 1
ELEVATIONS OF METAL WATER CLOSET STALLS IN TOILET NO. 2
FIRST FLOOR PLAN
THIS FLOOR NOT INCLUDED IN CONTRACT
A.C. HANGAR NO. 1
SECOND FLOOR PLAN
PART ROOF PLAN
DETAILS OF BLACKBOARDS
ELEVATION OF COUNTER · RAILING · & BLACKBOARDS