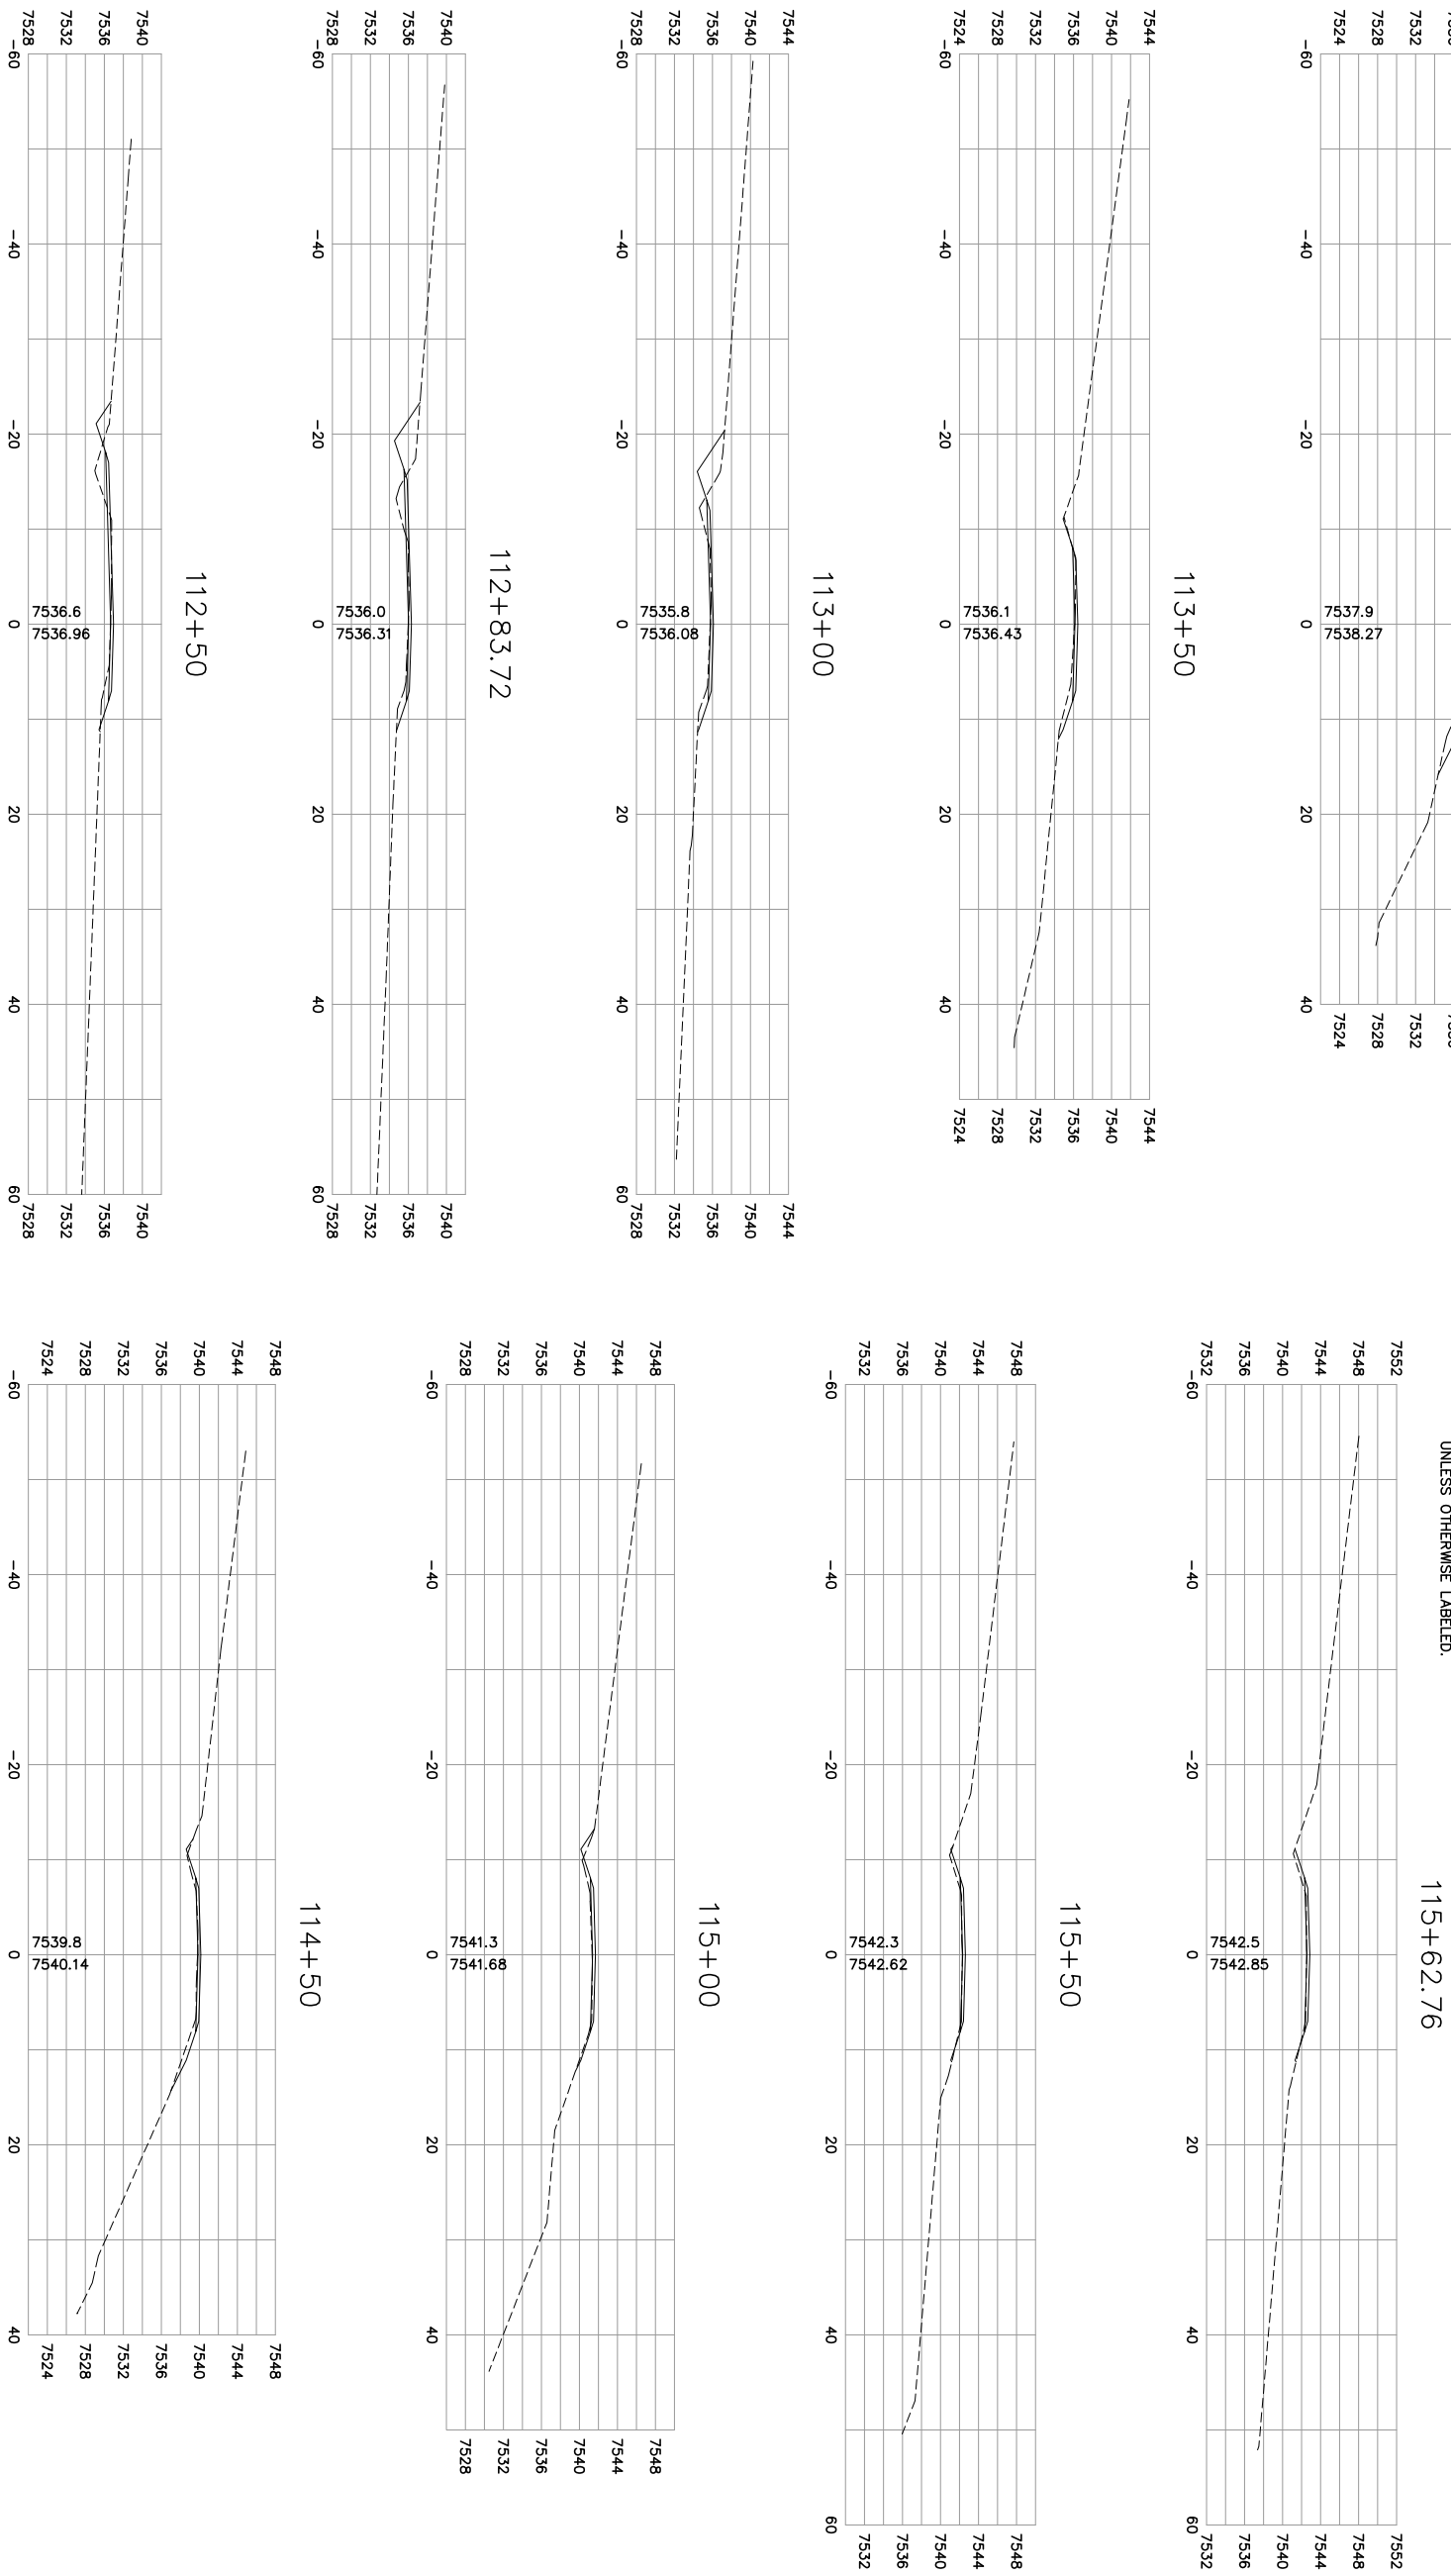

NOTE: CULVERTS PROJECTED TO NEAREST CROSS SECTION

ALL SLOPES PER TYPICAL SECTION UNLESS OTHERWISE LABELED.

AG-0355-S-09-0004

Sheet No. XS-41

GREAT WEST ENGINEERING
2030 11th. AVENUE
HELENA, MT 59601
(406) 449-8627, FAX (406) 449-8631

U.S.D.A. FOREST SERVICE – REGION 1
BEARTOOTH RANGER DISTRICT – CUSTER NATIONAL FOREST

RECONSTRUCTION OF WEST FORK ROCK CREEK ROAD #2071
PHASE III
CROSS SECTIONS – STA. 112+50 TO STA. 115+62.76

WARNING
0 ? 1
IF THIS BAR DOES NOT MEASURE 1" THEN DRAWING IS NOT TO SCALE

No.	Revision	By	Date
1	50% SUBMITTAL	WBL	6/23/06
2	95% SUBMITTAL	WBL	8/31/06
3	CONST. PLANS	WBL	11/10/06

NOTE: CULVERTS PROJECTED TO NEAREST CROSS SECTION

ALL SLOPES PER TYPICAL SECTION UNLESS OTHERWISE LABELED.

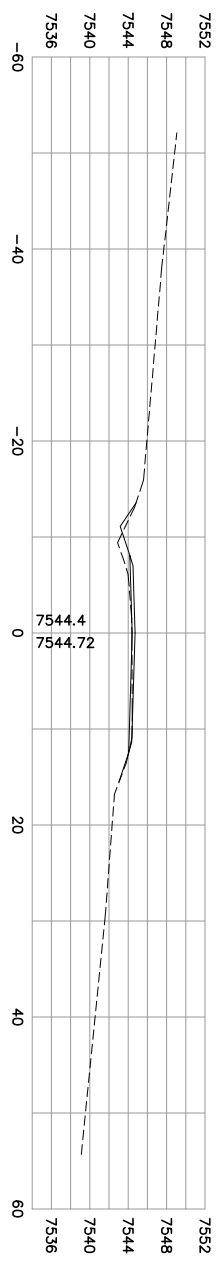

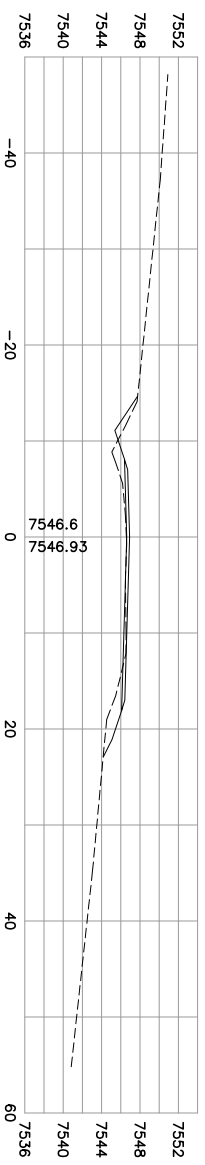

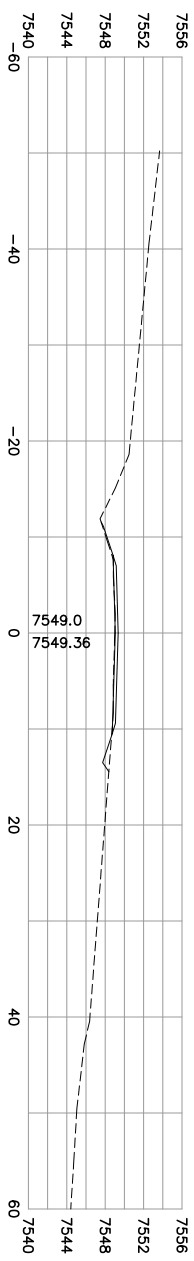

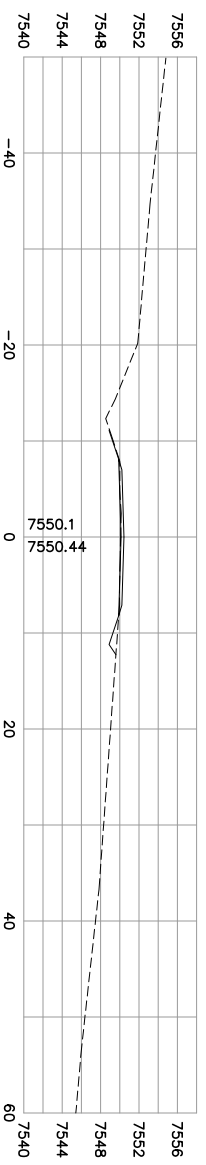

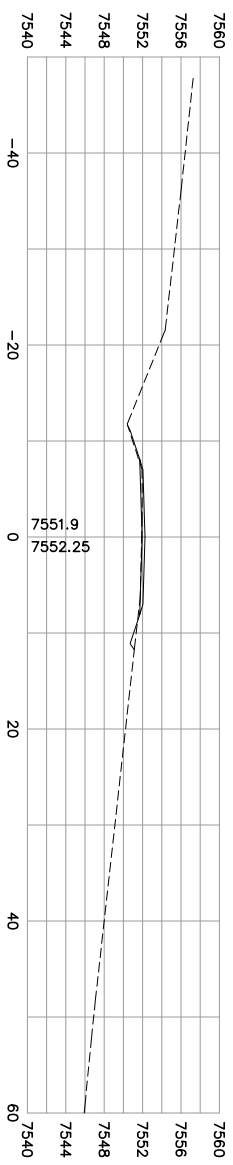

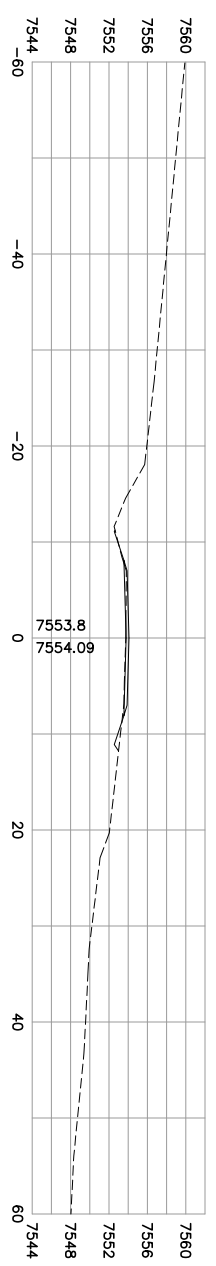

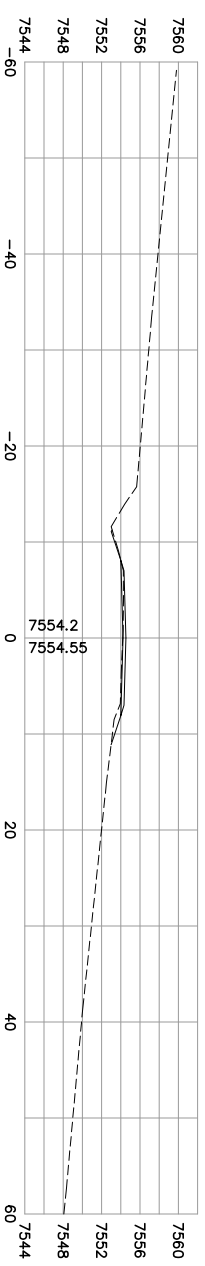

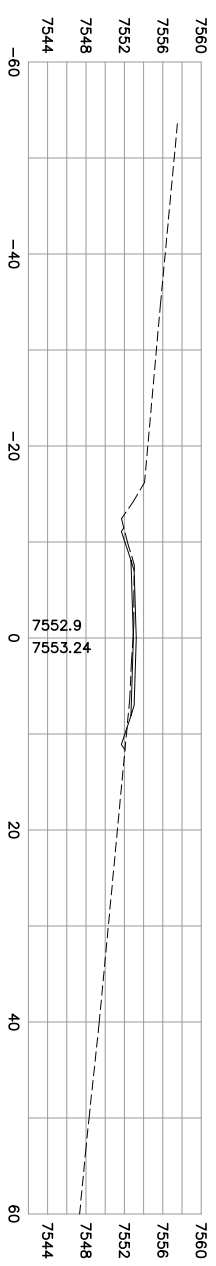

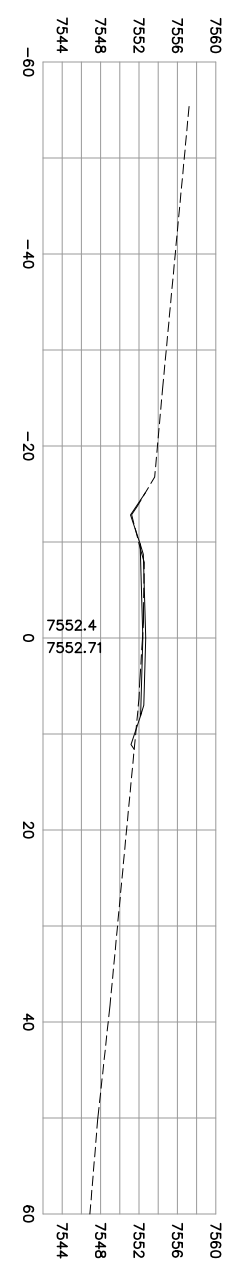

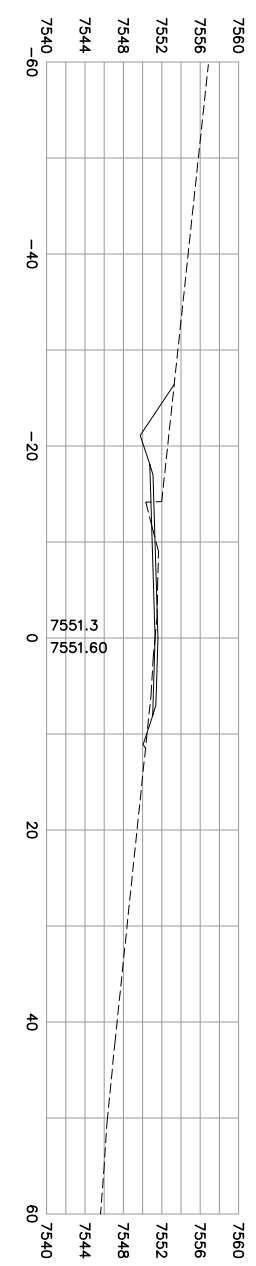

AG-0355-S-09-0004

Sheet No. XS-42

GREAT WEST ENGINEERING
2030 11th. AVENUE
HELENA, MT 59601
(406) 449-8627, FAX (406) 449-8631

U.S.D.A. FOREST SERVICE – REGION 1
BEARTOOTH RANGER DISTRICT – CUSTER NATIONAL FOREST

RECONSTRUCTION OF WEST FORK ROCK CREEK ROAD #2071
PHASE III
CROSS SECTIONS – STA. 116+00 TO STA. 119+50

WARNING
0 ? 1
IF THIS BAR DOES NOT MEASURE 1" THEN DRAWING IS NOT TO SCALE

No.	Revision	By	Date
1	50% SUBMITTAL	WBL	6/23/06
2	95% SUBMITTAL	WBL	8/31/06
3	CONST. PLANS	WBL	11/10/06

NOTE: CULVERTS PROJECTED TO NEAREST CROSS SECTION

ALL SLOPES PER TYPICAL SECTION UNLESS OTHERWISE LABELED.

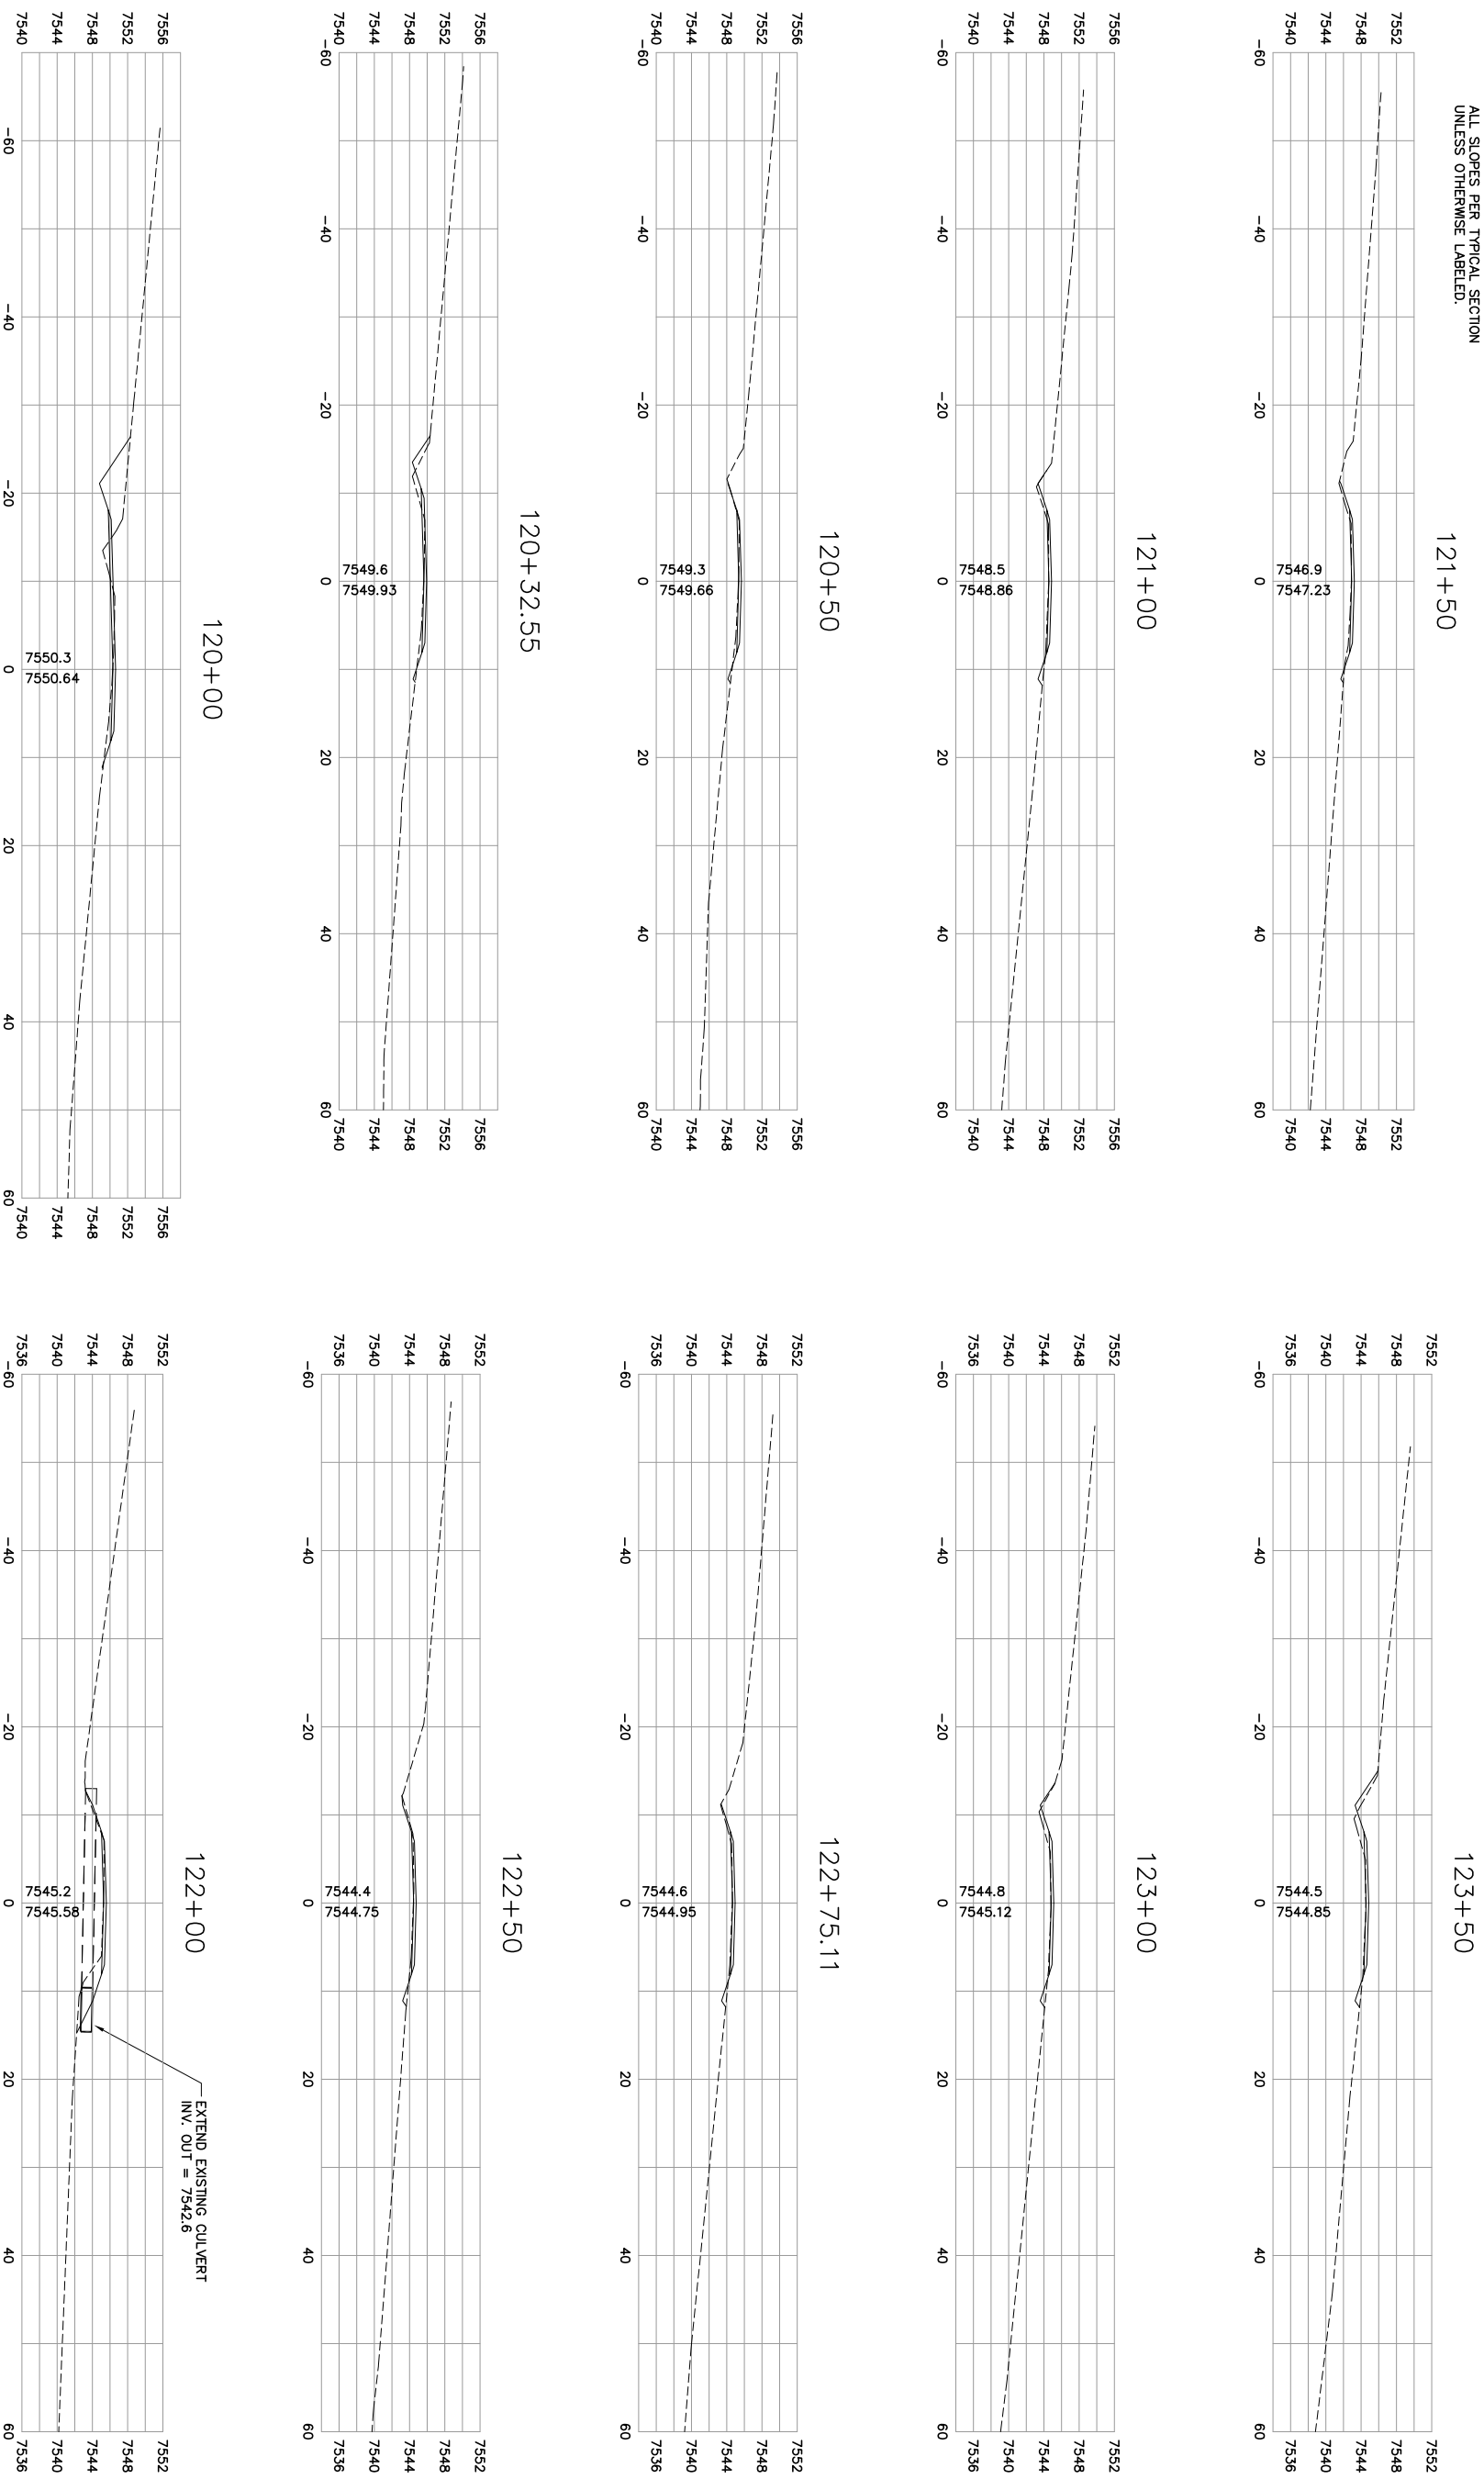

AG-0355-S-09-0004

Sheet No. XS-43

GREAT WEST ENGINEERING
2030 11th. AVENUE
HELENA, MT 59601
(406) 449-8627, FAX (406) 449-8631

U.S.D.A. FOREST SERVICE – REGION 1
BEARTOOTH RANGER DISTRICT – CUSTER NATIONAL FOREST

RECONSTRUCTION OF WEST FORK ROCK CREEK ROAD #2071
PHASE III
CROSS SECTIONS – STA. 120+00 TO STA. 123+50

WARNING
0 ? 1
IF THIS BAR DOES NOT MEASURE 1" THEN DRAWING IS NOT TO SCALE

No.	Revision	By	Date
1	50% SUBMITTAL	WBL	6/23/06
2	95% SUBMITTAL	WBL	8/31/06
3	CONST. PLANS	WBL	11/10/06

NOTE: CULVERTS PROJECTED
TO NEAREST CROSS SECTION

ALL SLOPES PER TYPICAL SECTION
UNLESS OTHERWISE LABELED.

AG-0355-S-09-0004

125+99.34

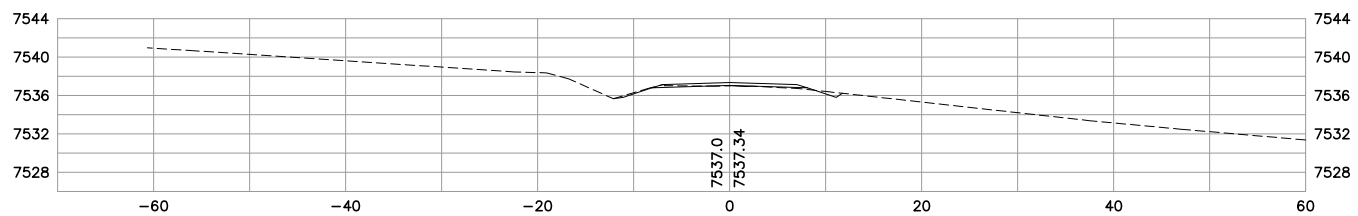

125+50

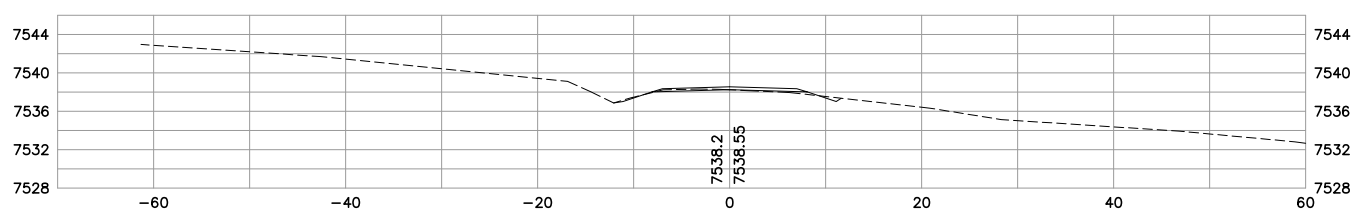

125+00

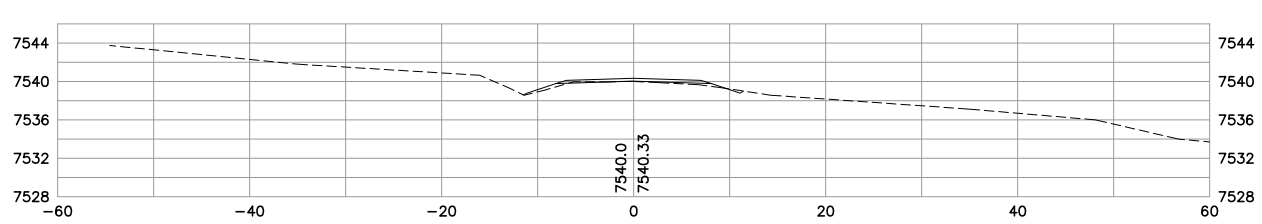

124+50

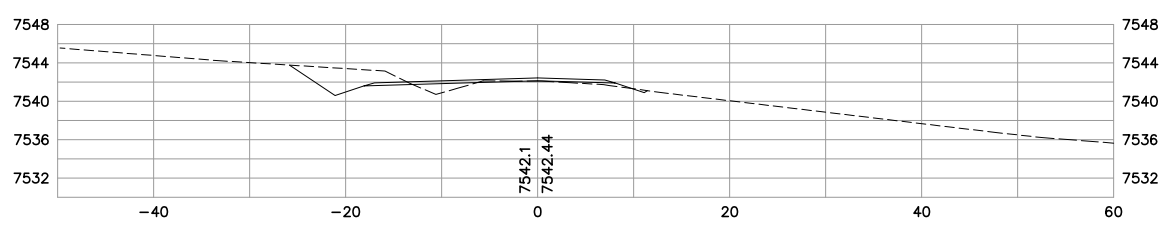

124+00

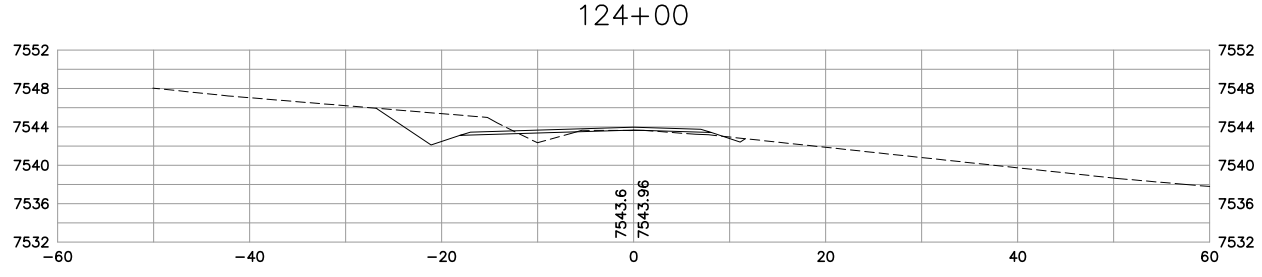

127+76.84

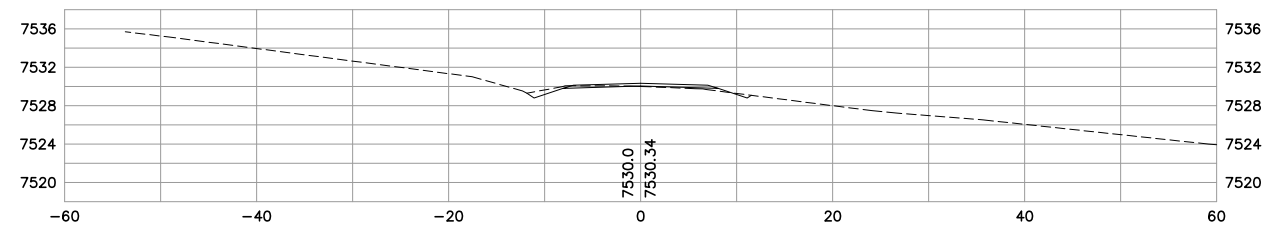

127+50

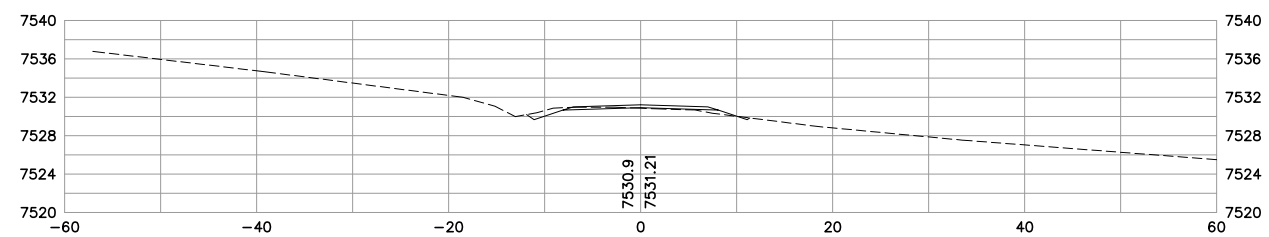

127+00

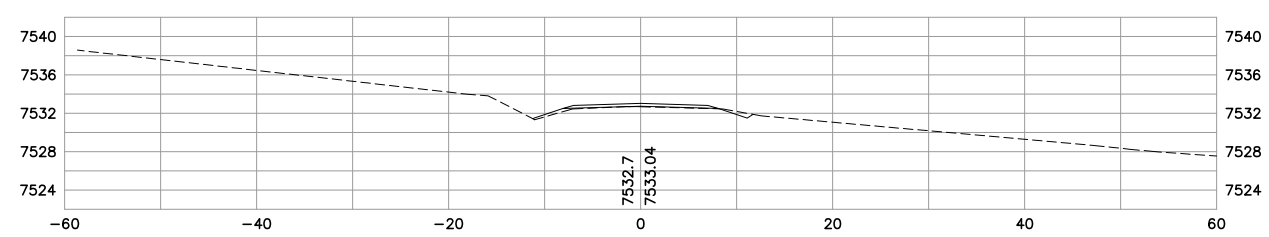

126+50

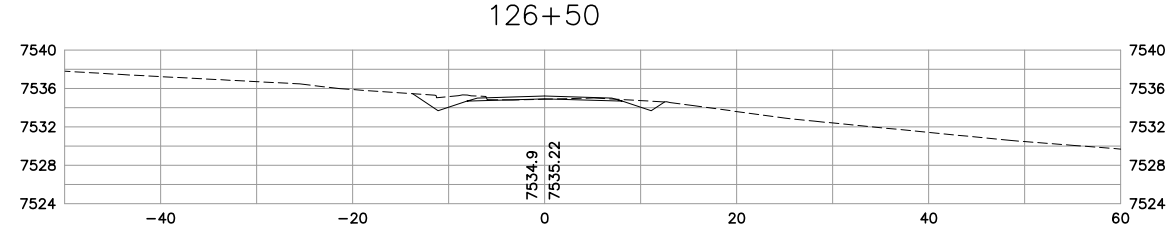

126+43.74

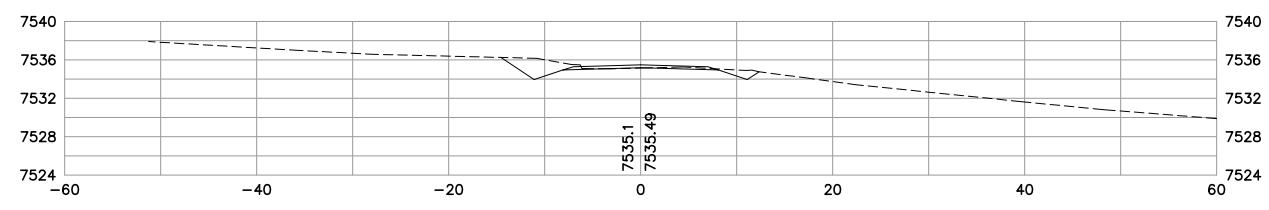

No.	Revision	By	Date
1	50% SUBMITTAL	WBL	6/23/06
2	95% SUBMITTAL	WBL	8/31/06
3	CONST. PLANS	WBL	11/10/06

WARNING
0 1 2
IF THIS BAR DOES NOT MEASURE 1" THEN DRAWING IS NOT TO SCALE

U.S.D.A. FOREST SERVICE – REGION 1
BEARTOOTH RANGER DISTRICT – CUSTER NATIONAL FOREST
RECONSTRUCTION OF WEST FORK ROCK CREEK ROAD #2071
PHASE III
CROSS SECTIONS – STA. 124+00 TO STA. 127+76.84

GREAT WEST ENGINEERING
2030 11th AVENUE
HELENA, MT 59601
(406) 449-8627, FAX (406) 449-8631

Sheet No.
XS–44

JPS - cross-sec-layout-3.dwg - Tue, 22 Aug 2006 - 9:43

AG-0355-S-09-0004

NOTE: CULVERTS PROJECTED TO NEAREST CROSS SECTION

ALL SLOPES PER TYPICAL SECTION UNLESS OTHERWISE LABELED.

129+50

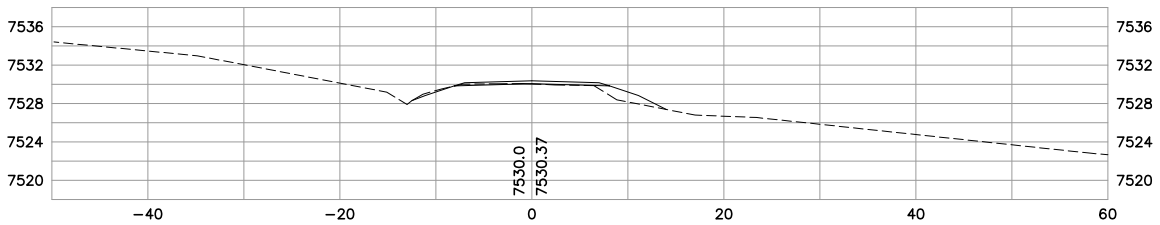

129+00

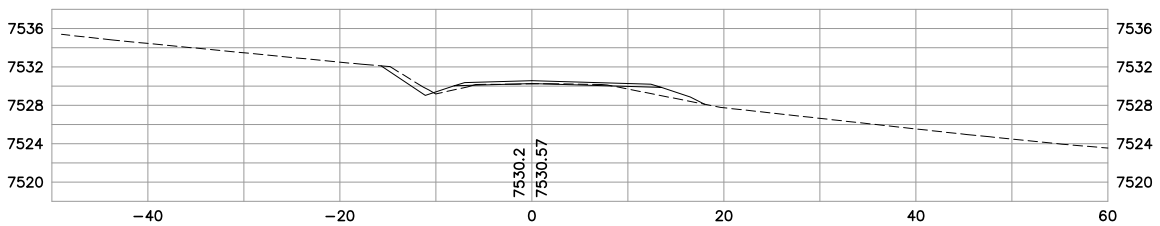

128+50

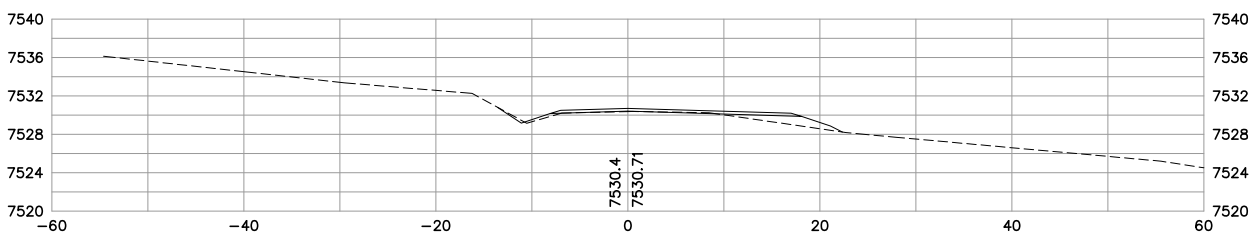

128+00

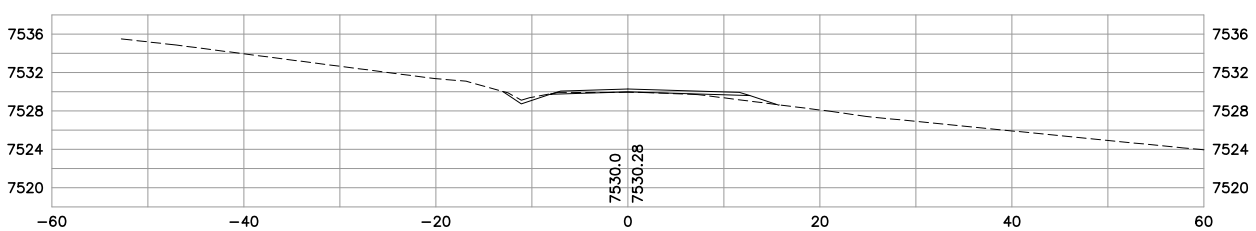

127+85

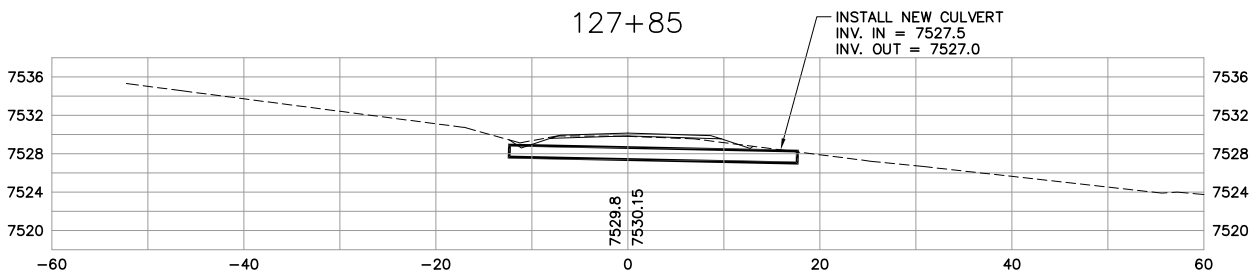

131+00

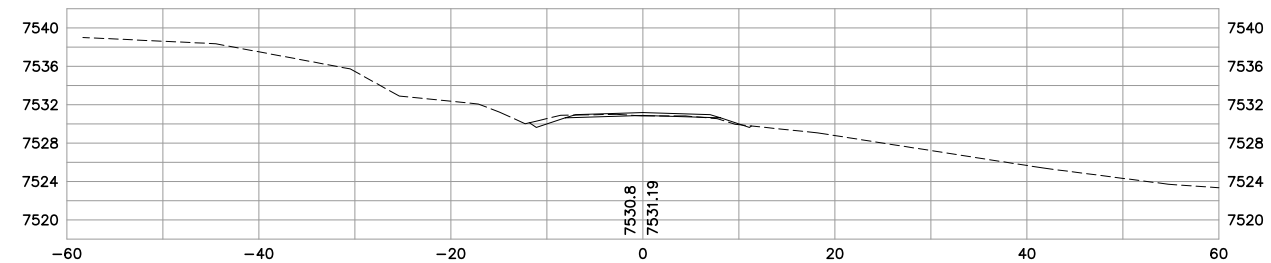

130+50

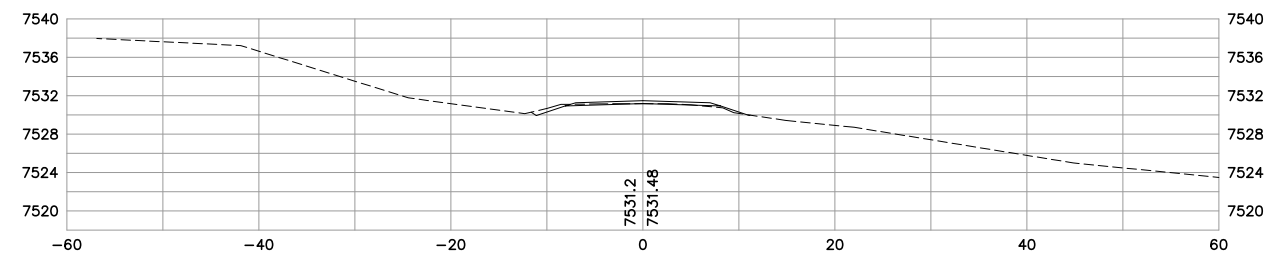

130+00

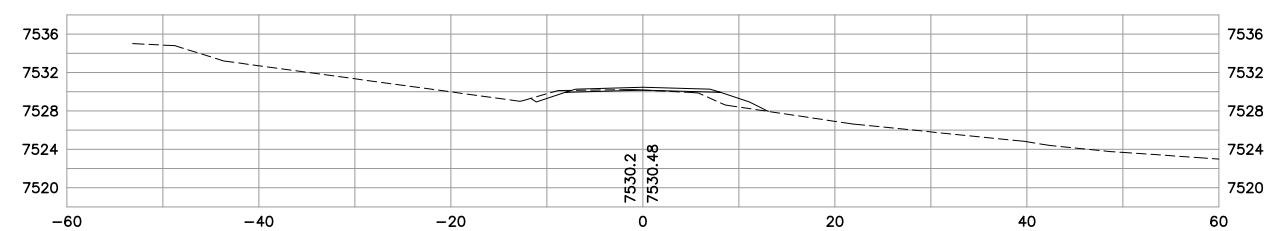

129+84

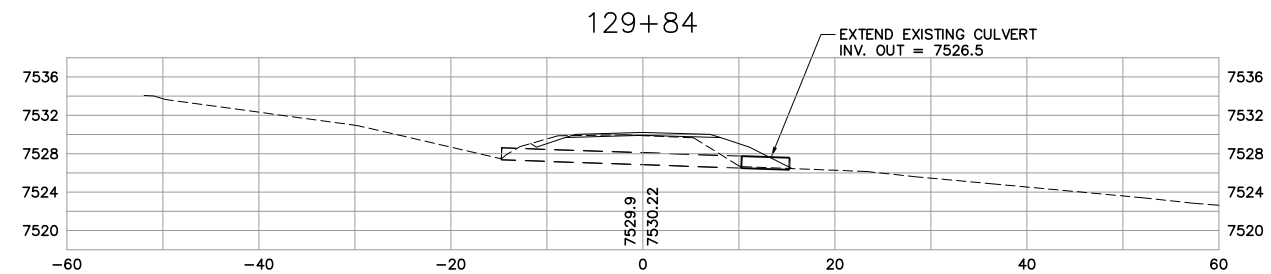

No.	Revision	By	Date
1	50% SUBMITTAL	WBL	6/23/06
2	95% SUBMITTAL	WBL	8/31/06
3	CONST. PLANS	WBL	11/10/06

WARNING
0 1 2
IF THIS BAR DOES NOT MEASURE 1" THEN DRAWING IS NOT TO SCALE

U.S.D.A. FOREST SERVICE – REGION 1
BEARTOOTH RANGER DISTRICT – CUSTER NATIONAL FOREST

RECONSTRUCTION OF WEST FORK ROCK CREEK ROAD #2071
PHASE III

CROSS SECTIONS – STA. 127+85 TO STA. 131+00

GREAT WEST ENGINEERING
2030 11th AVENUE
HELENA, MT 59601
(406) 449-8627, FAX (406) 449-8631

Sheet No.
XS–45

JPS - cross-sec-layout-3.dwg - Tue, 22 Aug 2006 - 9:43

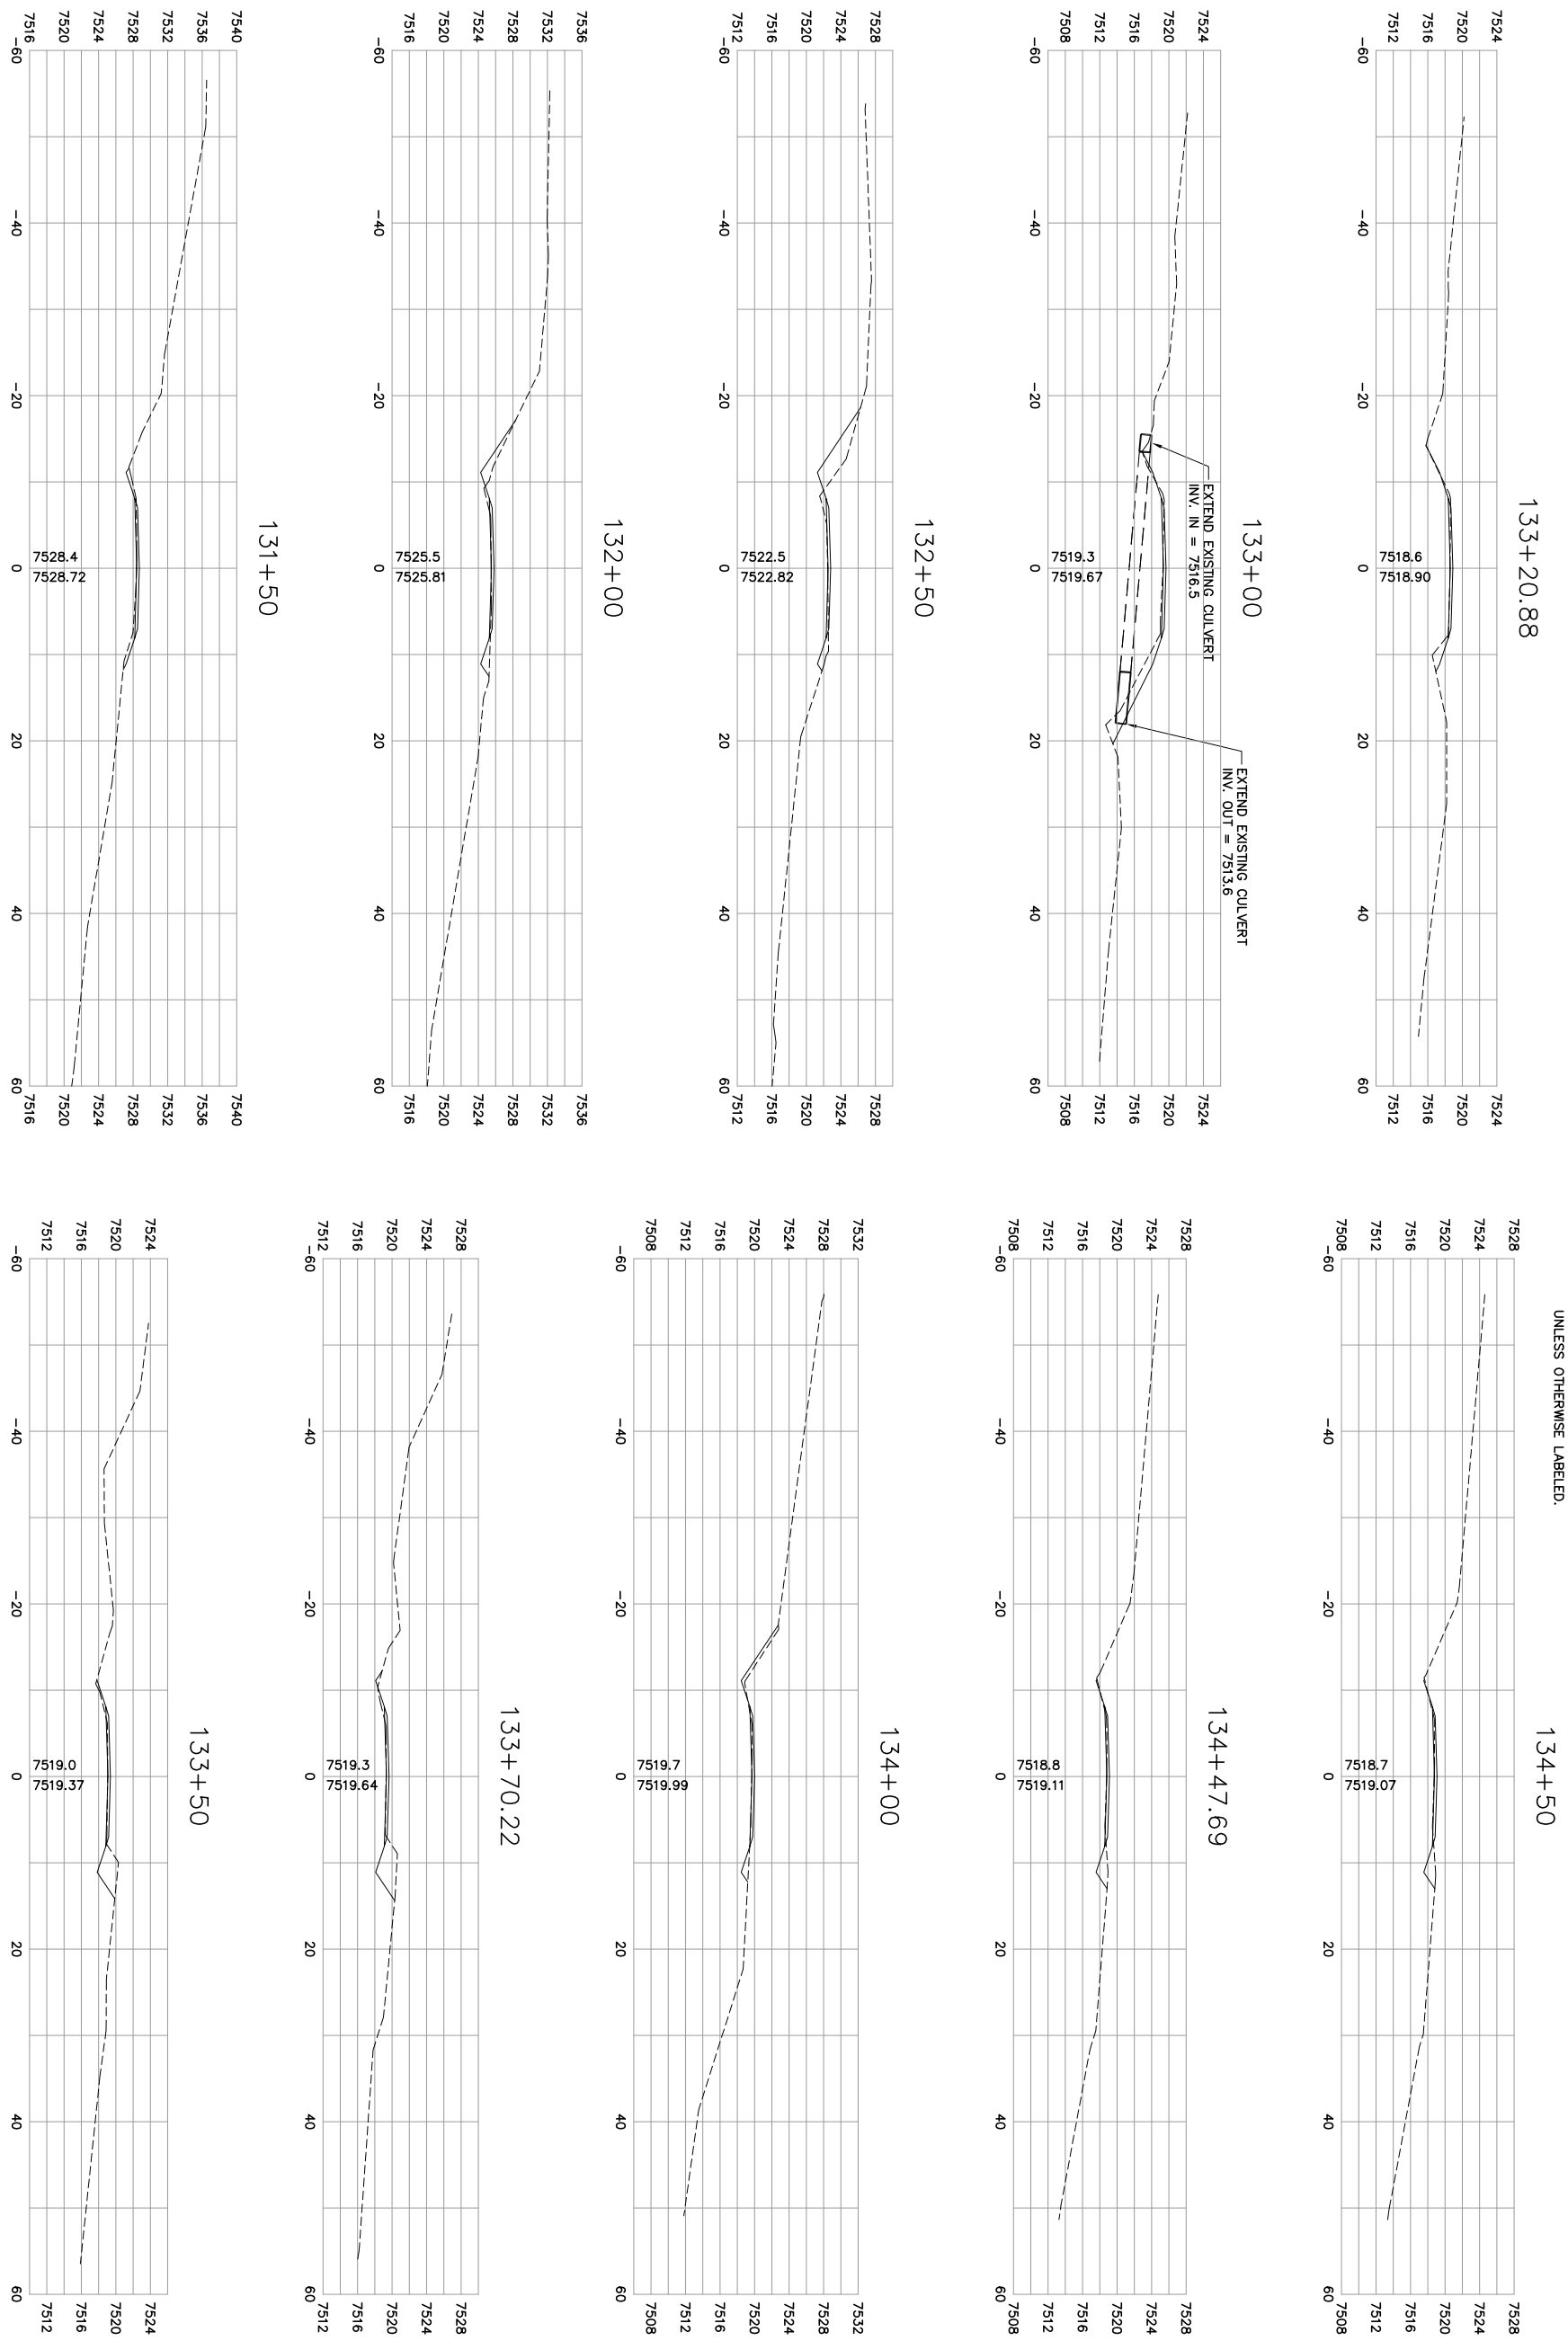

NOTE: CULVERTS PROJECTED TO NEAREST CROSS SECTION

ALL SLOPES PER TYPICAL SECTION UNLESS OTHERWISE LABELED.

AG-0355-S-09-0004

Sheet No. XS-46

GreatWest engineering

GREAT WEST ENGINEERING
2030 11th. AVENUE
HELENA, MT 59601
(406) 449-8627, FAX (406) 449-8631

U.S.D.A. FOREST SERVICE – REGION 1
BEARTOOTH RANGER DISTRICT – CUSTER NATIONAL FOREST

RECONSTRUCTION OF WEST FORK ROCK CREEK ROAD #2071
PHASE III
CROSS SECTIONS – STA. 131+50 TO STA. 134+50

WARNING
0 ? 1
IF THIS BAR DOES NOT MEASURE 1" THEN DRAWING IS NOT TO SCALE

No.	Revision	By	Date
1	50% SUBMITTAL	WBL	6/23/06
2	95% SUBMITTAL	WBL	8/31/06
3	CONST. PLANS	WBL	11/10/06

AG-0355-S-09-0004

NOTE: CULVERTS PROJECTED TO NEAREST CROSS SECTION

ALL SLOPES PER TYPICAL SECTION UNLESS OTHERWISE LABELED.

136+76.23

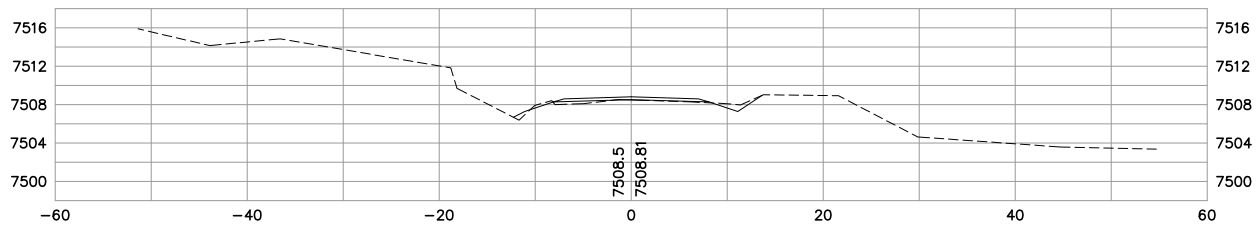

136+50

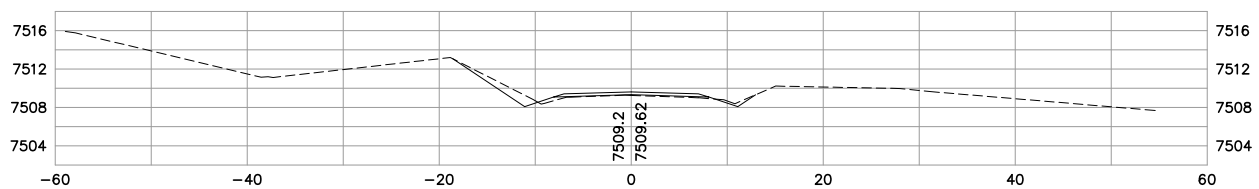

136+00

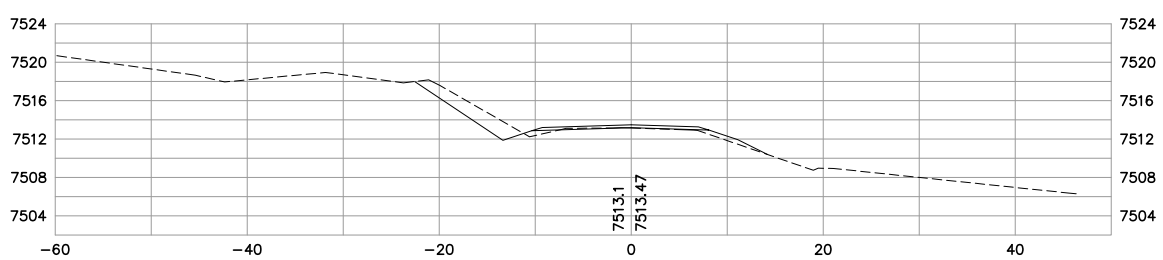

135+50

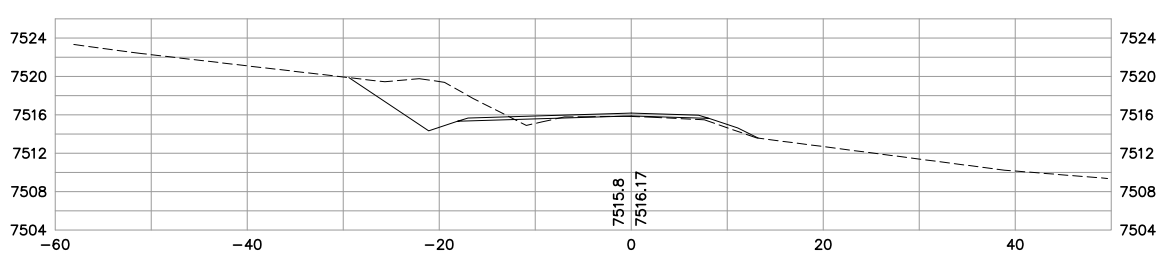

135+00

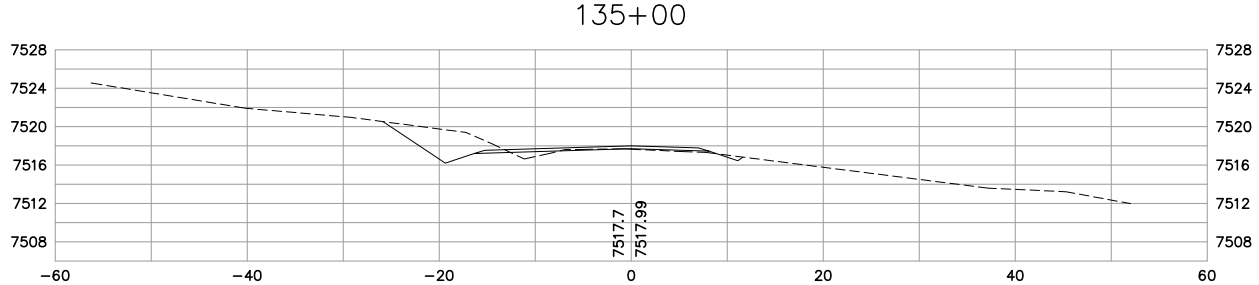

138+00

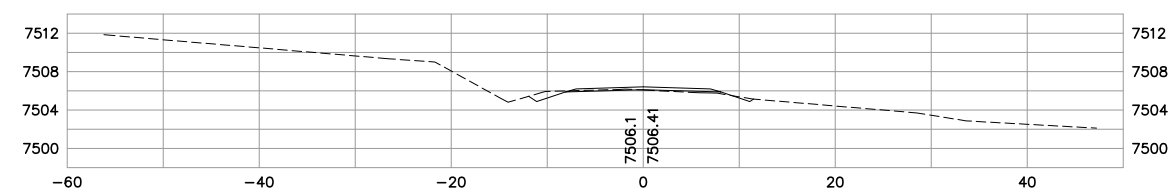

137+50

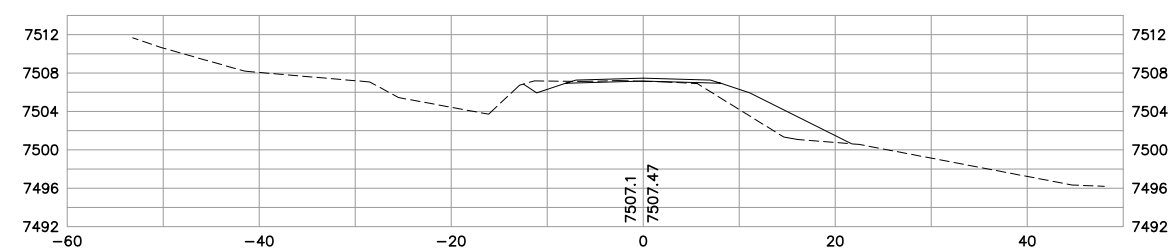

137+26

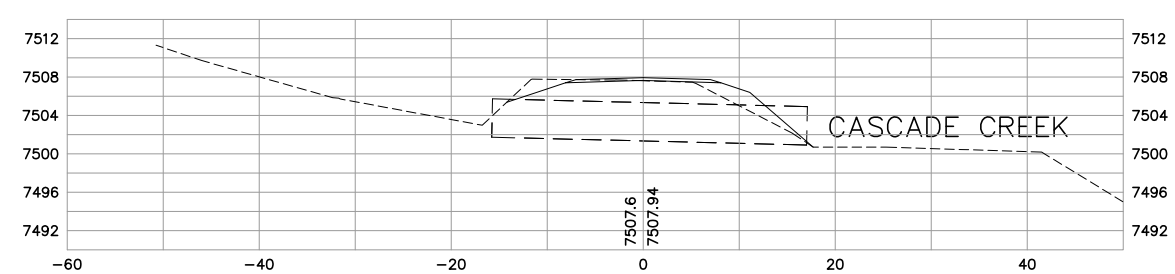

137+00

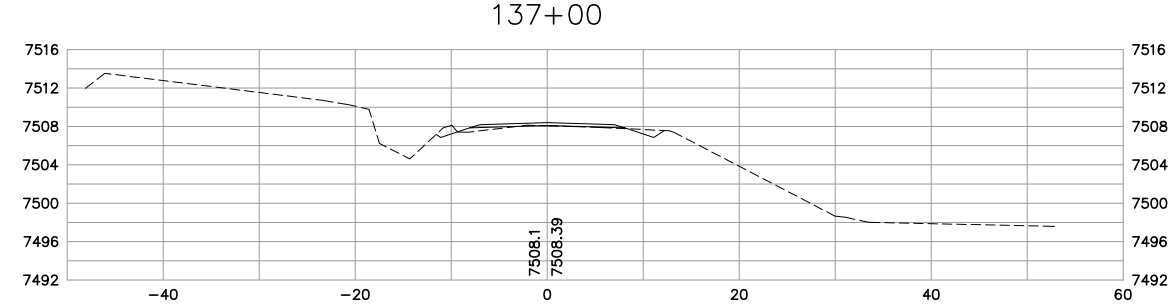

No.	Revision	By	Date
1	50% SUBMITTAL	WBL	6/23/06
2	95% SUBMITTAL	WBL	8/31/06
3	CONST. PLANS	WBL	11/10/06

WARNING
0 1 2
IF THIS BAR DOES NOT MEASURE 1" THEN DRAWING IS NOT TO SCALE

U.S.D.A. FOREST SERVICE – REGION 1
BEARTOOTH RANGER DISTRICT – CUSTER NATIONAL FOREST
RECONSTRUCTION OF WEST FORK ROCK CREEK ROAD #2071
PHASE III
CROSS SECTIONS – STA. 135+00 TO STA. 138+00

GREAT WEST ENGINEERING
2030 11th AVENUE
HELENA, MT 59601
(406) 449-8627, FAX (406) 449-8631

Sheet No.
XS–47

JPS - cross-sec-layout-3.dwg - Tue, 22 Aug 2006 - 9:43

NOTE: CULVERTS PROJECTED TO NEAREST CROSS SECTION

ALL SLOPES PER TYPICAL SECTION UNLESS OTHERWISE LABELED.

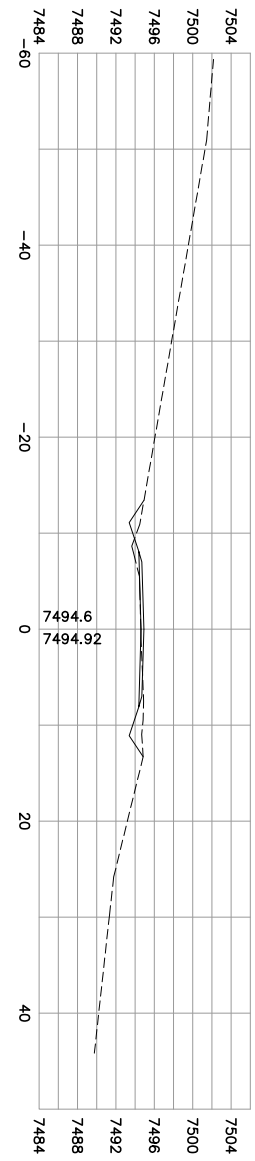

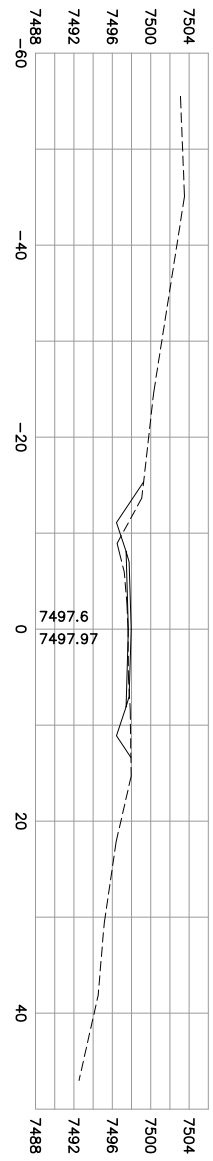

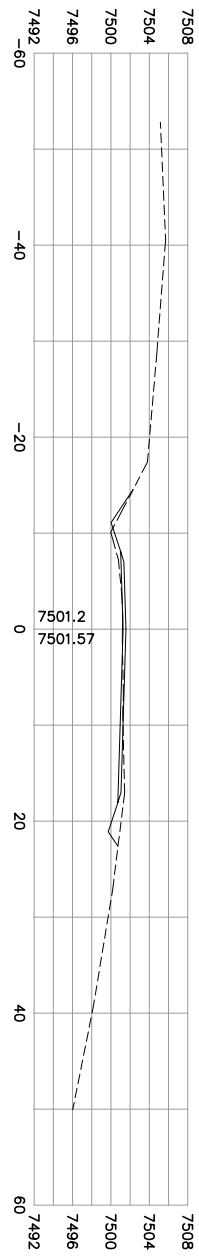

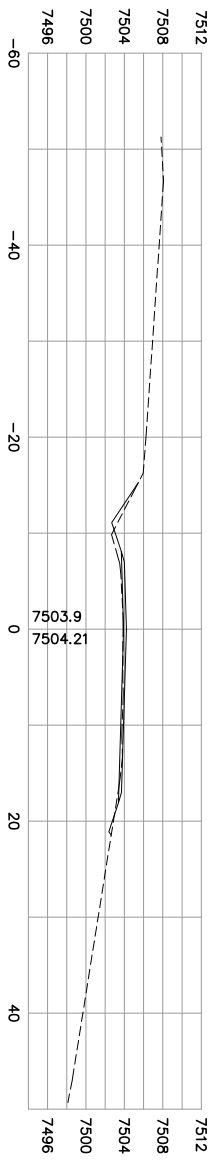

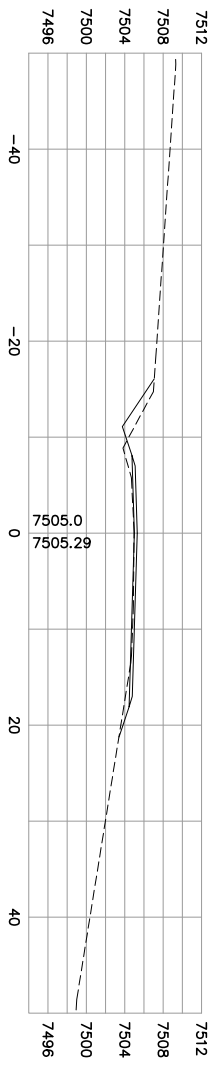

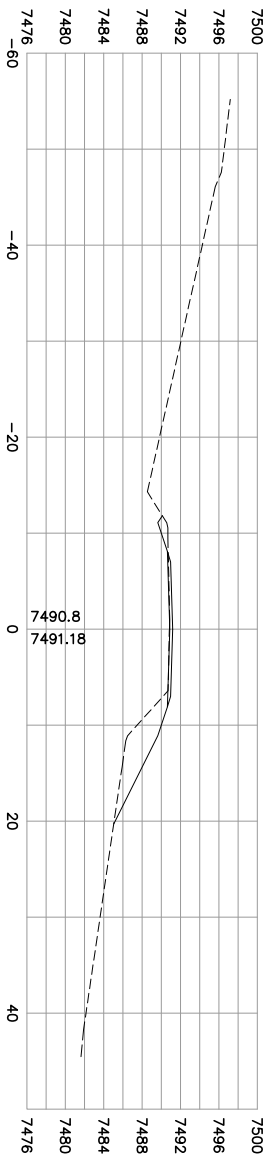

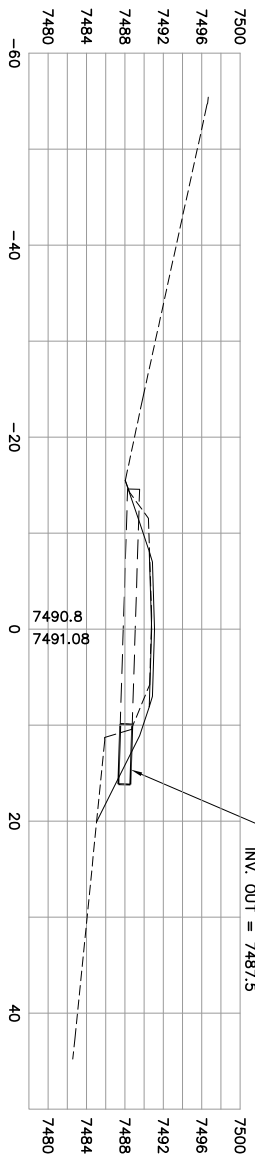

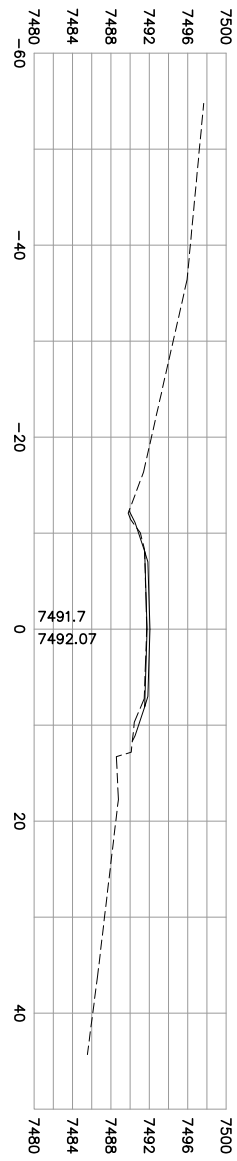

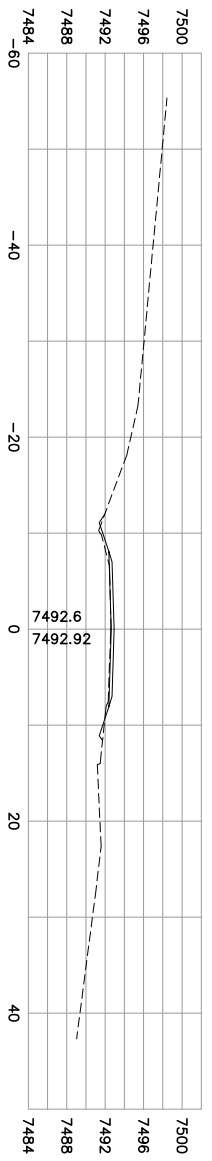

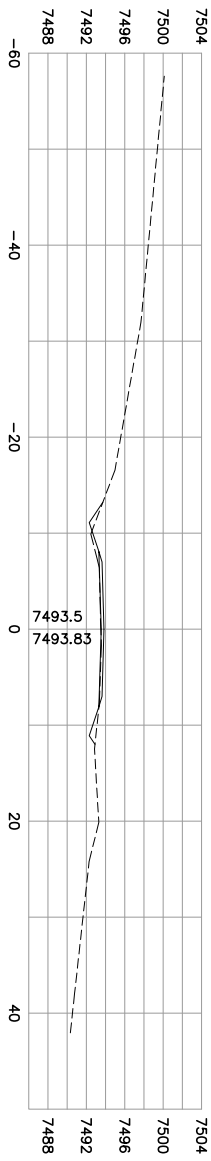

AG-0355-S-09-0004

Sheet No. XS-48

GreatWest engineering

GREAT WEST ENGINEERING
2030 11th. AVENUE
HELENA, MT 59601
(406) 449-8627, FAX (406) 449-8631

U.S.D.A. FOREST SERVICE – REGION 1
BEARTOOTH RANGER DISTRICT – CUSTER NATIONAL FOREST

RECONSTRUCTION OF WEST FORK ROCK CREEK ROAD #2071
PHASE III
CROSS SECTIONS – STA. 138+50 TO STA. 141+00

WARNING
0 ? 1
IF THIS BAR DOES NOT MEASURE 1" THEN DRAWING IS NOT TO SCALE

No.	Revision	By	Date
1	50% SUBMITTAL	WBL	6/23/06
2	95% SUBMITTAL	WBL	8/31/06
3	CONST. PLANS	WBL	11/10/06

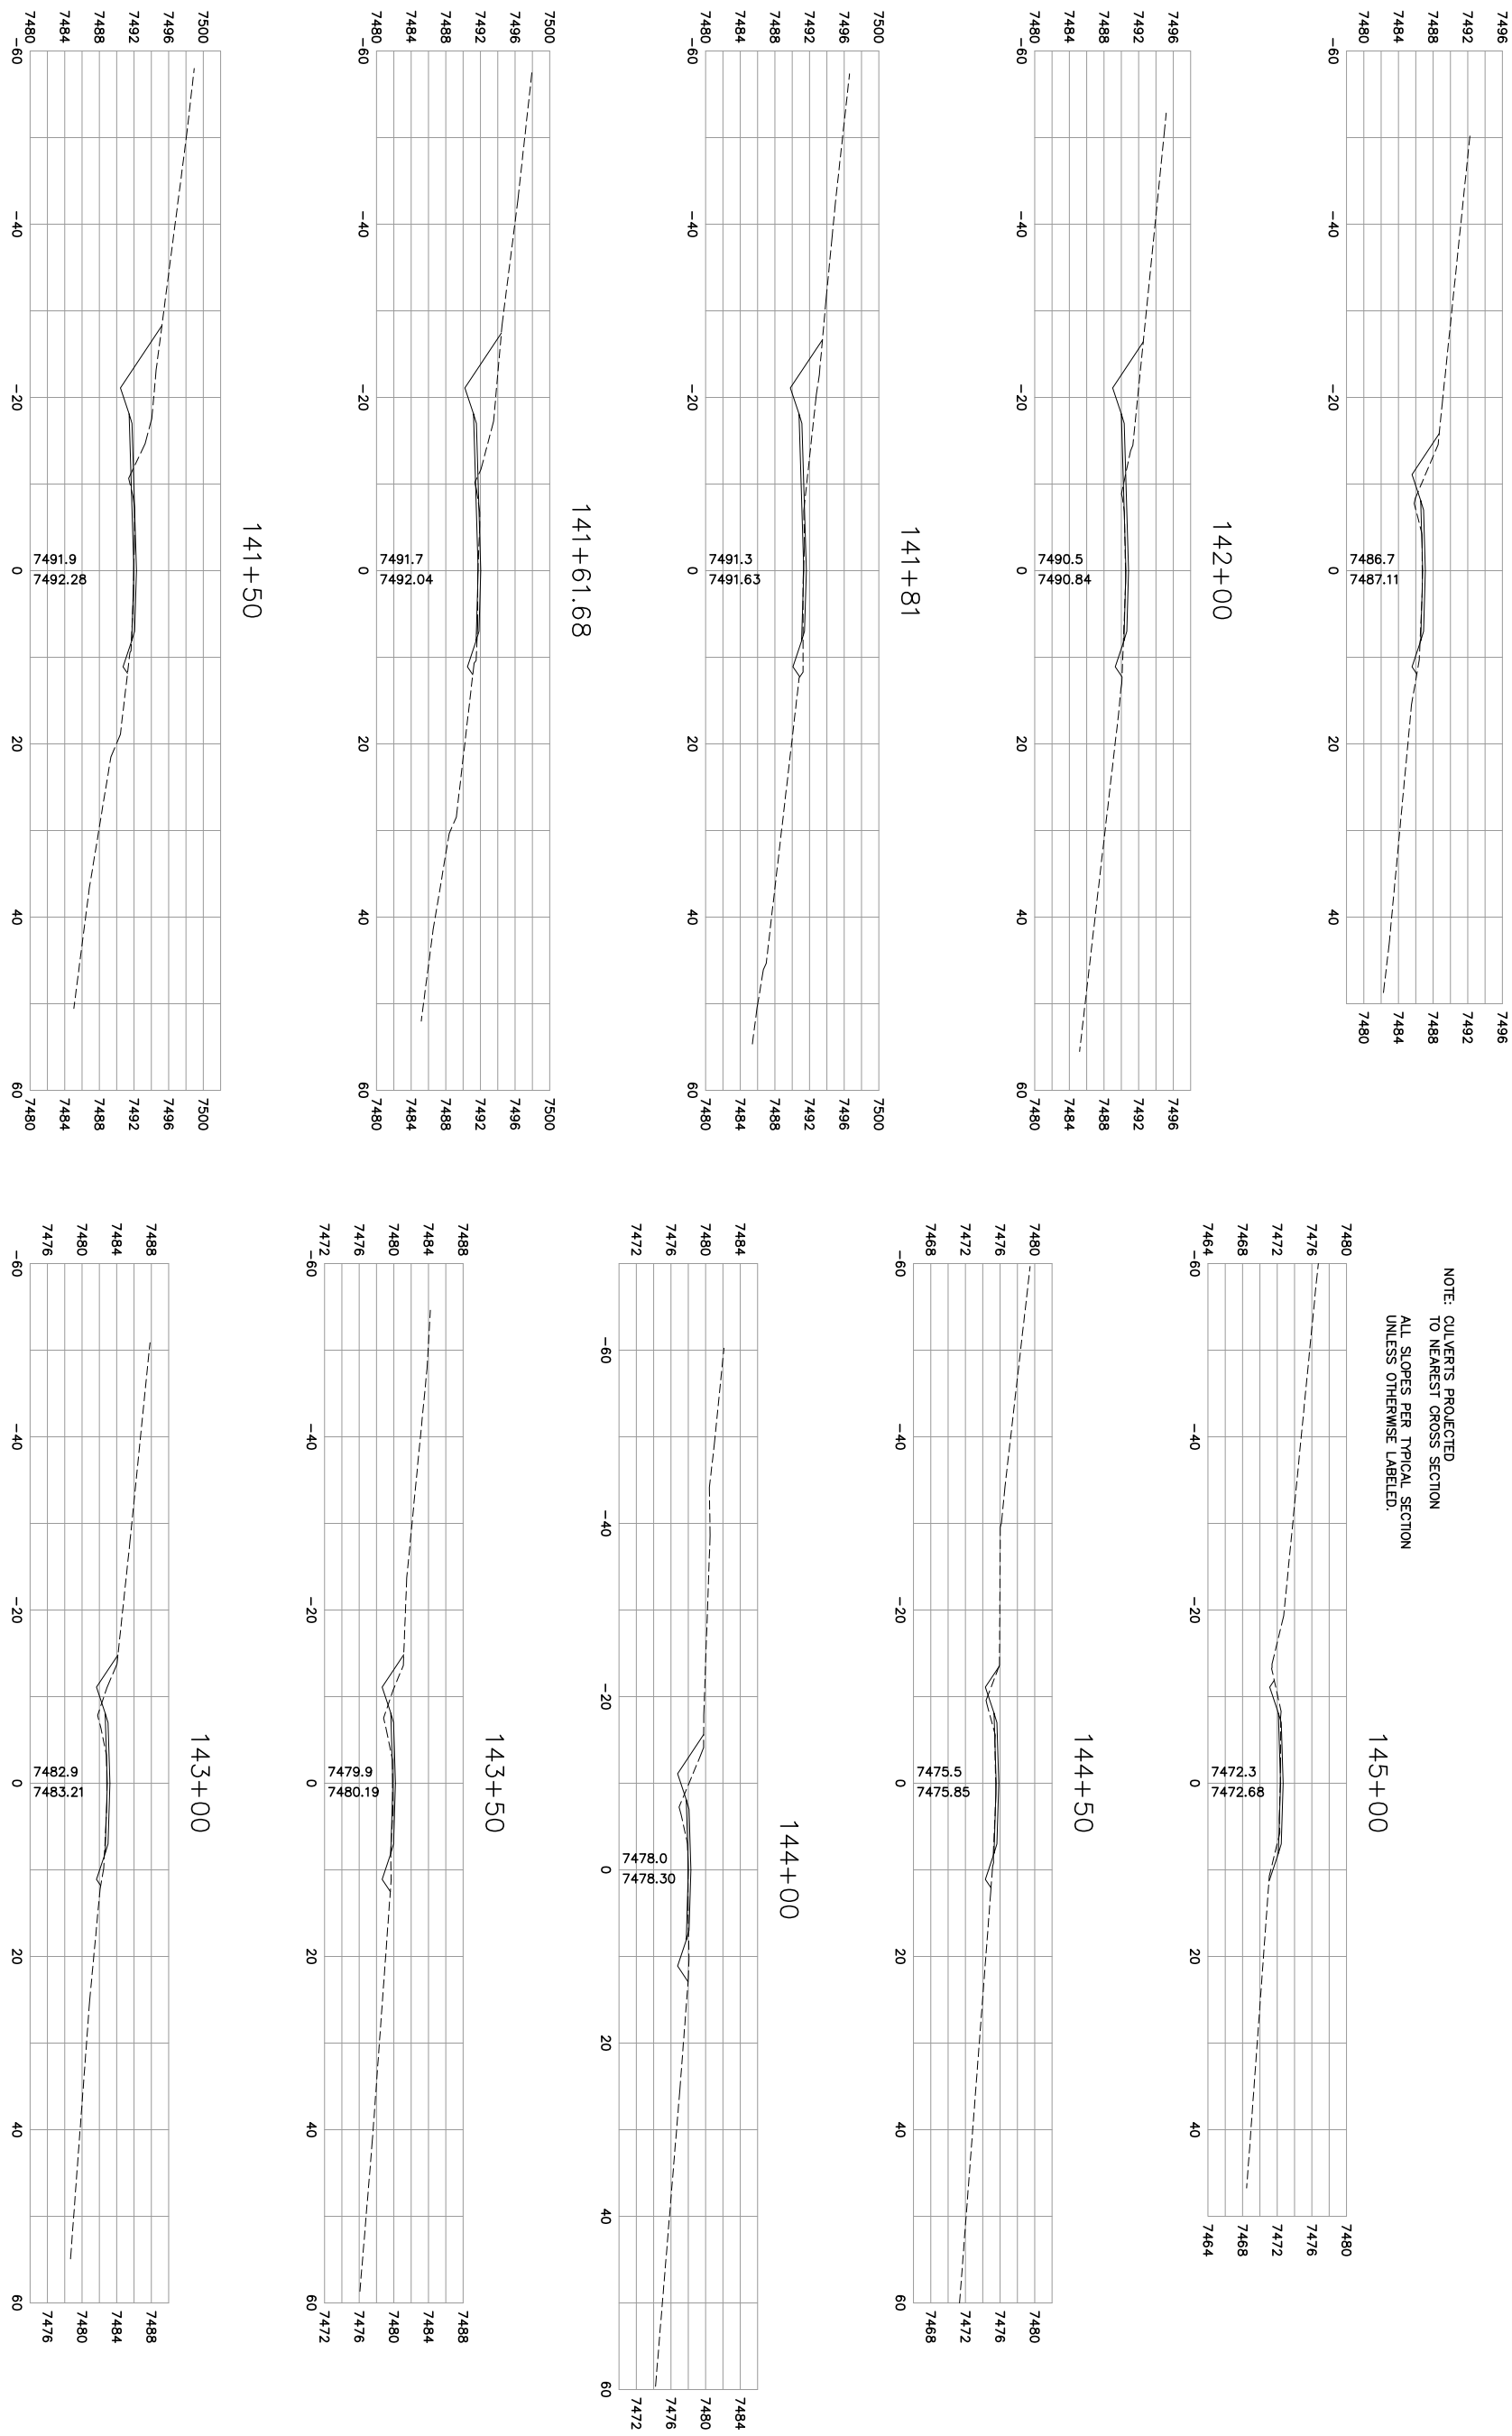

AG-0355-S-09-0004

Sheet No. XS-49

GreatWest engineering

GREAT WEST ENGINEERING
2030 11th. AVENUE
HELENA, MT 59601
(406) 449-8627, FAX (406) 449-8631

U.S.D.A. FOREST SERVICE – REGION 1
BEARTOOTH RANGER DISTRICT – CUSTER NATIONAL FOREST

RECONSTRUCTION OF WEST FORK ROCK CREEK ROAD #2071
PHASE III
CROSS SECTIONS – STA. 141+50 TO STA. 145+00

WARNING
0 ? 1
IF THIS BAR DOES NOT MEASURE 1" THEN DRAWING IS NOT TO SCALE

No.	Revision	By	Date
1	50% SUBMITTAL	WBL	6/23/06
2	95% SUBMITTAL	WBL	8/31/06
3	CONST. PLANS	WBL	11/10/06

NOTE: CULVERTS PROJECTED
TO NEAREST CROSS SECTION

ALL SLOPES PER TYPICAL SECTION
UNLESS OTHERWISE LABELED.

146+68

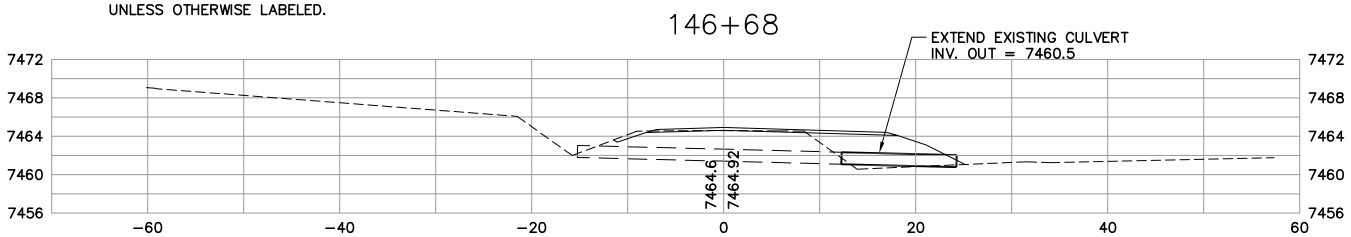

146+50

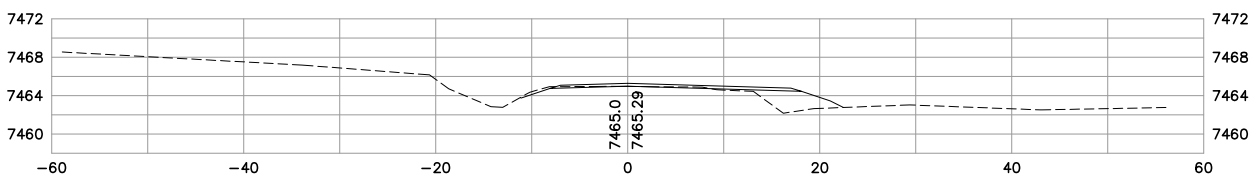

146+00

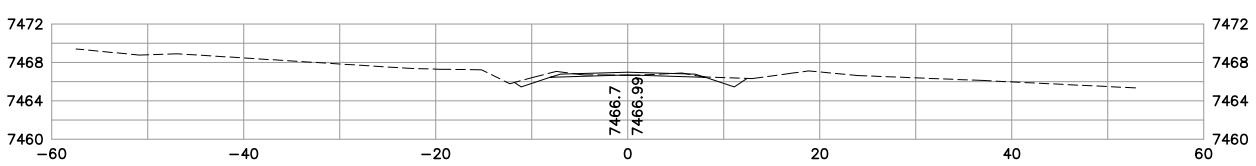

145+50

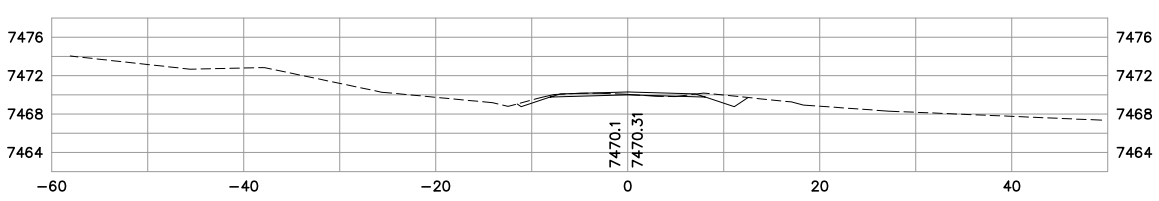

145+27.09

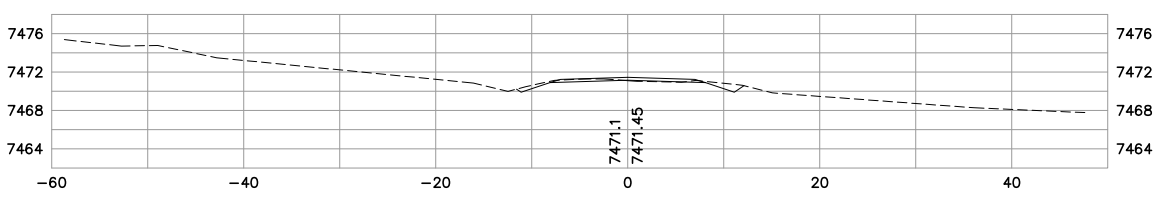

149+00

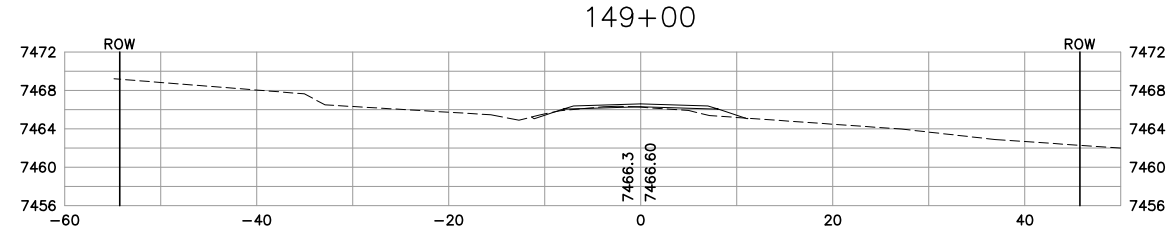

148+50

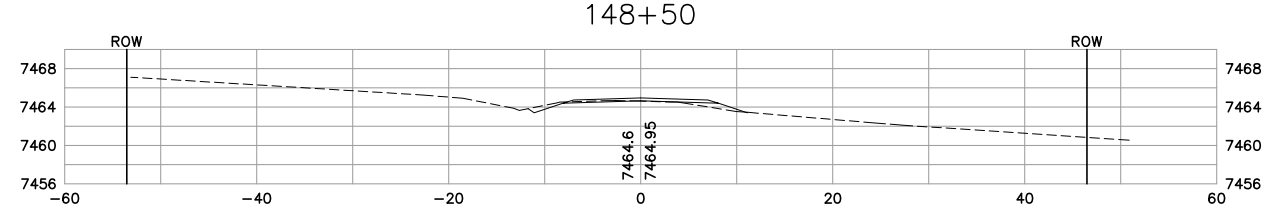

148+00

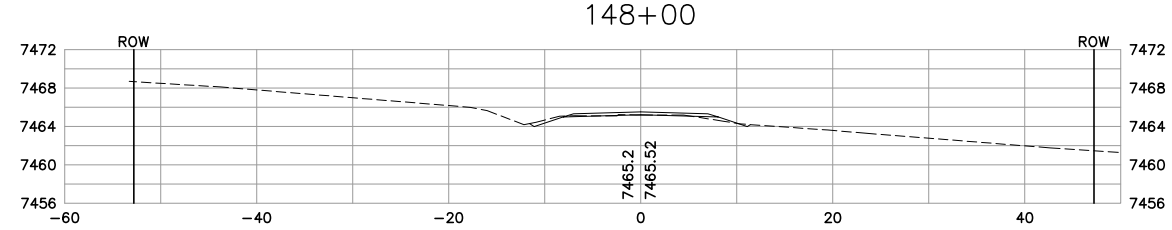

147+50

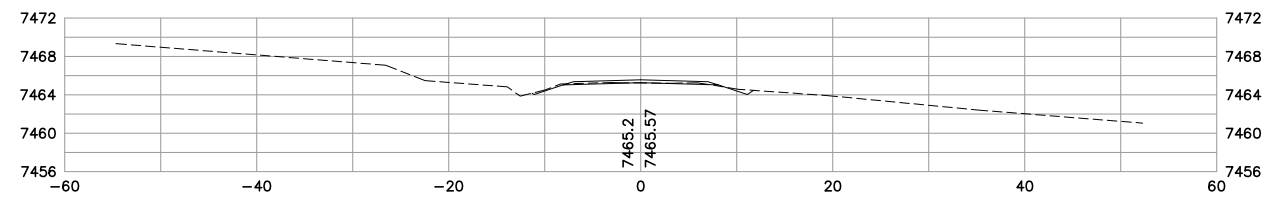

146+96.23

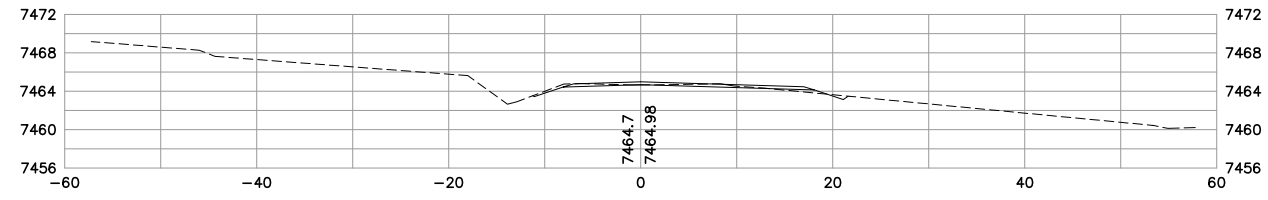

AG-0355-S-09-0004

No.	Revision	By	Date
1	50% SUBMITTAL	WBL	6/23/06
2	95% SUBMITTAL	WBL	8/31/06
3	CONST. PLANS	WBL	11/10/06

WARNING
0 1 2
IF THIS BAR DOES NOT MEASURE 1" THEN DRAWING IS NOT TO SCALE

U.S.D.A. FOREST SERVICE – REGION 1
BEARTOOTH RANGER DISTRICT – CUSTER NATIONAL FOREST
RECONSTRUCTION OF WEST FORK ROCK CREEK ROAD #2071
PHASE III
CROSS SECTIONS – STA. 145+27.09 TO STA. 149+00

GREAT WEST ENGINEERING
2030 11th AVENUE
HELENA, MT 59601
(406) 449-8627, FAX (406) 449-8631

Sheet No.
XS–50

JPS - cross-sec-layout-3.dwg - Tue, 22 Aug 2006 - 9:43

AG-0355-S-09-0004

NOTE: CULVERTS PROJECTED TO NEAREST CROSS SECTION

ALL SLOPES PER TYPICAL SECTION UNLESS OTHERWISE LABELED.

151+50

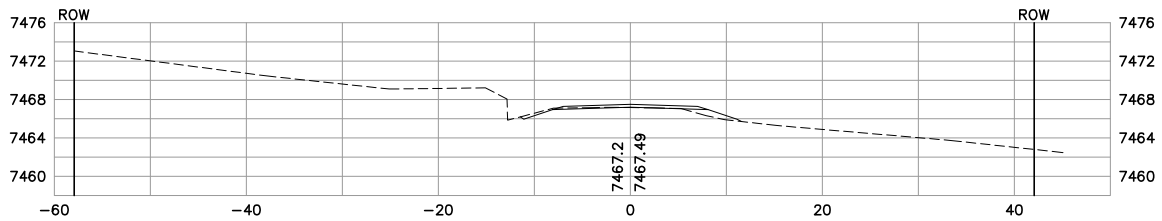

151+00

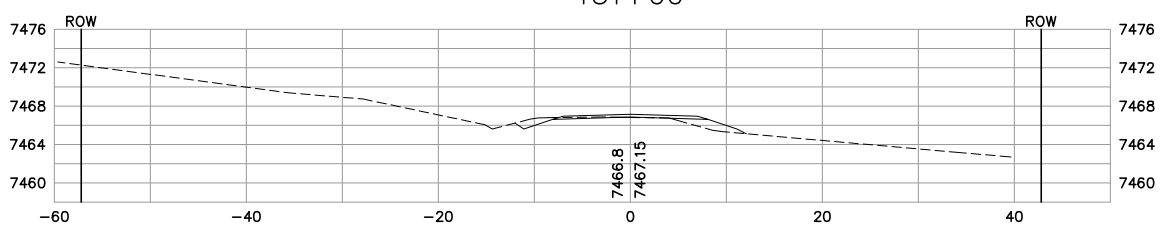

150+50

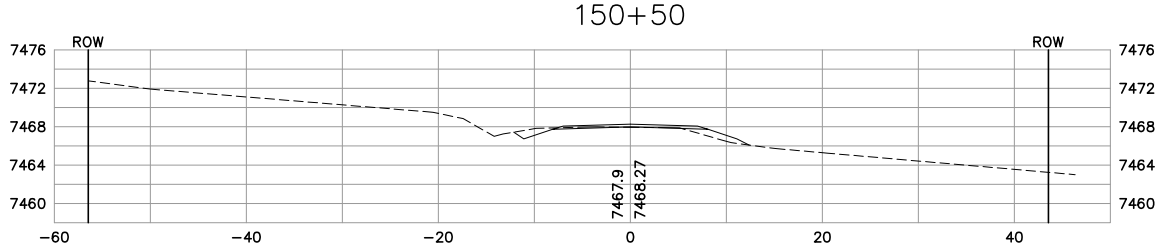

150+00

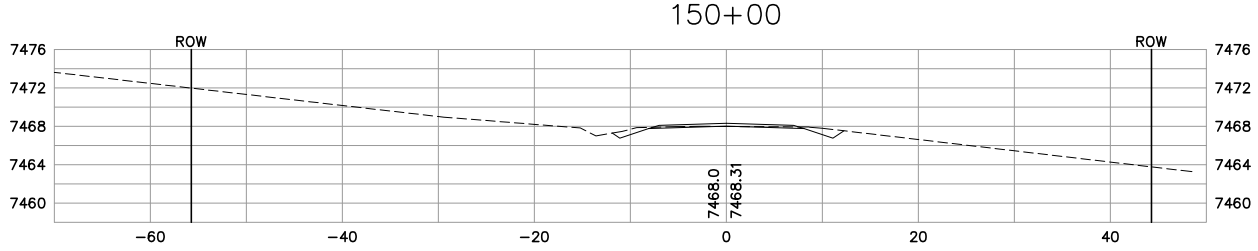

149+50

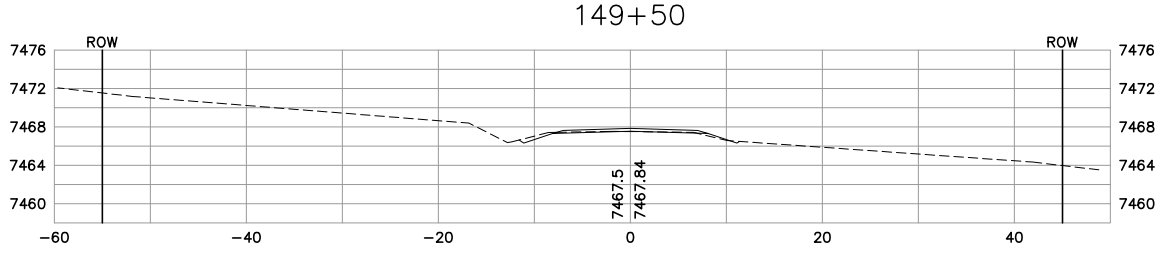

153+12.83

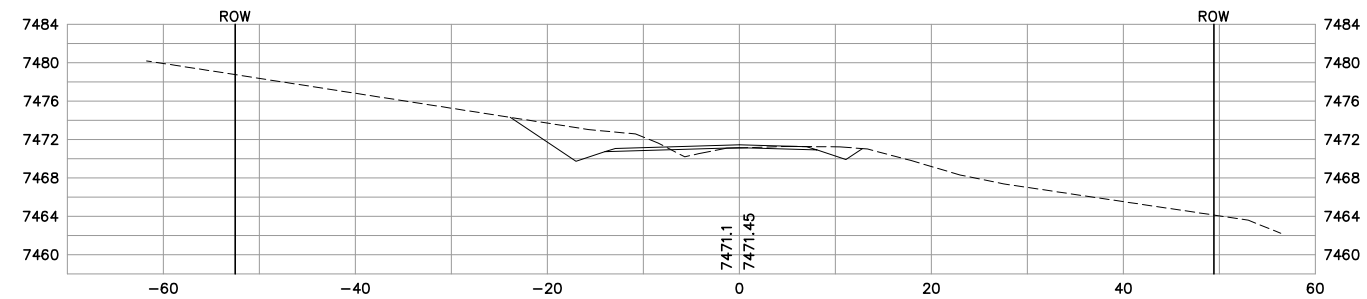

153+00

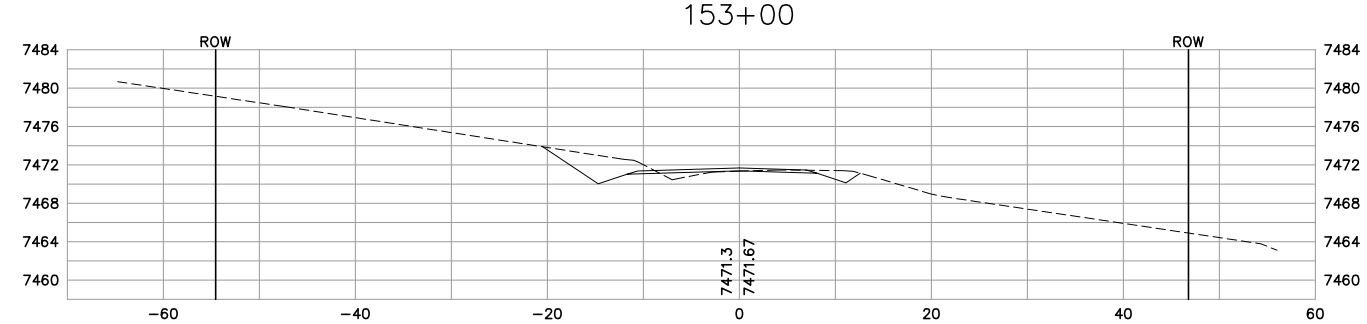

152+50

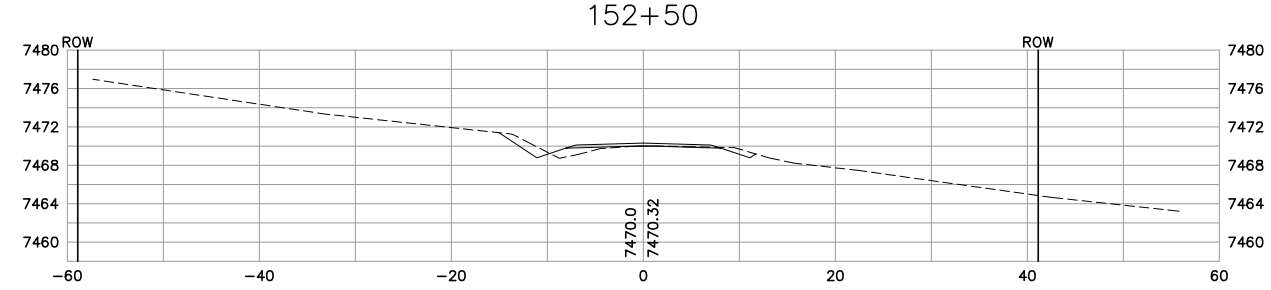

152+00

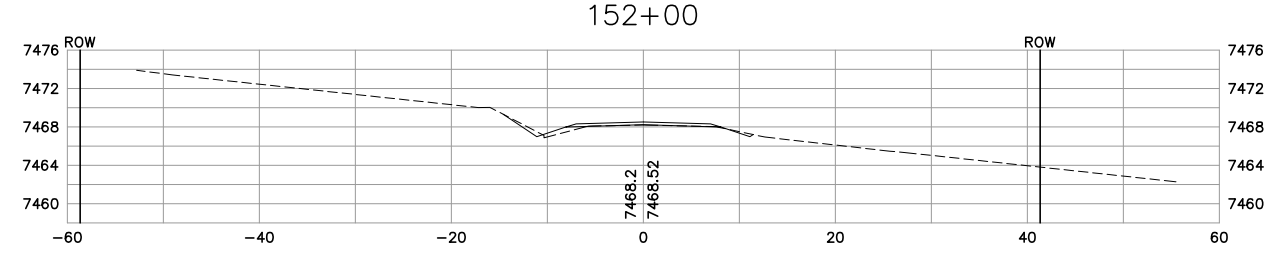

No.	Revision	By	Date
1	50% SUBMITTAL	WBL	6/23/06
2	95% SUBMITTAL	WBL	8/31/06
3	CONST. PLANS	WBL	11/10/06

WARNING
0 1 2
IF THIS BAR DOES NOT MEASURE 1" THEN DRAWING IS NOT TO SCALE

U.S.D.A. FOREST SERVICE – REGION 1
BEARTOOTH RANGER DISTRICT – CUSTER NATIONAL FOREST
RECONSTRUCTION OF WEST FORK ROCK CREEK ROAD #2071
PHASE III
CROSS SECTIONS – STA. 149+50 TO STA. 153+12.83

GREAT WEST ENGINEERING
2030 11th AVENUE
HELENA, MT 59601
(406) 449-8627, FAX (406) 449-8631

Sheet No.
XS–51

JPS - cross-sec-layout-3.dwg - Tue, 22 Aug 2006 - 9:43

NOTE: CULVERTS PROJECTED
TO NEAREST CROSS SECTION

ALL SLOPES PER TYPICAL SECTION
UNLESS OTHERWISE LABELED.

154+75.28

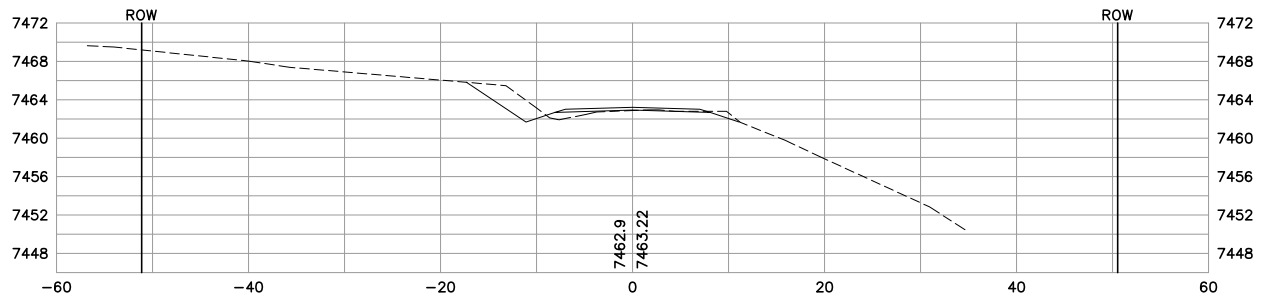

154+50

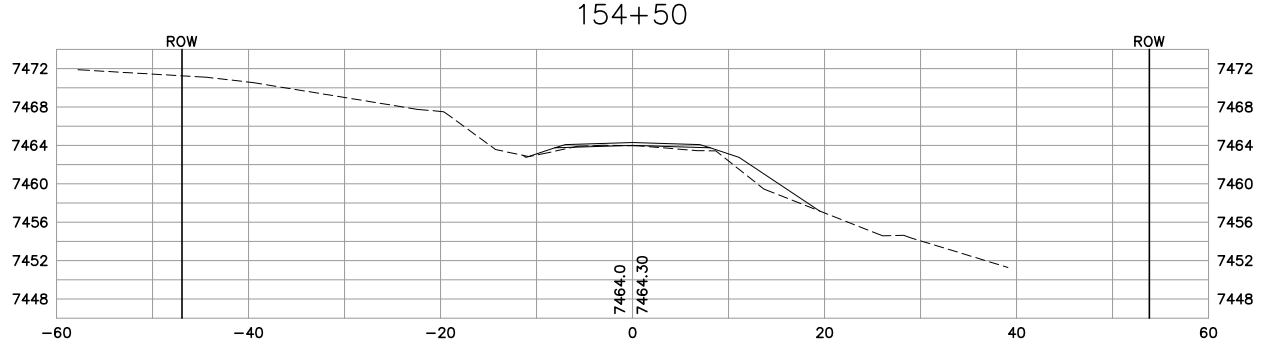

154+00

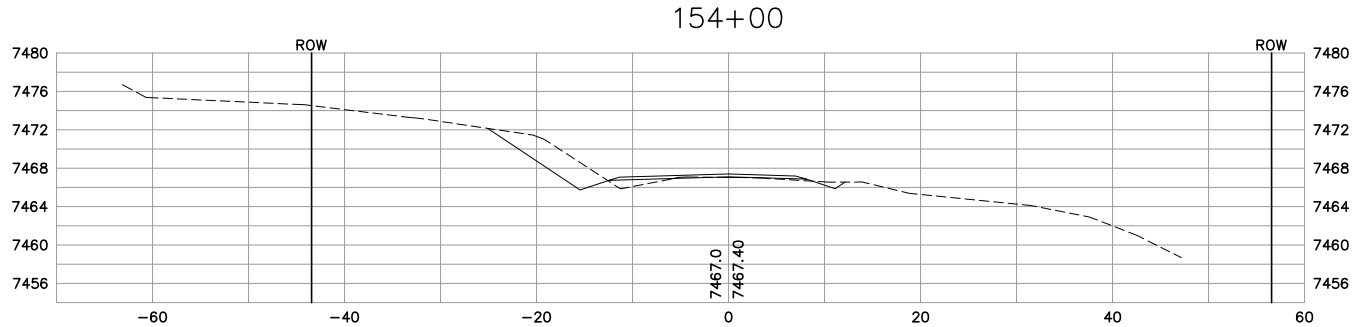

153+50

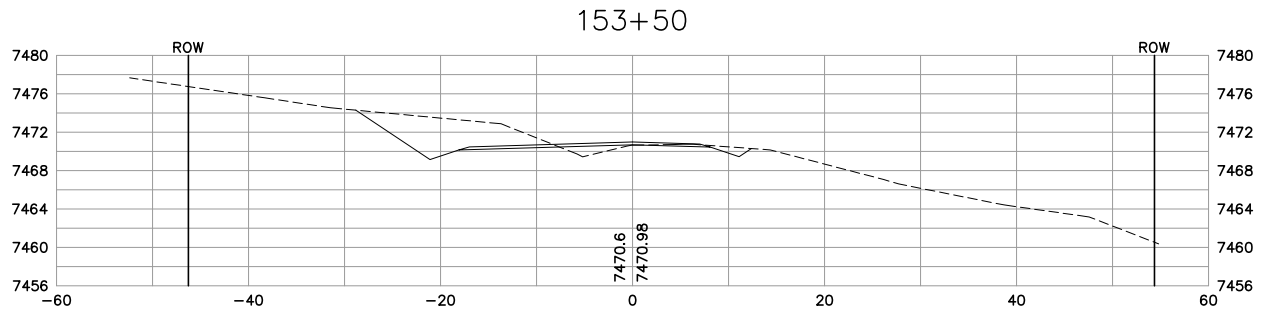

156+27.37

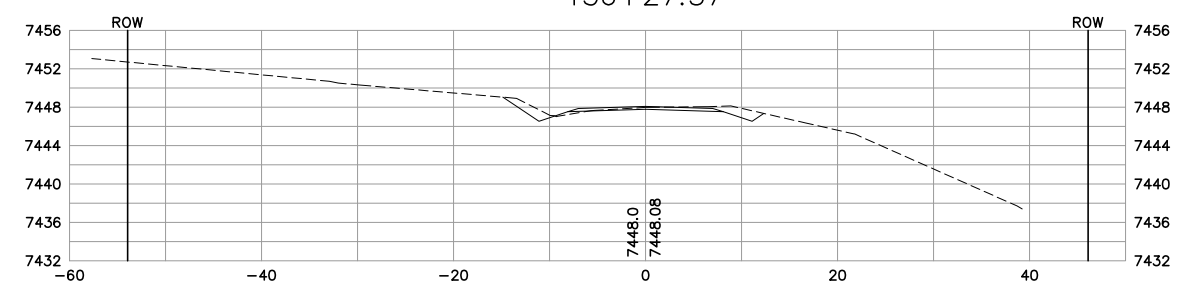

156+00

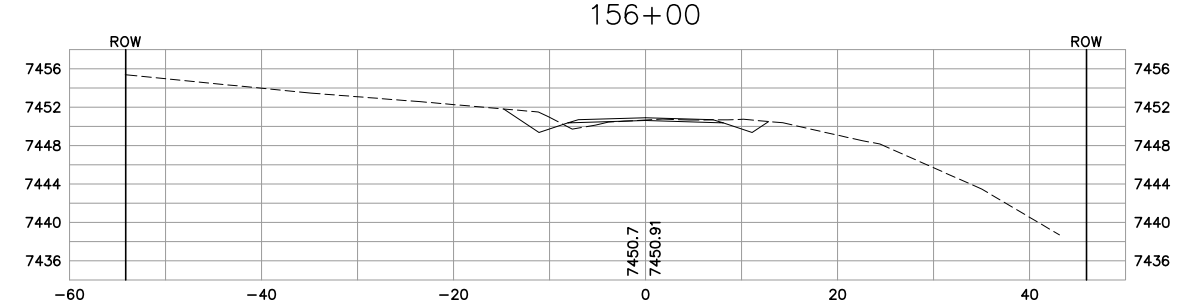

155+50

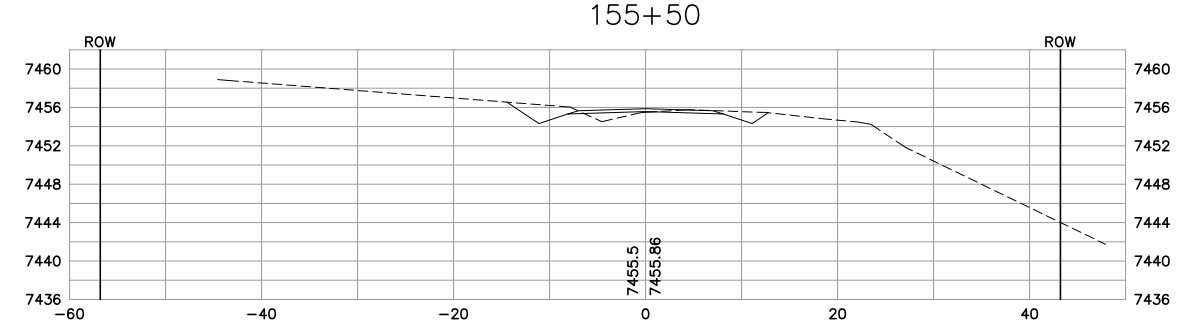

155+00

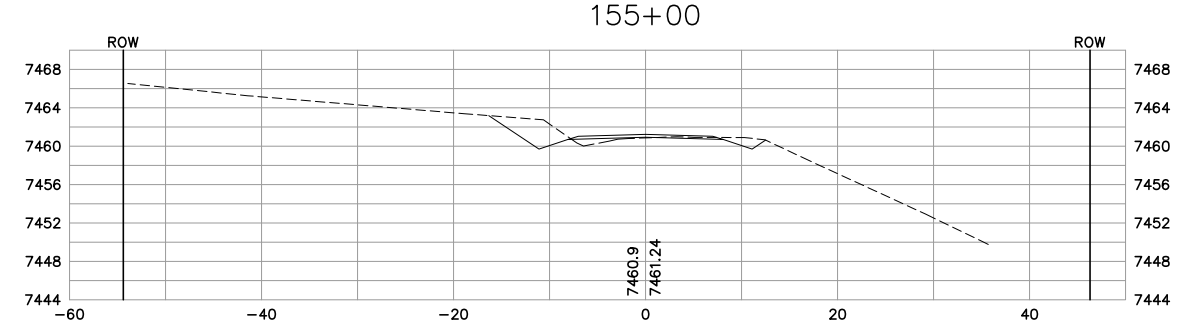

AG-0355-S-09-0004

No.	Revision	By	Date
1	50% SUBMITTAL	WBL	6/23/06
2	95% SUBMITTAL	WBL	8/31/06
3	CONST. PLANS	WBL	11/10/06

WARNING
0 1 2
IF THIS BAR DOES NOT MEASURE 1" THEN DRAWING IS NOT TO SCALE

U.S.D.A. FOREST SERVICE – REGION 1
BEARTOOTH RANGER DISTRICT – CUSTER NATIONAL FOREST
RECONSTRUCTION OF WEST FORK ROCK CREEK ROAD #2071
PHASE III
CROSS SECTIONS – STA. 153+50 TO STA. 156+27.37

GREAT WEST ENGINEERING
2030 11th AVENUE
HELENA, MT 59601
(406) 449-8627, FAX (406) 449-8631

Sheet No.
XS-52

JPS - cross-sec-layout-3.dwg - Tue, 22 Aug 2006 - 9:43

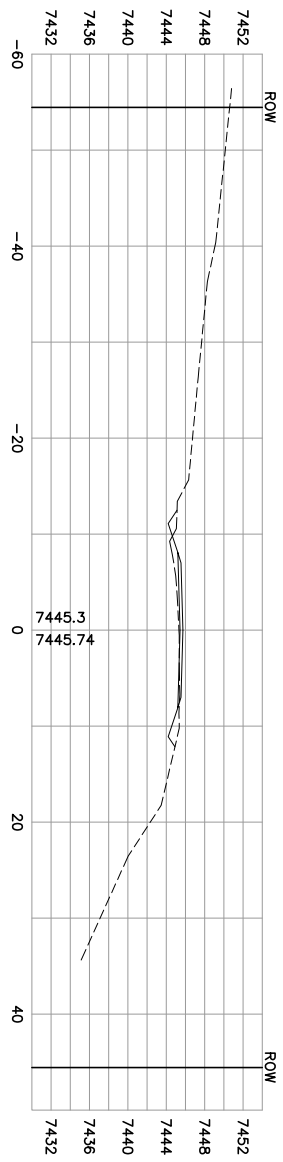

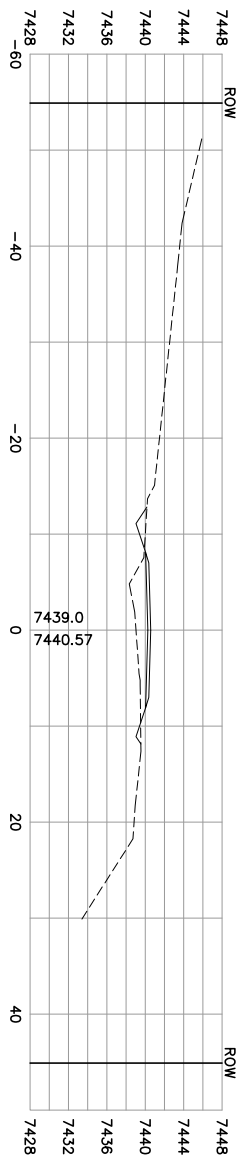

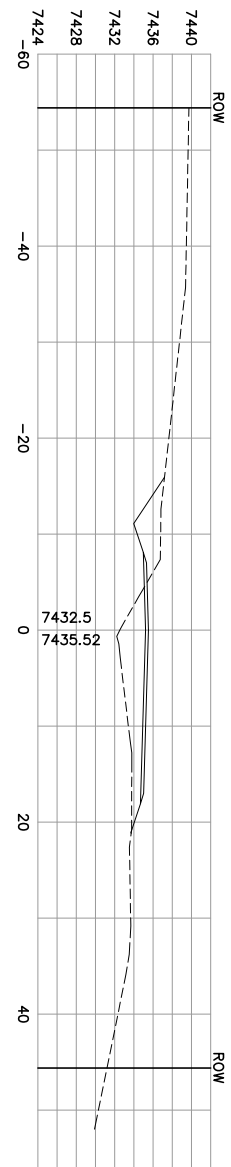

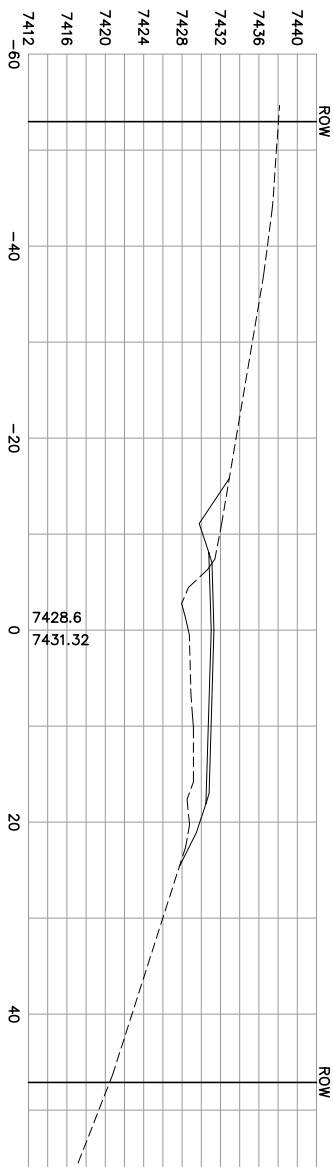

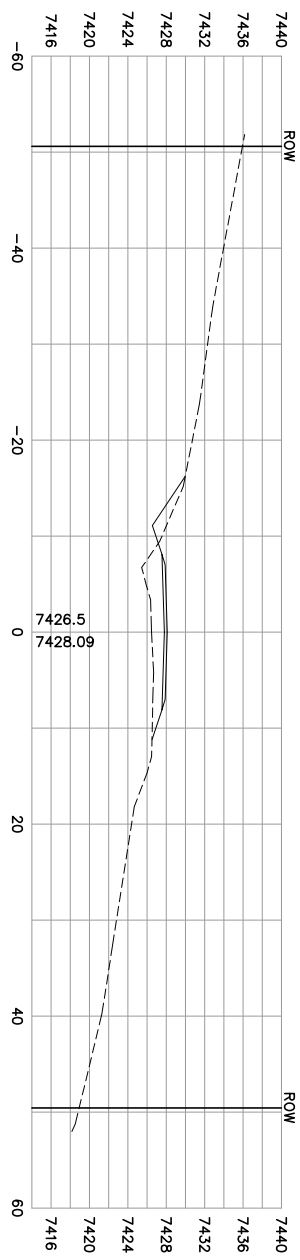

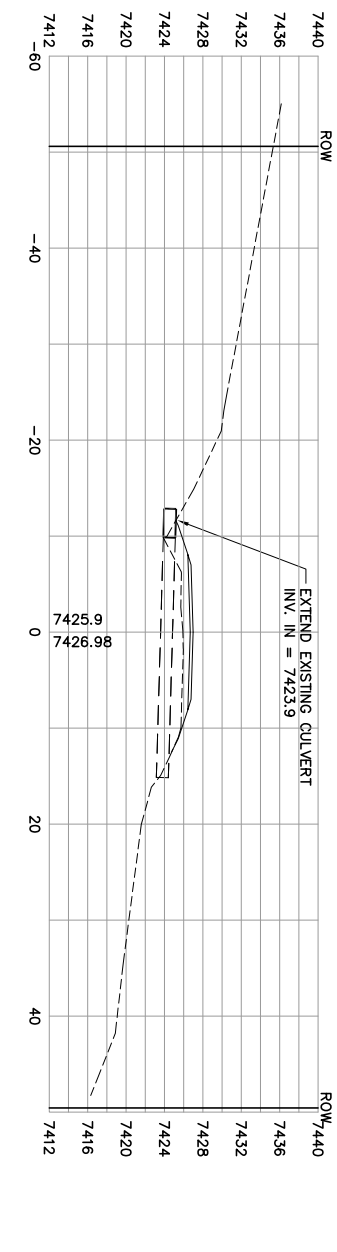

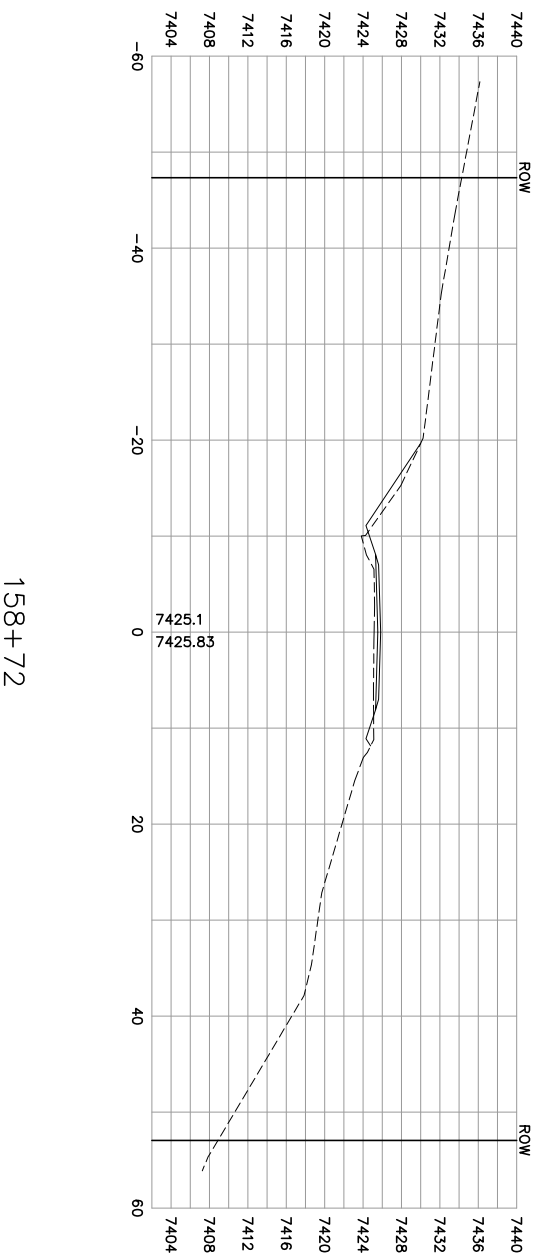

NOTE: CULVERTS PROJECTED TO NEAREST CROSS SECTION
ALL SLOPES PER TYPICAL SECTION UNLESS OTHERWISE LABELED.

AG-0355-S-09-0004

Sheet No. XS-53

GREAT WEST ENGINEERING
2030 11th. AVENUE
HELENA, MT 59601
(406) 449-8627, FAX (406) 449-8631

U.S.D.A. FOREST SERVICE – REGION 1
BEARTOOTH RANGER DISTRICT – CUSTER NATIONAL FOREST

RECONSTRUCTION OF WEST FORK ROCK CREEK ROAD #2071
PHASE III
CROSS SECTIONS – STA. 156+50 TO STA. 159+00

WARNING
0 ? 1
IF THIS BAR DOES NOT MEASURE 1" THEN DRAWING IS NOT TO SCALE

No.	Revision	By	Date
1	50% SUBMITTAL	WBL	6/23/06
2	95% SUBMITTAL	WBL	8/31/06
3	CONST. PLANS	WBL	11/10/06

AG-0355-S-09-0004

NOTE: CULVERTS PROJECTED TO NEAREST CROSS SECTION

ALL SLOPES PER TYPICAL SECTION UNLESS OTHERWISE LABELED.

160+00

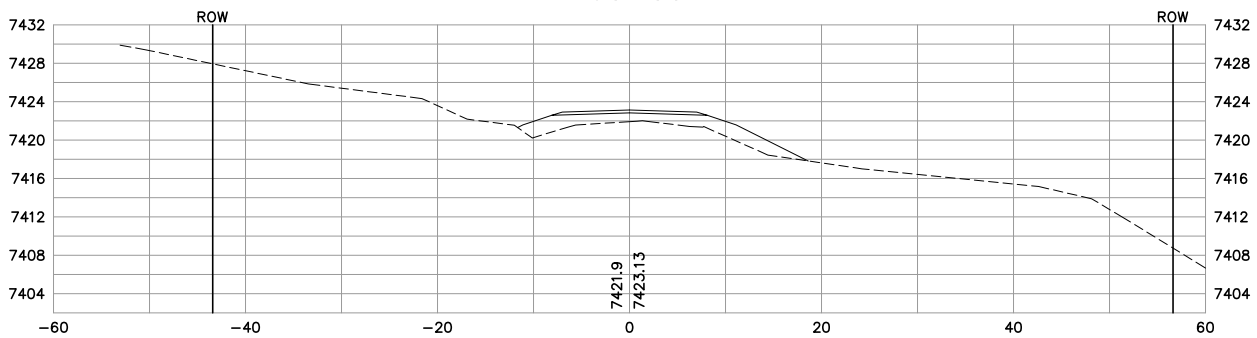

161+50

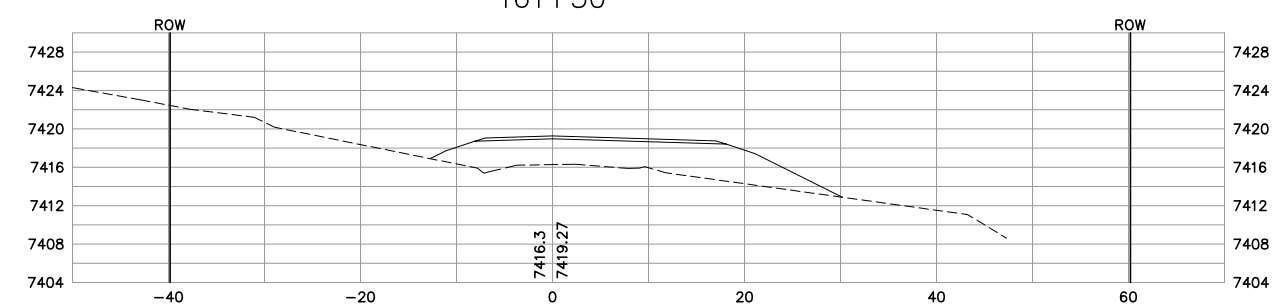

159+50

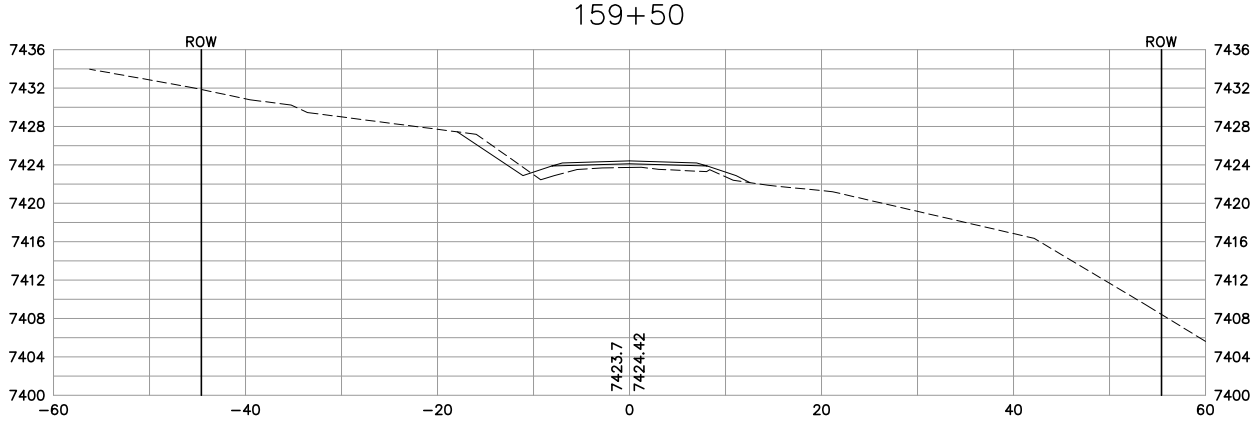

161+00

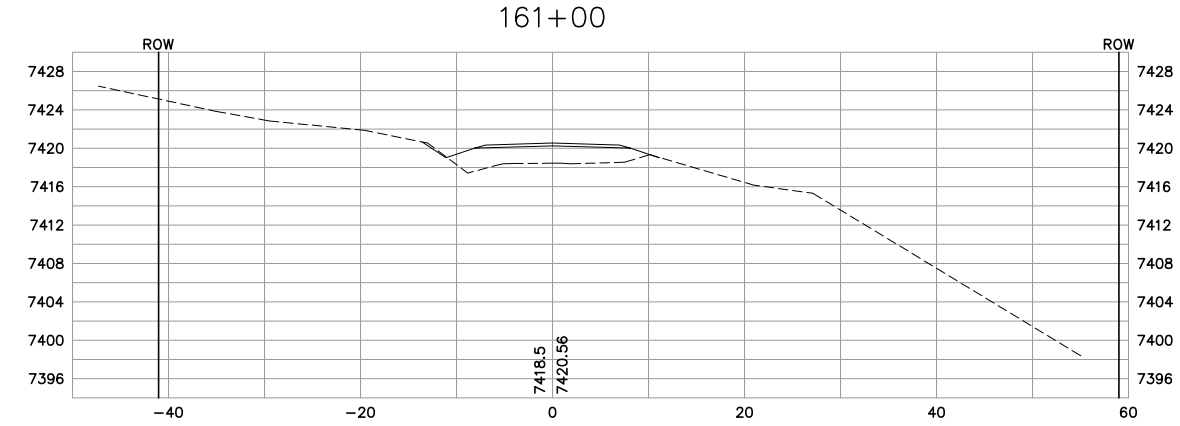

159+14.12

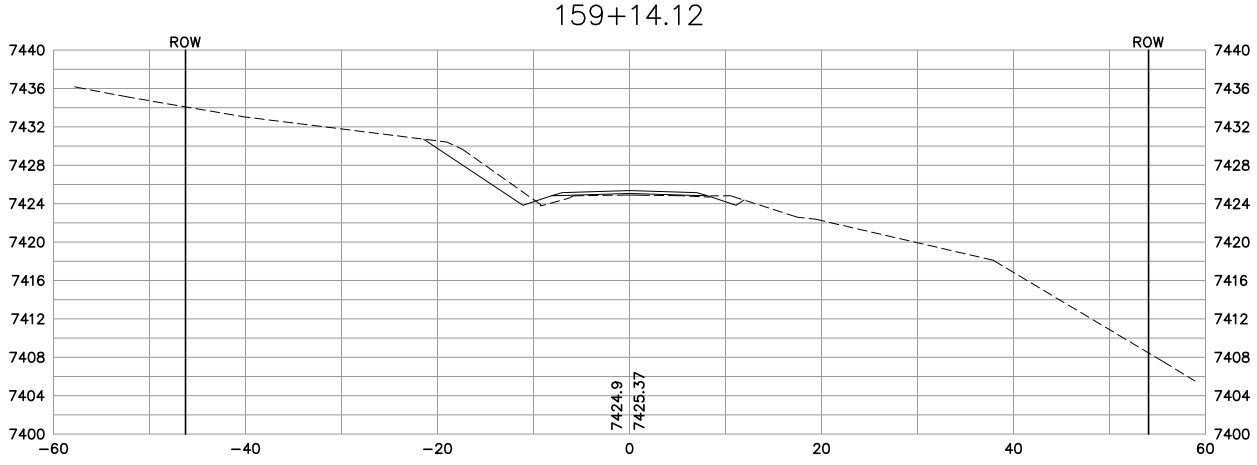

160+50

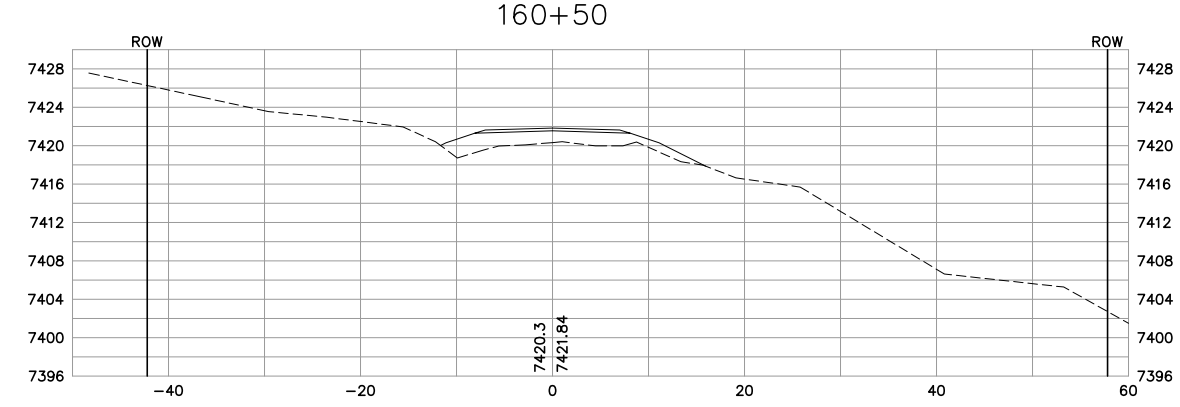

No.	Revision	By	Date
1	50% SUBMITTAL	WBL	6/23/06
2	95% SUBMITTAL	WBL	8/31/06
3	CONST. PLANS	WBL	11/10/06

WARNING 0 1 2 IF THIS BAR DOES NOT MEASURE 1" THEN DRAWING IS NOT TO SCALE

U.S.D.A. FOREST SERVICE – REGION 1
BEARTOOTH RANGER DISTRICT – CUSTER NATIONAL FOREST
RECONSTRUCTION OF WEST FORK ROCK CREEK ROAD #2071
PHASE III
CROSS SECTIONS – STA. 159+14.12 TO STA. 161+50

GREAT WEST ENGINEERING
2030 11th AVENUE
HELENA, MT 59601
(406) 449-8627, FAX (406) 449-8631

Sheet No.
XS–54

JPS - cross-sec-layout-3.dwg - Tue, 22 Aug 2006 - 9:43

AG-0355-S-09-0004

162+75.49

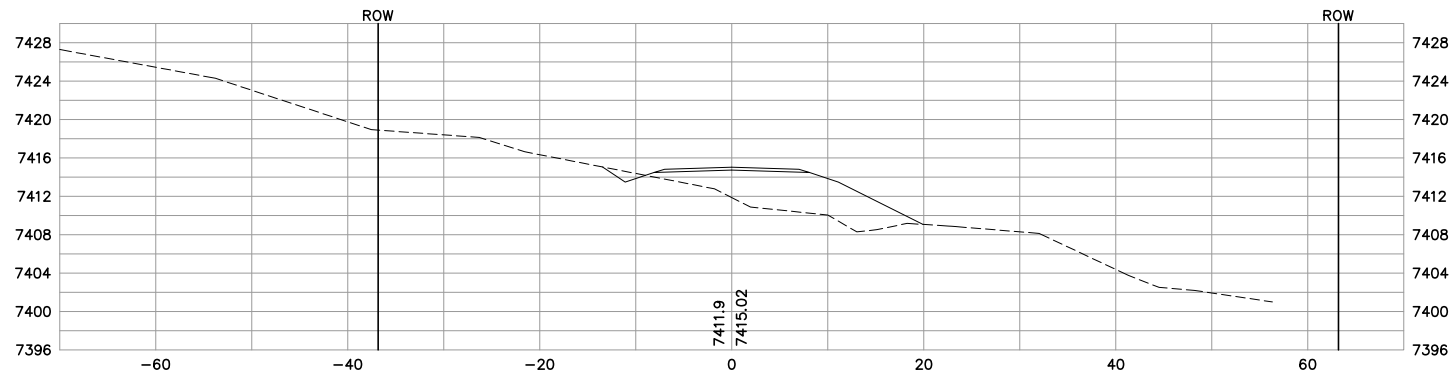

NOTE: CULVERTS PROJECTED
TO NEAREST CROSS SECTION

ALL SLOPES PER TYPICAL SECTION
UNLESS OTHERWISE LABELED.

162+50

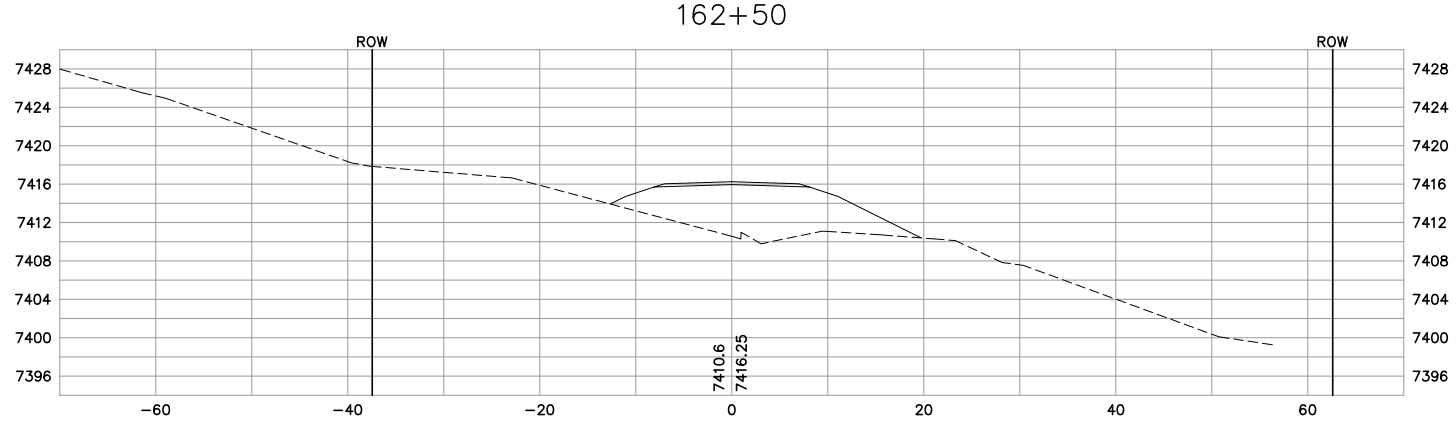

162+00

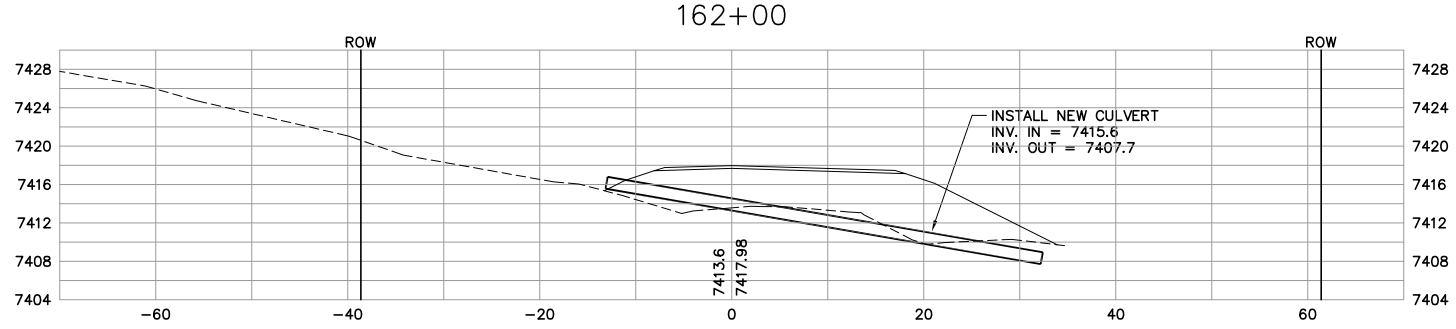

No.	Revision	By	Date
1	50% SUBMITTAL	WBL	6/23/06
2	95% SUBMITTAL	WBL	8/31/06
3	CONST. PLANS	WBL	11/10/06

WARNING
0 1 2
IF THIS BAR DOES NOT MEASURE 1" THEN DRAWING IS NOT TO SCALE

U.S.D.A. FOREST SERVICE – REGION 1
BEARTOOTH RANGER DISTRICT – CUSTER NATIONAL FOREST
RECONSTRUCTION OF WEST FORK ROCK CREEK ROAD #2071
PHASE III
CROSS SECTIONS – STA. 162+00 TO STA. 162+75.49

GREAT WEST ENGINEERING
2030 11th AVENUE
HELENA, MT 59601
(406) 449-8627, FAX (406) 449-8631

GreatWest engineering

Sheet No.
XS-55

JPS - cross-sec-layout-3.dwg - Tue, 22 Aug 2006 - 9:43

AG-0355-S-09-0004

NOTE: CULVERTS PROJECTED TO NEAREST CROSS SECTION

ALL SLOPES PER TYPICAL SECTION UNLESS OTHERWISE LABELED.

164+00

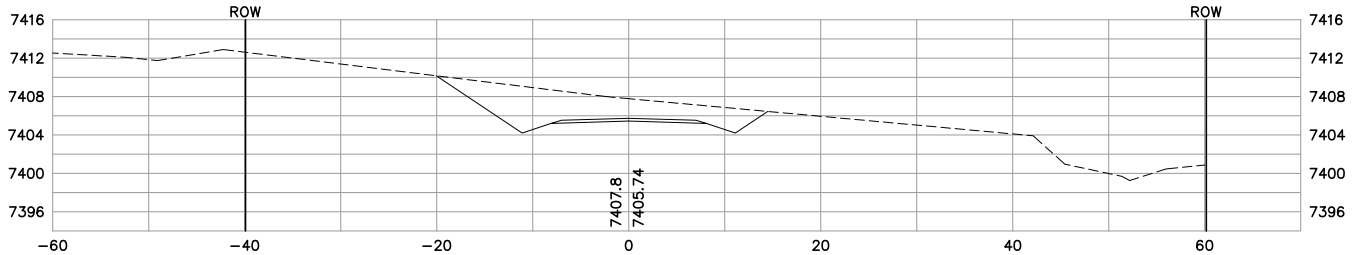

163+50

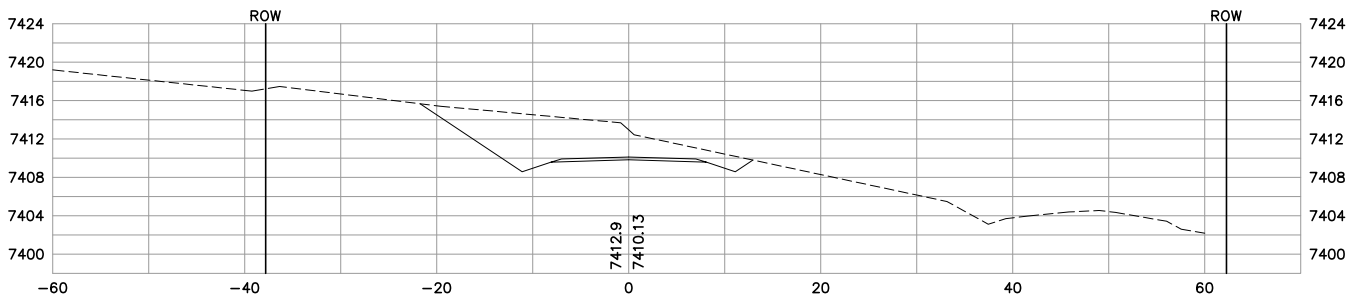

163+41.34

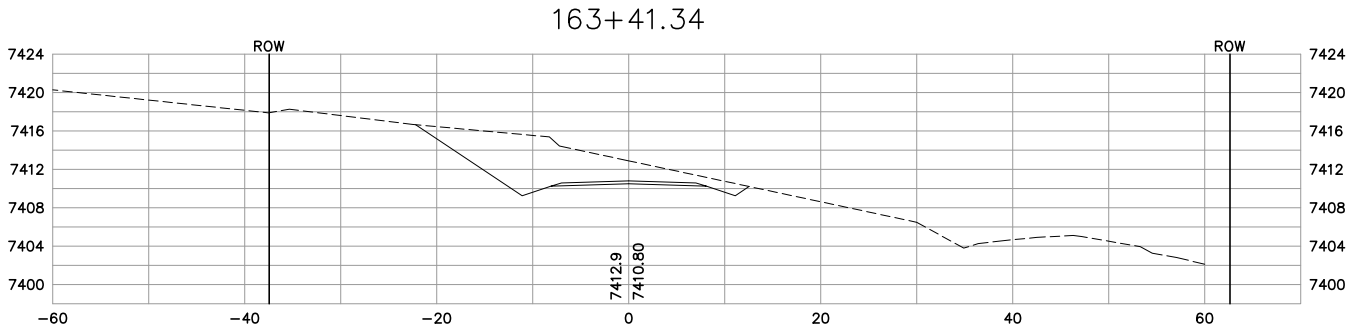

163+00

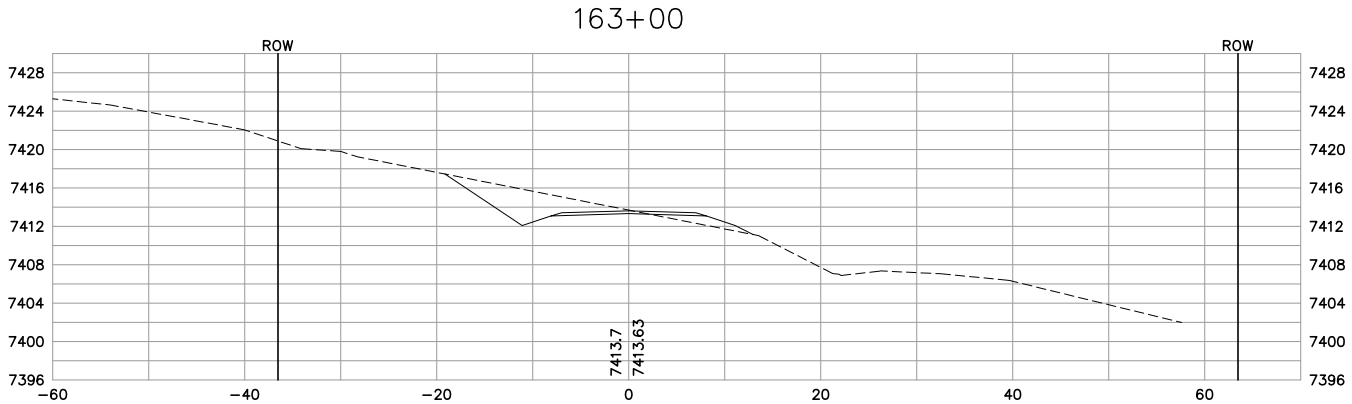

166+50

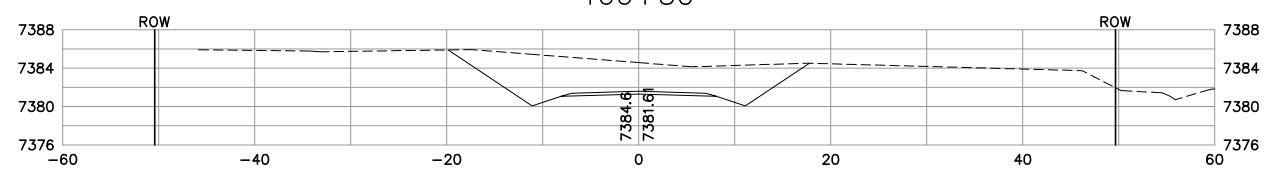

166+00

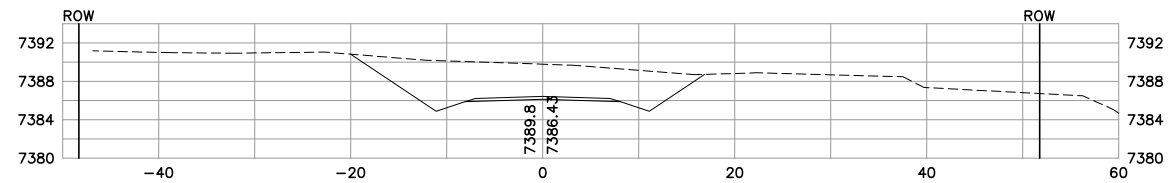

165+50

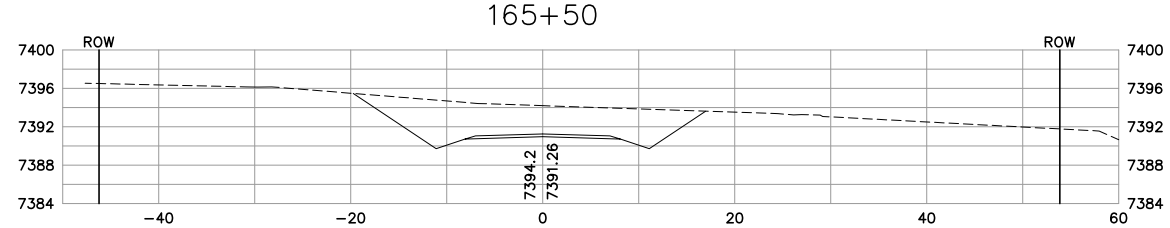

165+00

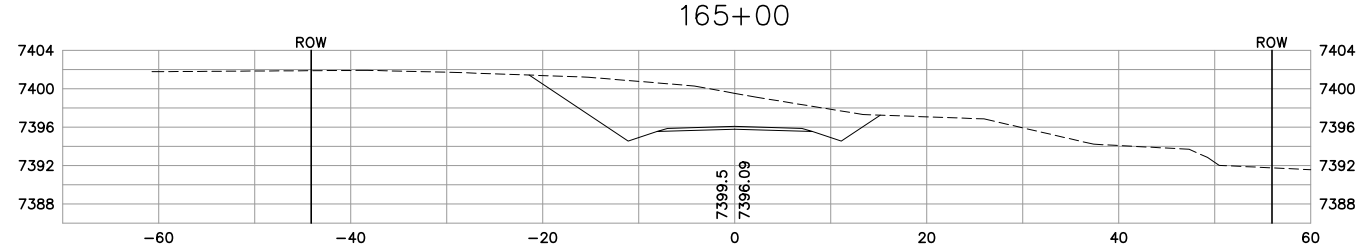

164+50

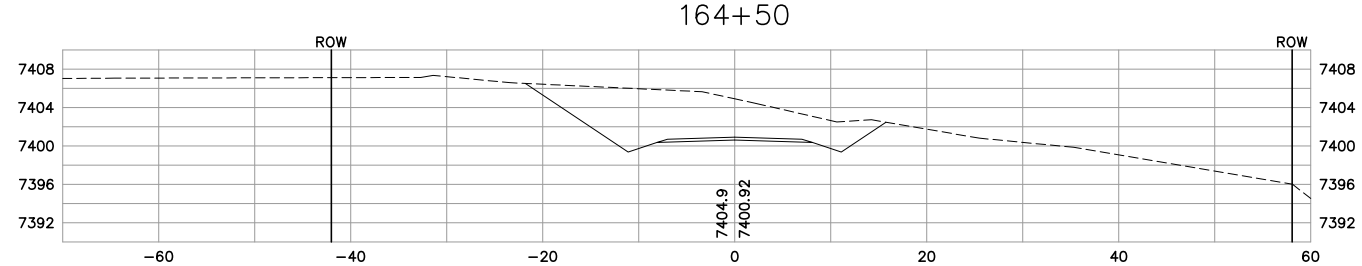

No.	Revision	By	Date
1	50% SUBMITTAL	WBL	6/23/06
2	95% SUBMITTAL	WBL	8/31/06
3	CONST. PLANS	WBL	11/10/06

WARNING
0 1 2
IF THIS BAR DOES NOT MEASURE 1" THEN DRAWING IS NOT TO SCALE

U.S.D.A. FOREST SERVICE – REGION 1
BEARTOOTH RANGER DISTRICT – CUSTER NATIONAL FOREST
RECONSTRUCTION OF WEST FORK ROCK CREEK ROAD #2071
PHASE III
CROSS SECTIONS – STA. 163+00 TO STA. 166+50

GREAT WEST ENGINEERING
2030 11th AVENUE
HELENA, MT 59601
(406) 449-8627, FAX (406) 449-8631

Sheet No.
XS–56

JPS - cross-sec-layout-3.dwg - Tue, 22 Aug 2006 - 9:43

NOTE: CULVERTS PROJECTED TO NEAREST CROSS SECTION

ALL SLOPES PER TYPICAL SECTION UNLESS OTHERWISE LABELED.

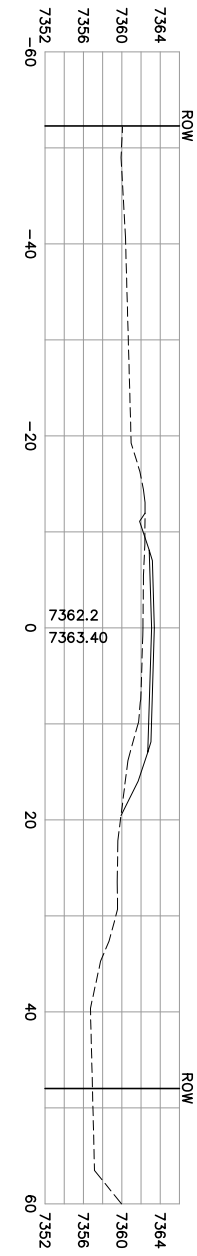

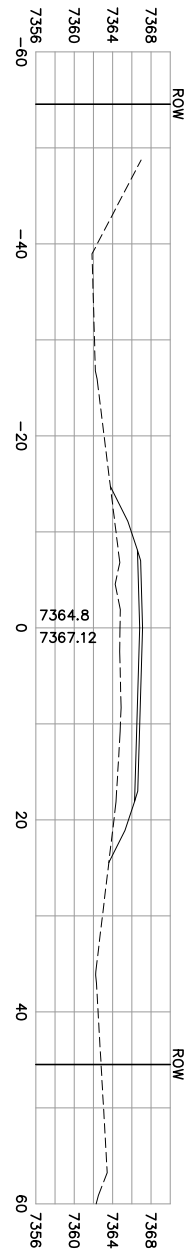

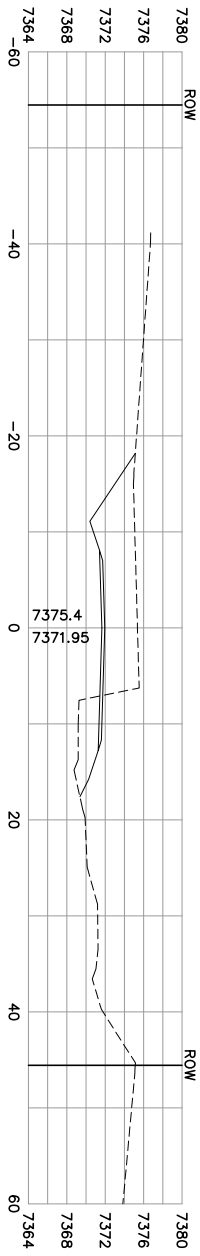

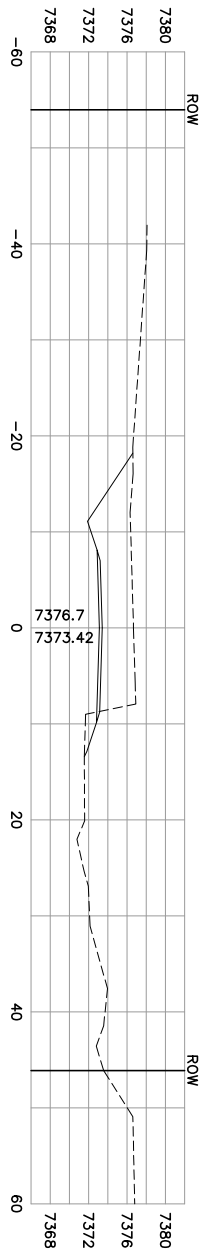

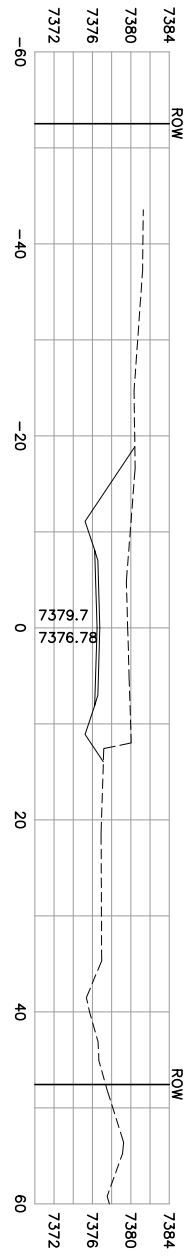

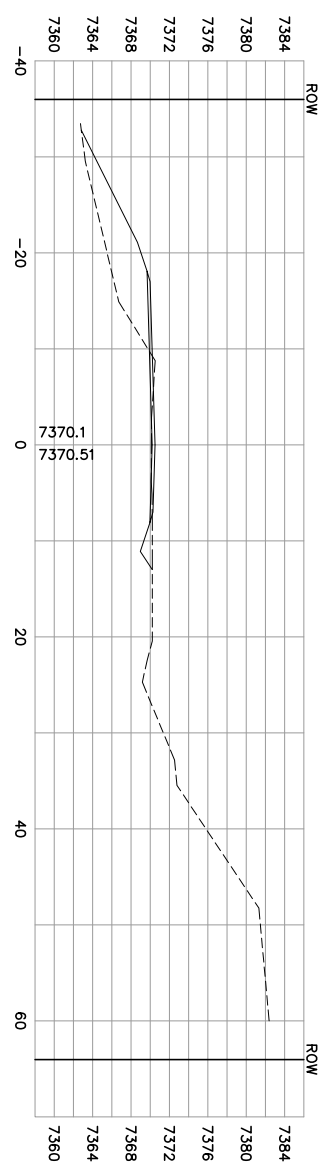

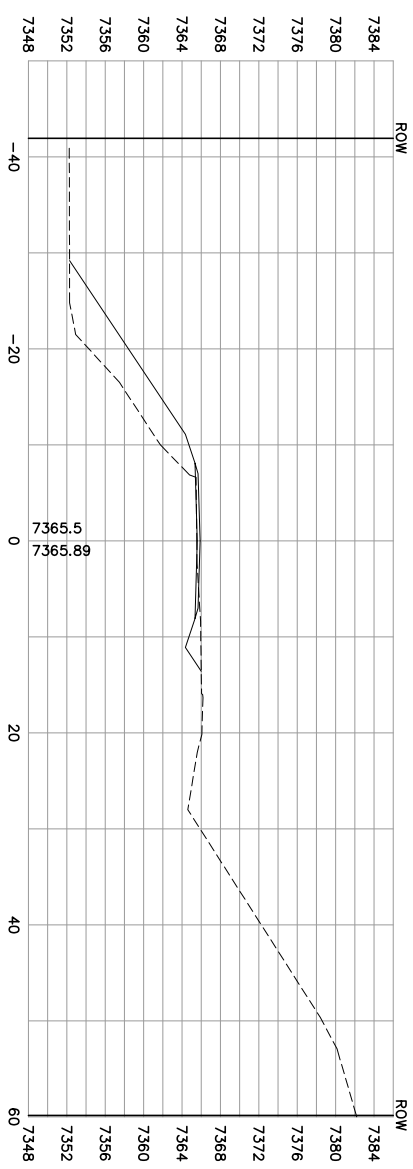

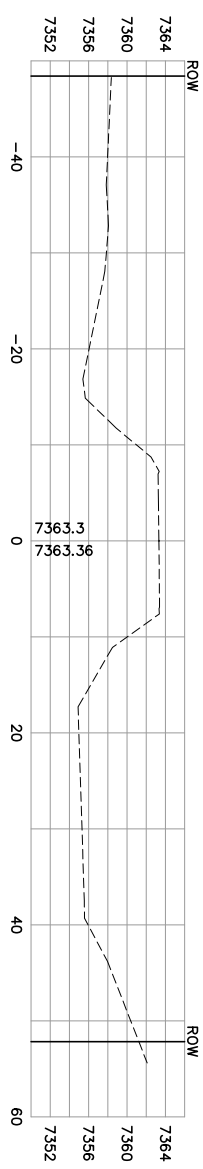

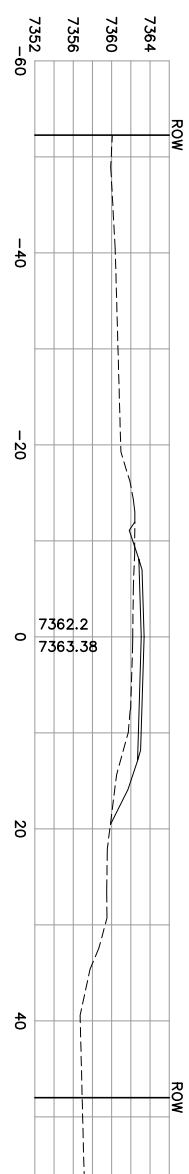

AG-0355-S-09-0004

Sheet No. XS-57

GreatWest engineering

GREAT WEST ENGINEERING
2030 11th. AVENUE
HELENA, MT 59601
(406) 449-8627, FAX (406) 449-8631

U.S.D.A. FOREST SERVICE – REGION 1
BEARTOOTH RANGER DISTRICT – CUSTER NATIONAL FOREST

RECONSTRUCTION OF WEST FORK ROCK CREEK ROAD #2071
PHASE III
CROSS SECTIONS – STA. 167+00 TO STA. 170+00

WARNING
0 ? 1
IF THIS BAR DOES NOT MEASURE 1" THEN DRAWING IS NOT TO SCALE

No.	Revision	By	Date
1	50% SUBMITTAL	WBL	6/23/06
2	95% SUBMITTAL	WBL	8/31/06
3	CONST. PLANS	WBL	11/10/06