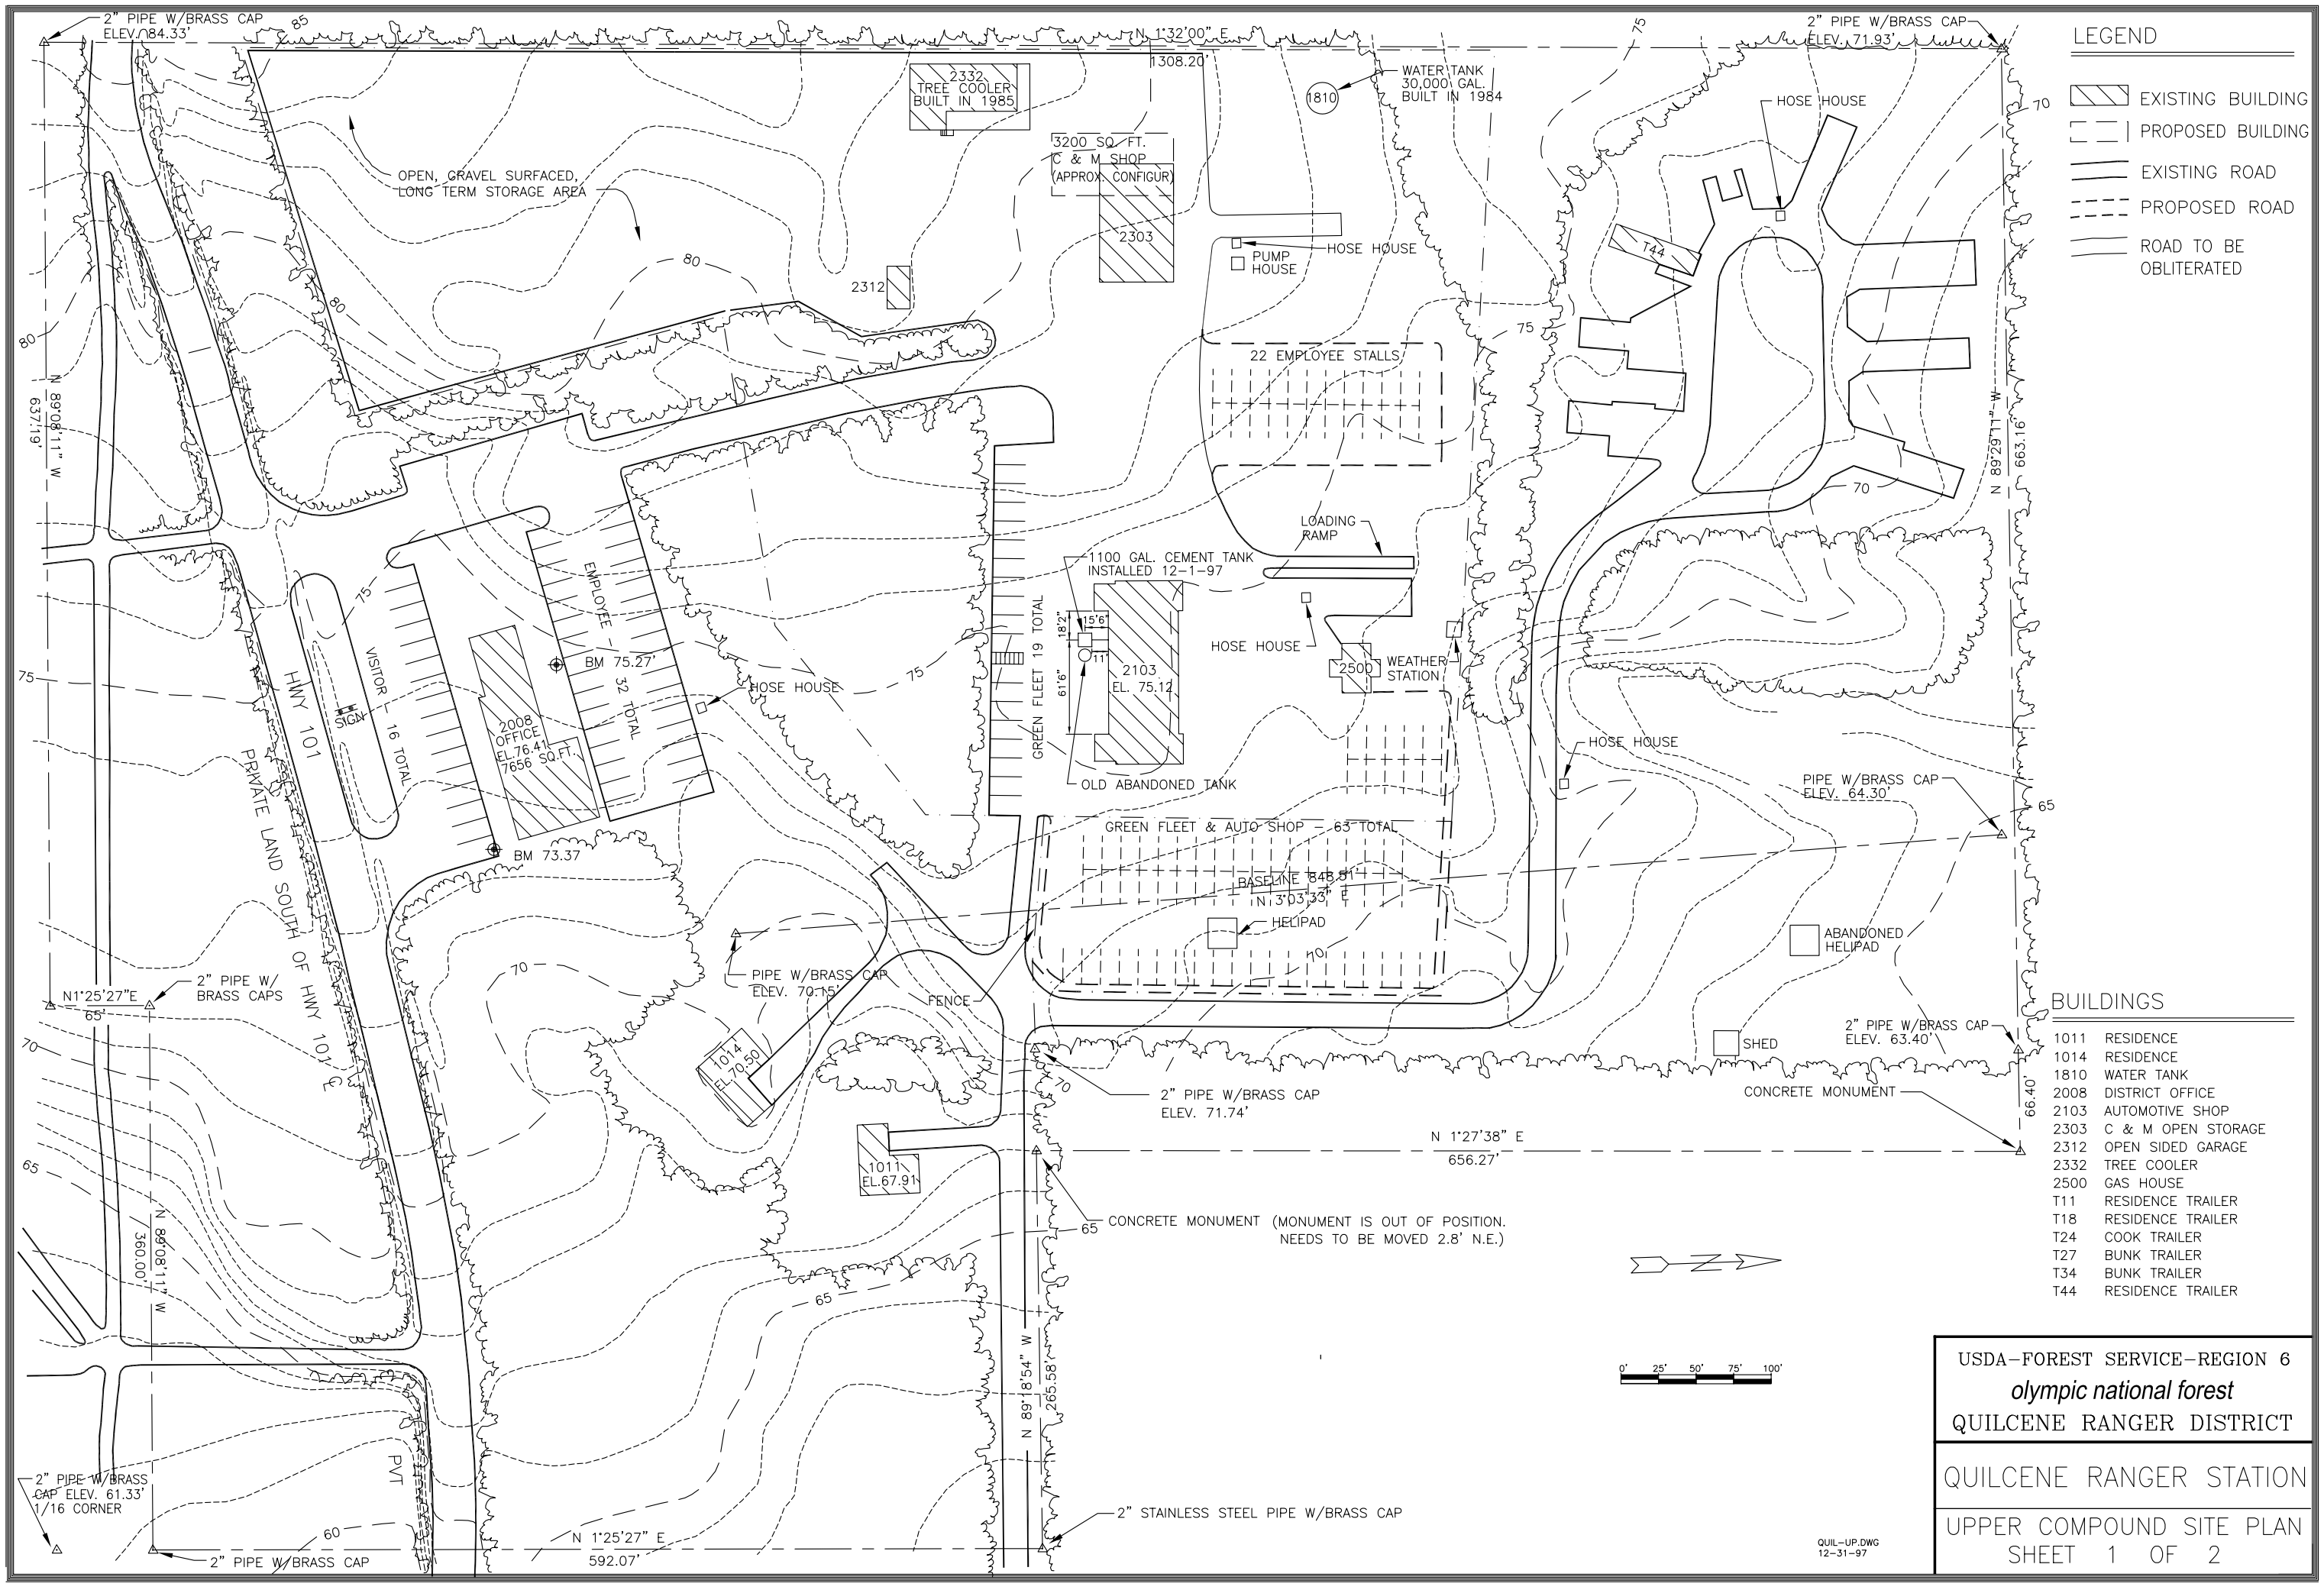

LEGEND

- EXISTING BUILDING
- PROPOSED BUILDING
- EXISTING ROAD
- PROPOSED ROAD
- ROAD TO BE OBLITERATED

BUILDINGS

1011	RESIDENCE
1014	RESIDENCE
1810	WATER TANK
2008	DISTRICT OFFICE
2103	AUTOMOTIVE SHOP
2303	C & M OPEN STORAGE
2312	OPEN SIDED GARAGE
2332	TREE COOLER
2500	GAS HOUSE
T11	RESIDENCE TRAILER
T18	RESIDENCE TRAILER
T24	COOK TRAILER
T27	BUNK TRAILER
T34	BUNK TRAILER
T44	RESIDENCE TRAILER

USDA-FOREST SERVICE-REGION 6
olympic national forest
QUILCENE RANGER DISTRICT

QUILCENE RANGER STATION

UPPER COMPOUND SITE PLAN
SHEET 1 OF 2