(Rev. 3-74)

MADE BY ..... DATE .....

CHECKED BY ..... DATE .....

CALCULATIONS FOR .....

**FEDERAL HIGHWAY ADMINISTRATION**

PROJECT .....

SHEET NO .....

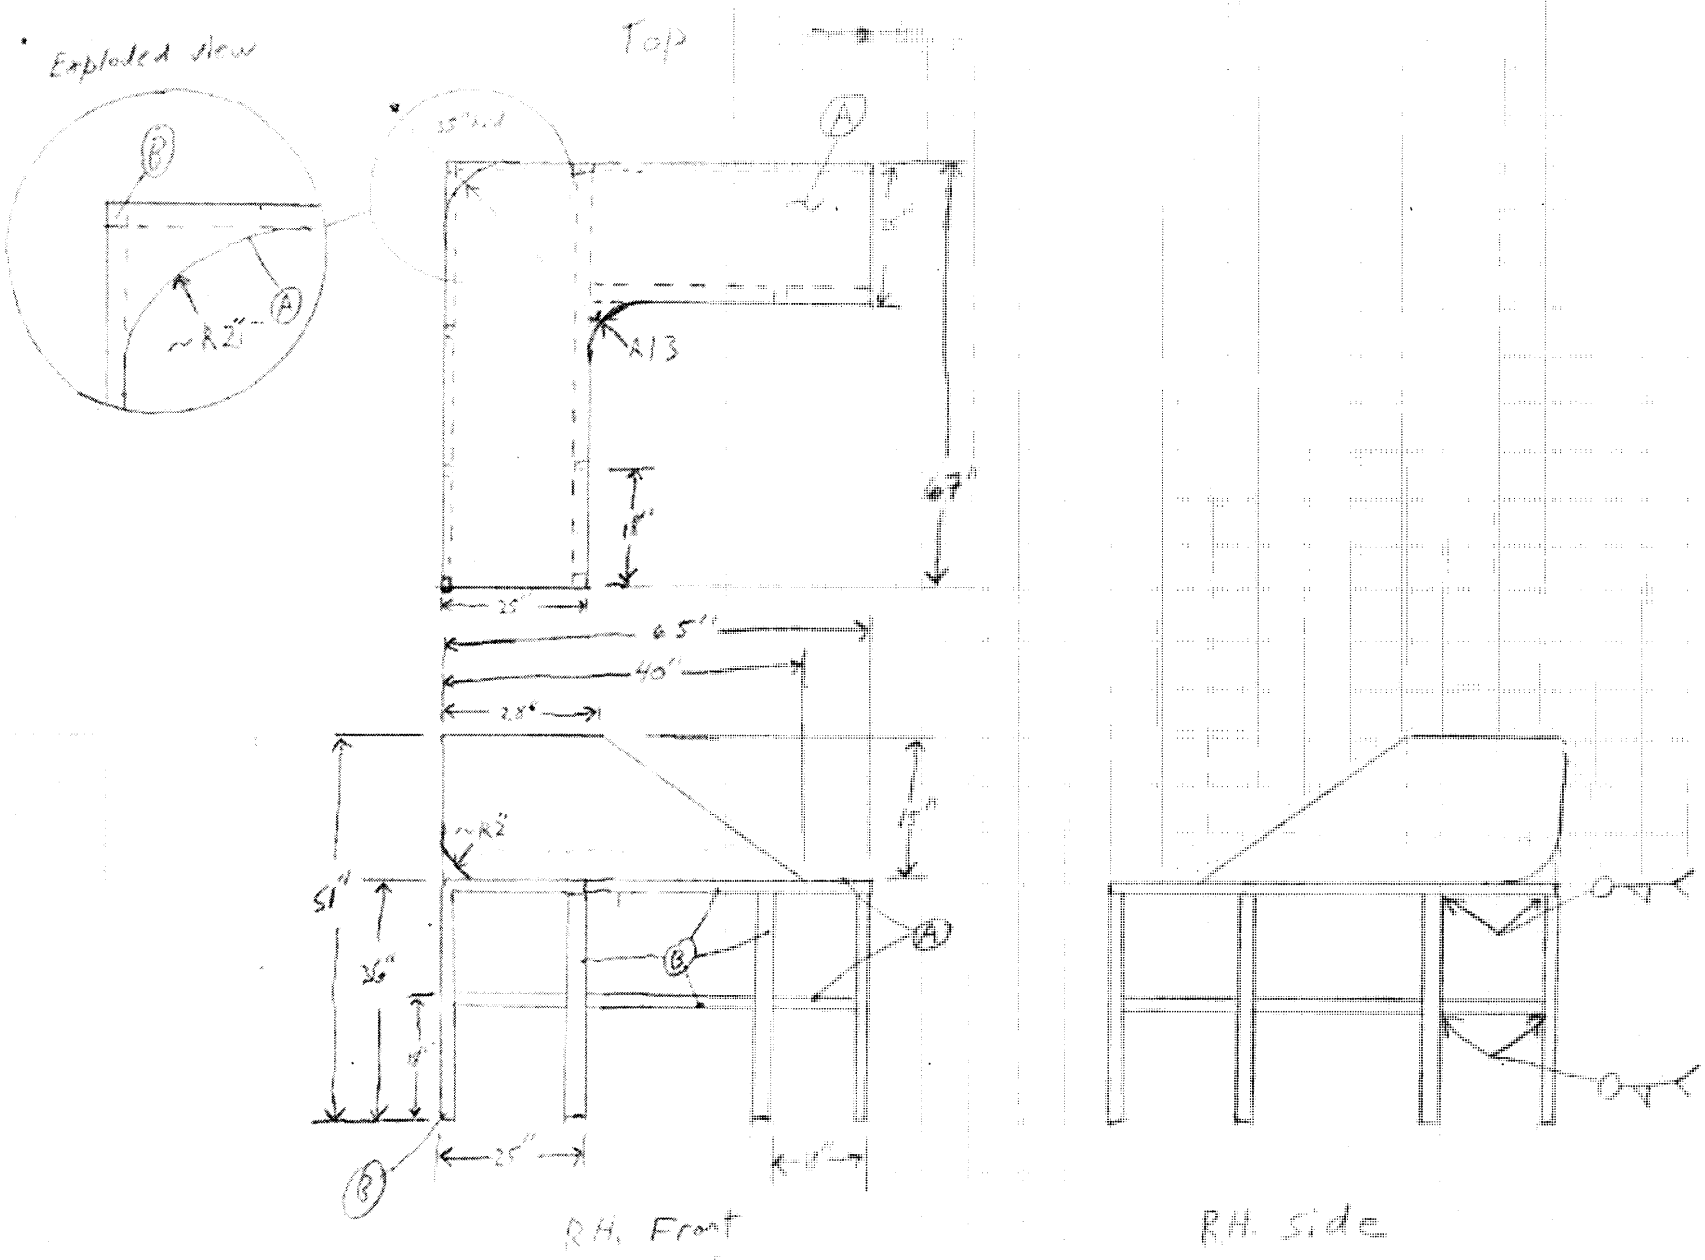


| Item | |
|---|---|
| A | [illegible] |
| B | [illegible] |

NOT TO SCALE