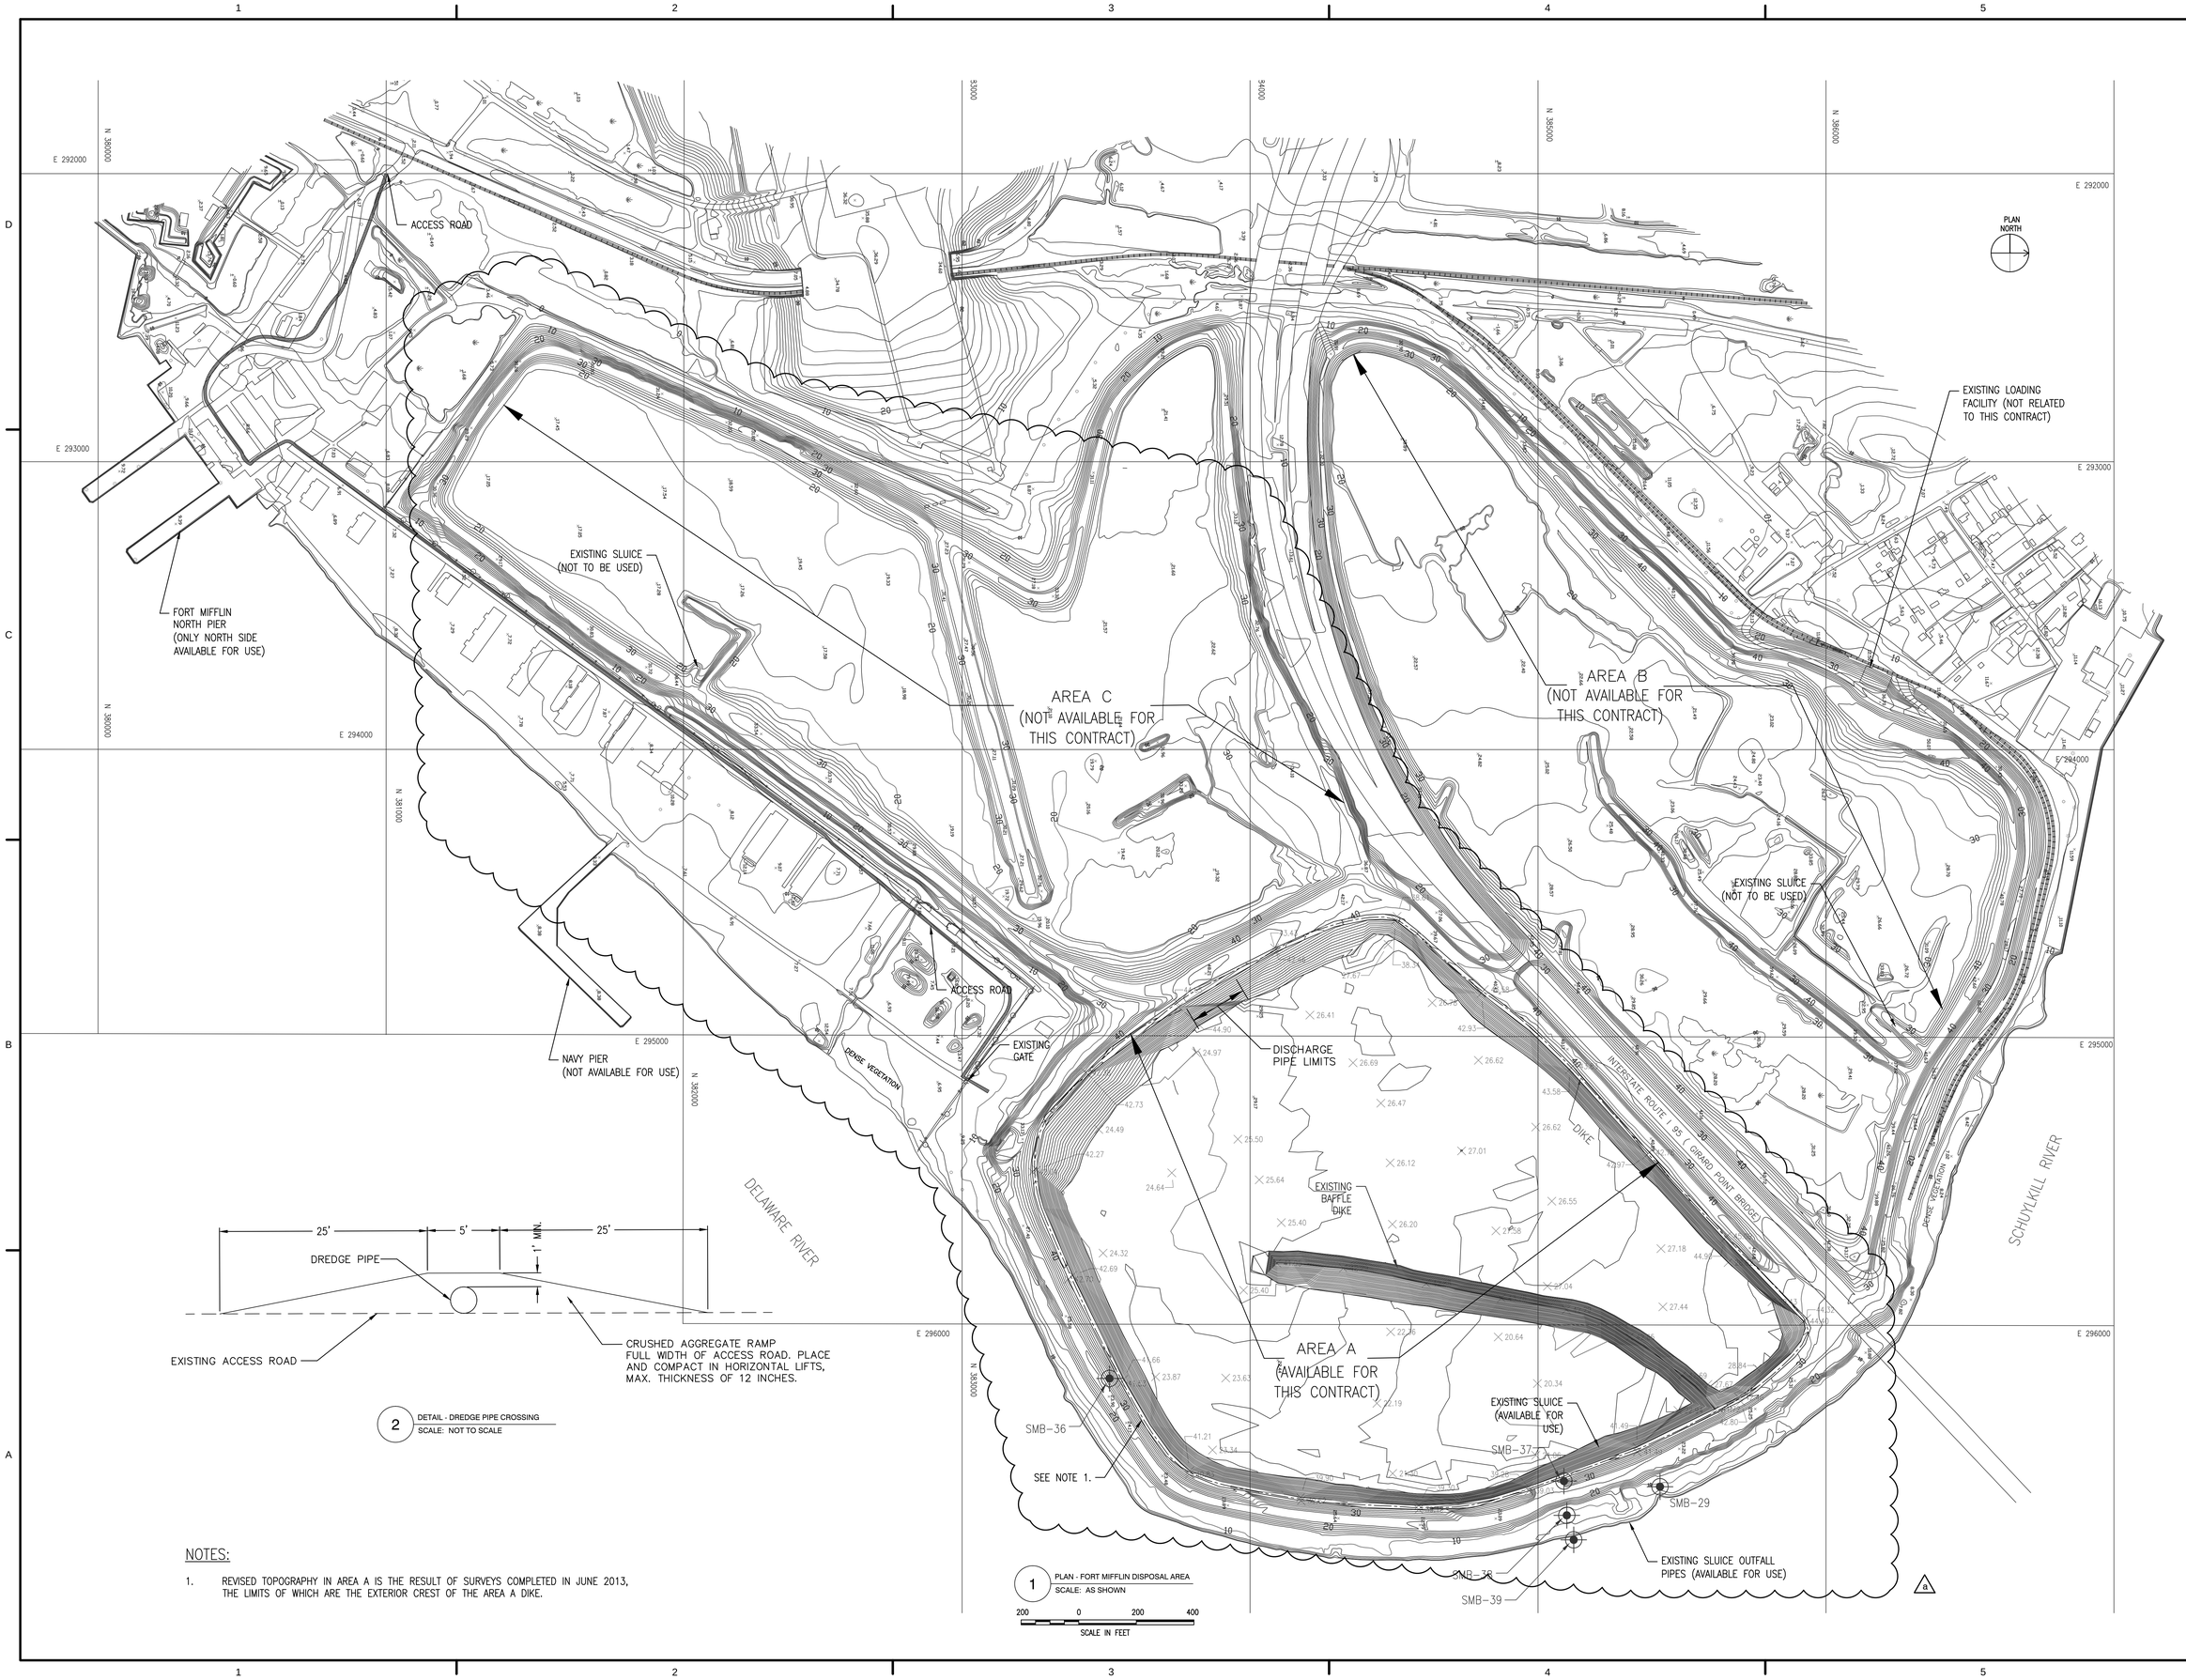

NOTES:

1. REVISED TOPOGRAPHY IN AREA A IS THE RESULT OF SURVEYS COMPLETED IN JUNE 2013, THE LIMITS OF WHICH ARE THE EXTERIOR CREST OF THE AREA A DIKE.

US Army Corps of Engineers
Philadelphia District

NO.	DATE	DESCRIPTION	BY
0	28 AUG 15	AMMOIT REVISED DISPOSAL AREA A IT FT. MIFFLIN TO SHOW AREA A FOR THIS CONTRACT	DTB

U.S. ARMY CORPS OF ENGINEERS
PHILADELPHIA DISTRICT
PHILADELPHIA, PA 19107-3390
www.nap.usace.army.mil

DWN BY: DTB	DESIGNED BY: DTB
CKD BY: DAA	REVIEWED BY: RBT
DWG SCALE: AS SHOWN	ISSUE/RELEASE DATE: 10/5 - 22 JUL 2015
DWG. SIZE: 22"x34" ANSI E1	PROJ. NUMBER: -
FILE NAME: C:\TEMP\AMMOIT-MFFLIN-DISPOSAL-AREA.dwg	SOLICITATION NUMBER: W912BG-14-B-0003
	CONTRACT NUMBER: -

DELAWARE RIVER MAIN CHANNEL DEEPENING
PENNSYLVANIA, NEW JERSEY & DELAWARE
-
DREDGING AND ROCK REMOVAL
-
PLAN - FORT MIFFLIN DISPOSAL AREA
-

SHEET NUMBER
C-112