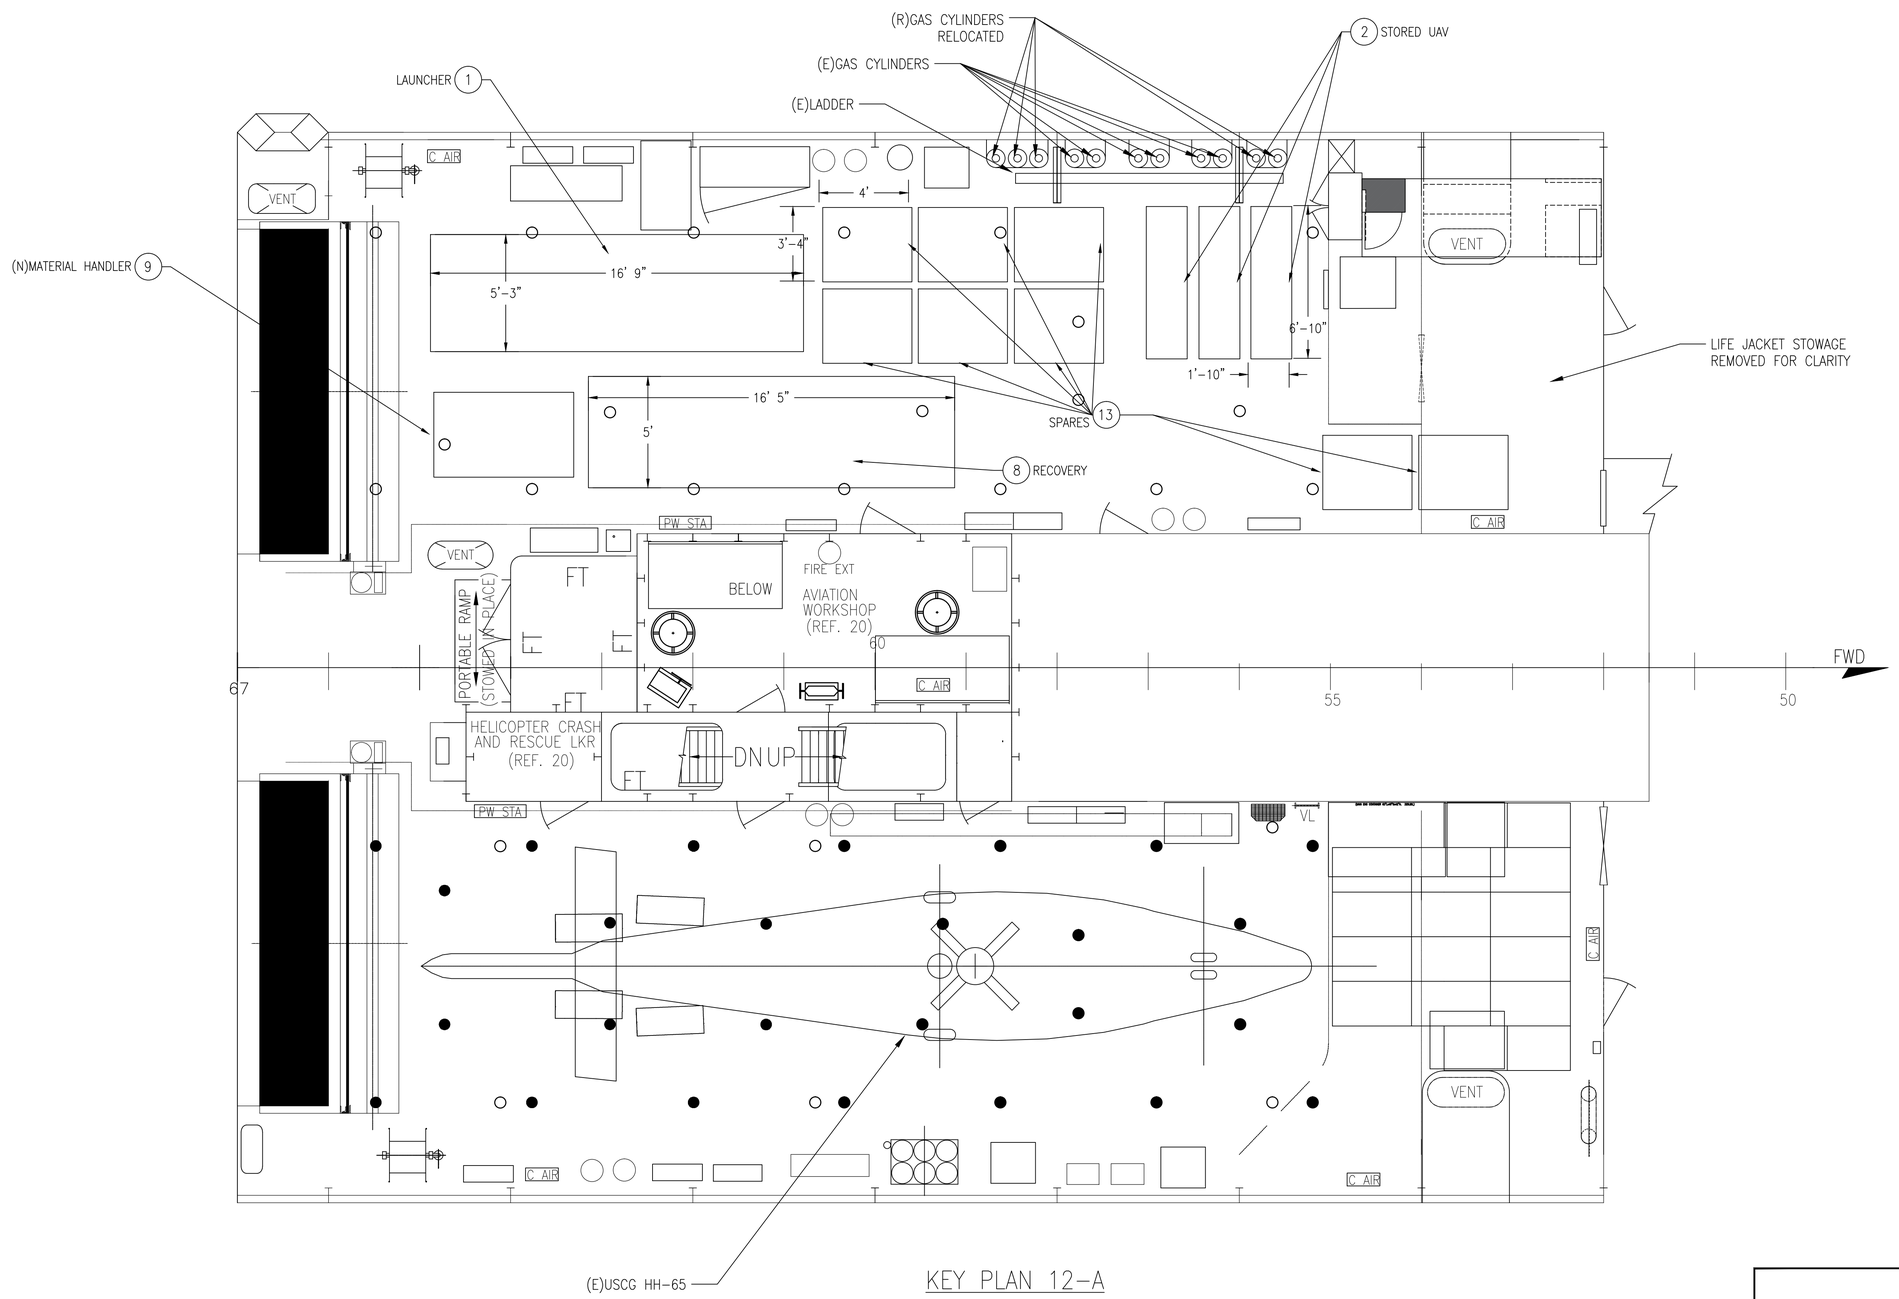

KEY PLAN 12-A

HANGAR

STOWED CONFIGURATION

sUAS
HANGAR ARRANGEMENT MODS
KEY PLAN

SIZE	CAGE CODE	USCG DRAWING NO.	REV
D	81340	750-WMSL-588-506	—

SCALE: 1/8"=1'-0" | SHEET: 2

ELECTRONIC FILE NAME:
750-WMSL_588_506_1_-_- RFI.dwg