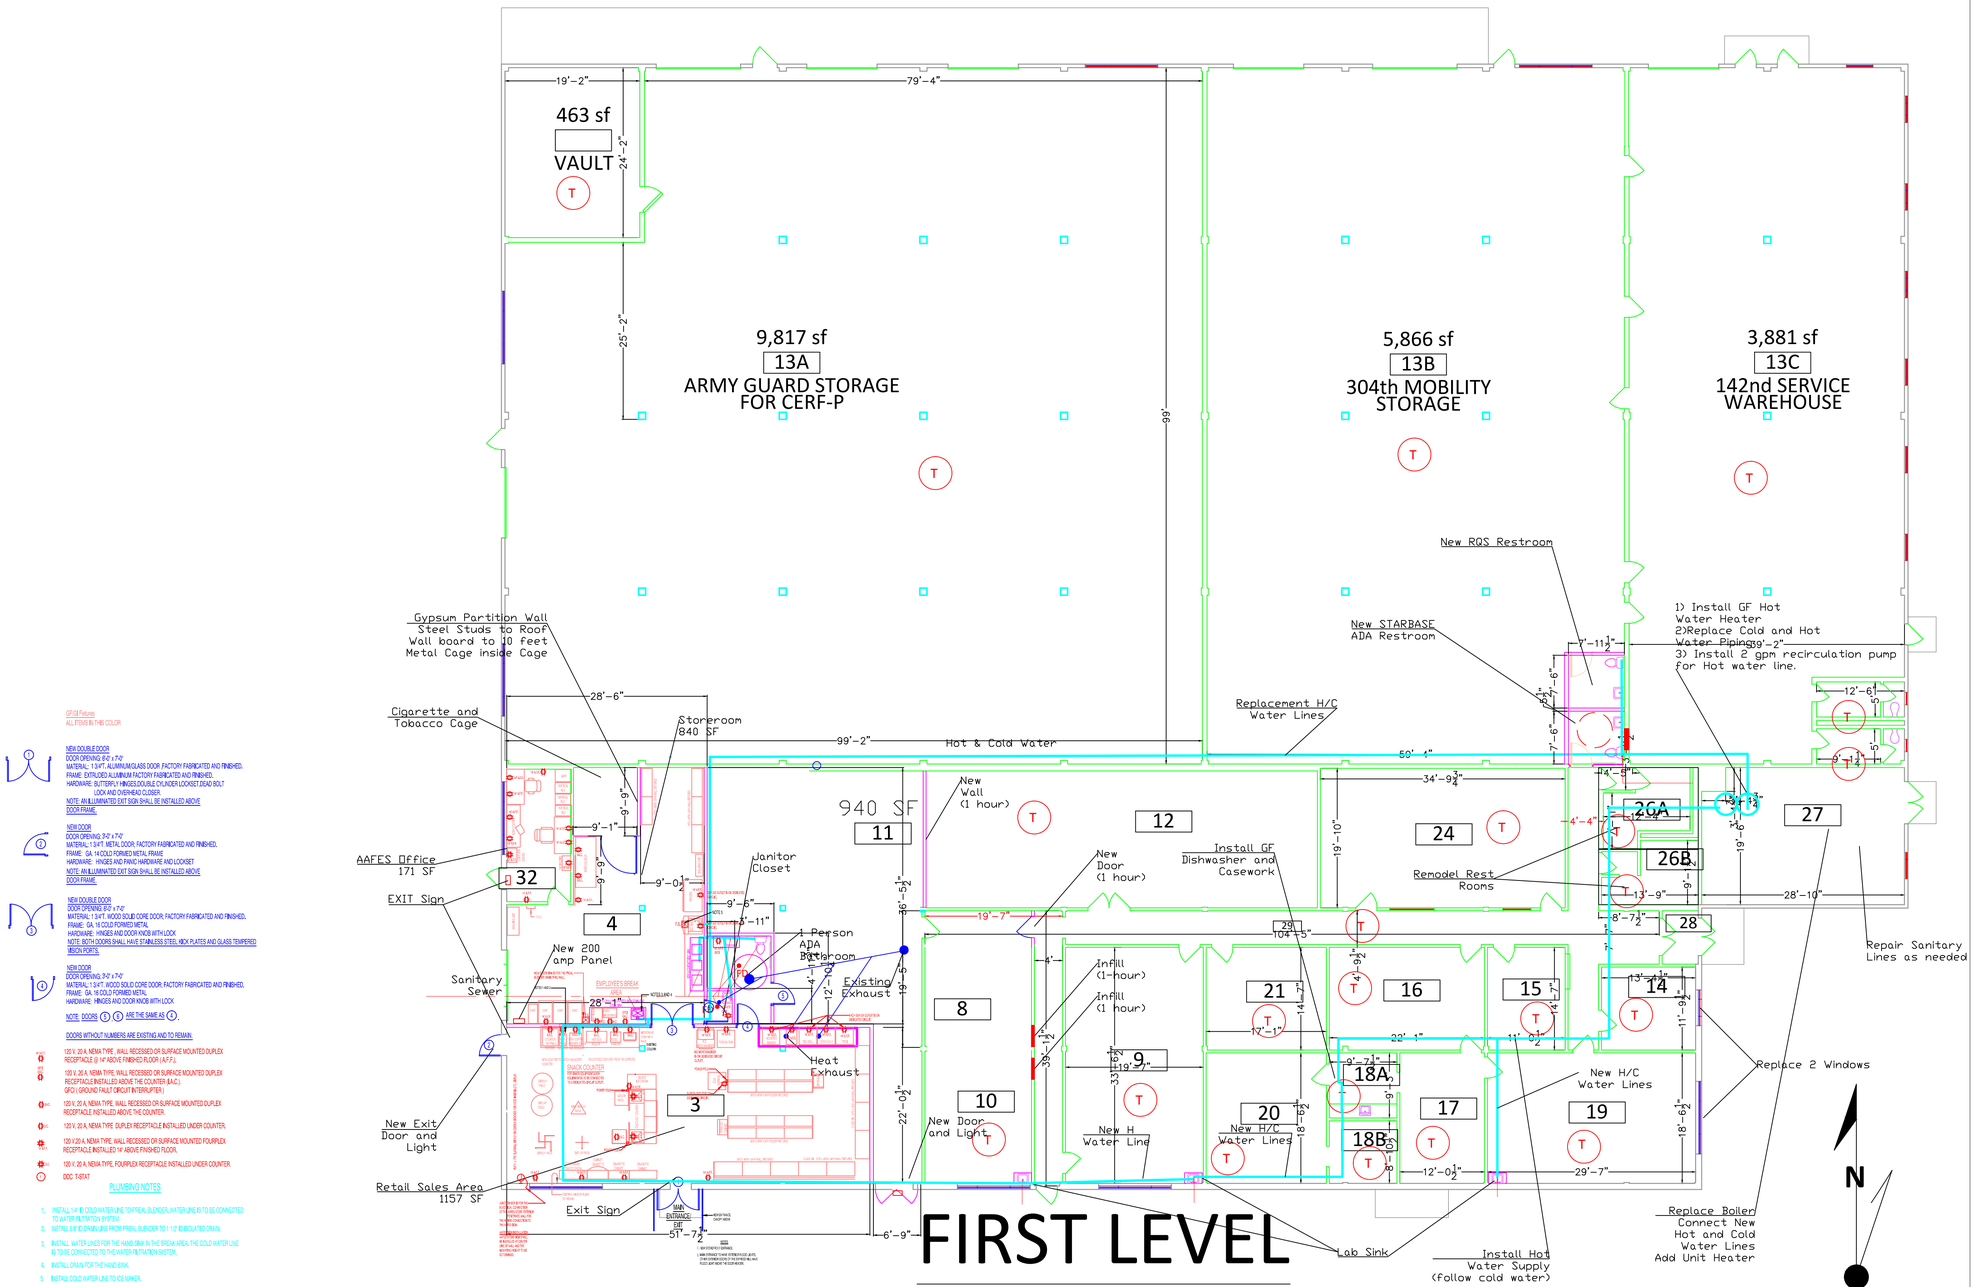

FIRST LEVEL

BLDG 165
Construction

DATE:	3 May 2014
SCALE:	1:200
DRAWN:	----
CHECK:	----
SHEET:	1 OF 1

FP01

BUILDING 165

Portland Air National Guard 142nd Fighter Wing
6801 NE Cornfoot Rd, Portland, Oregon 97218